
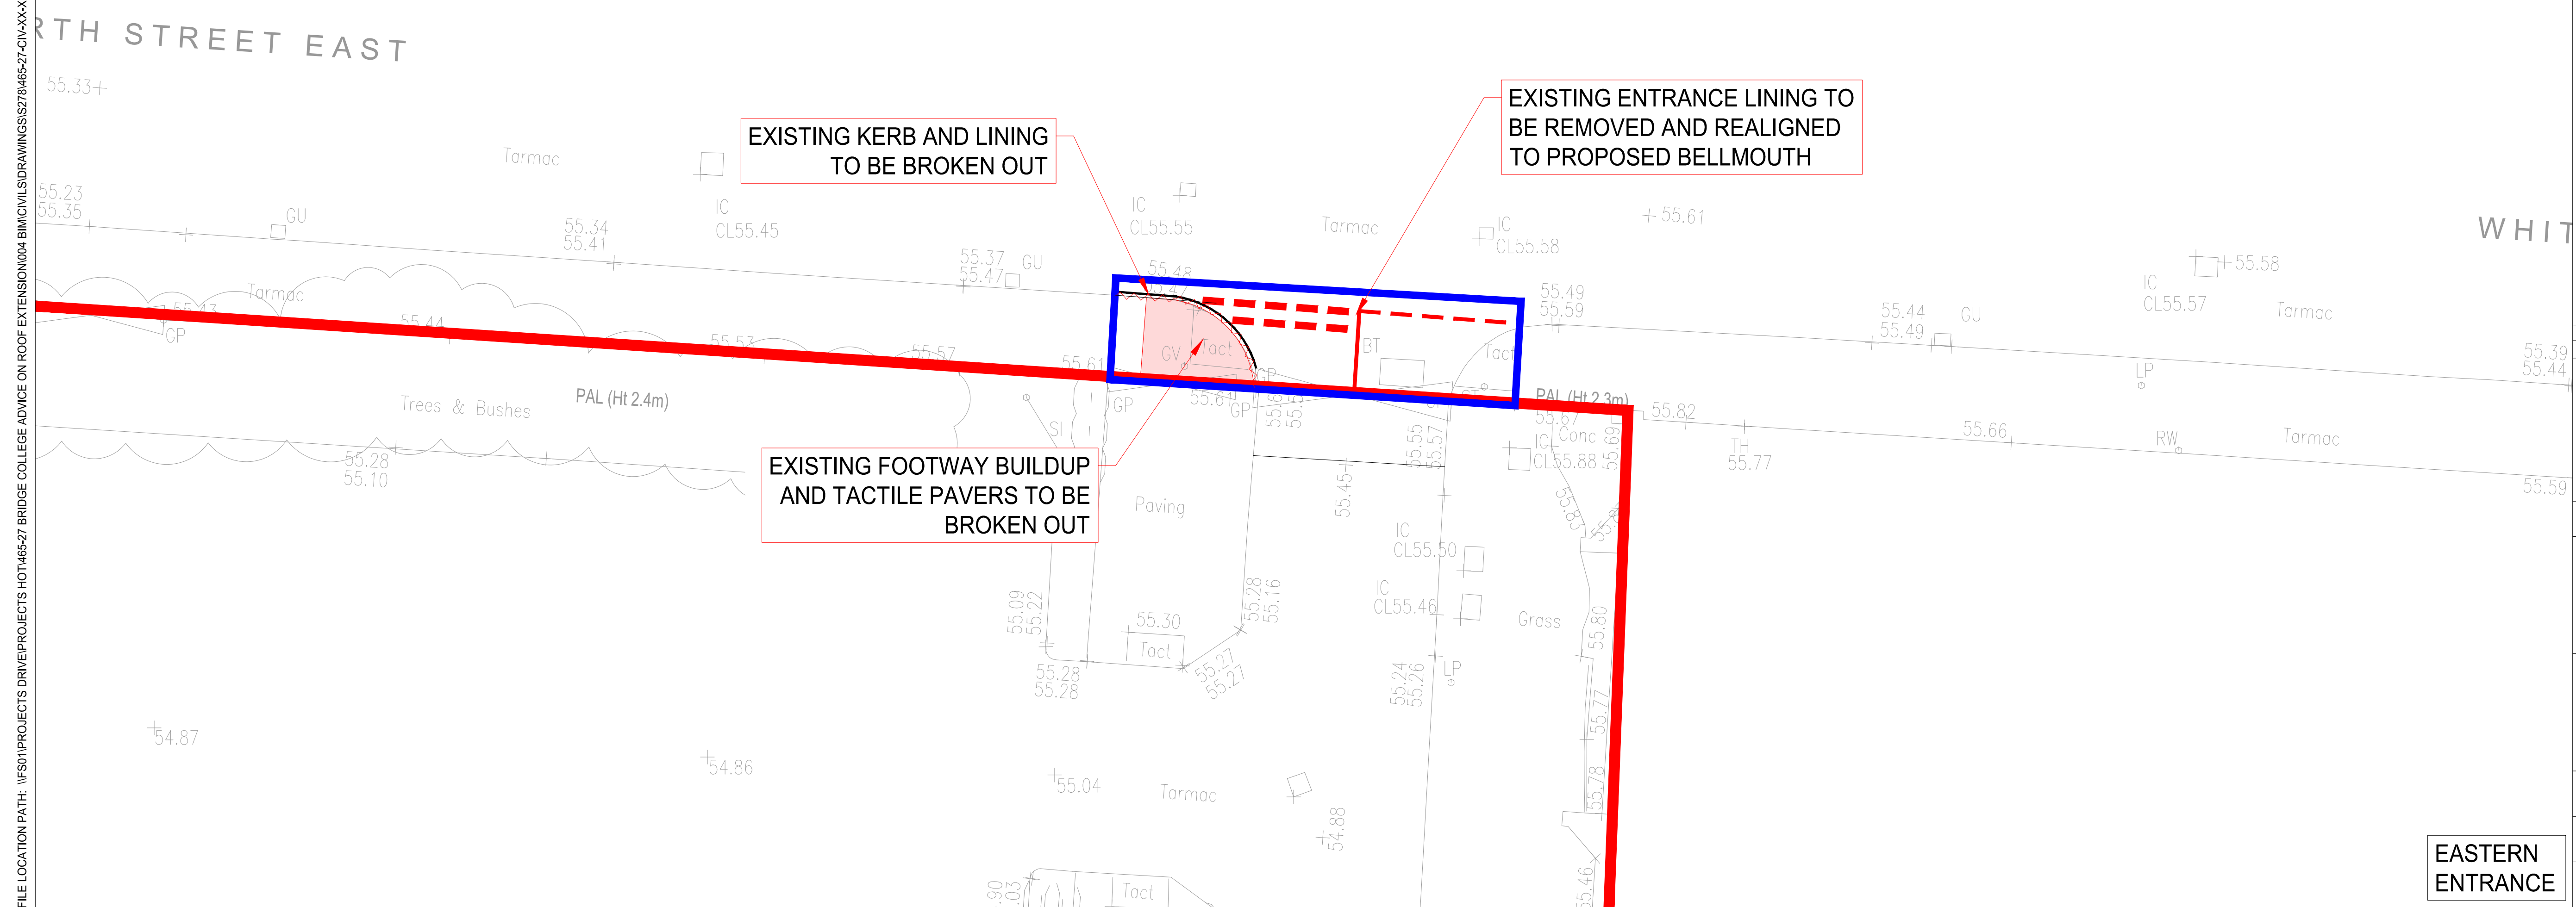


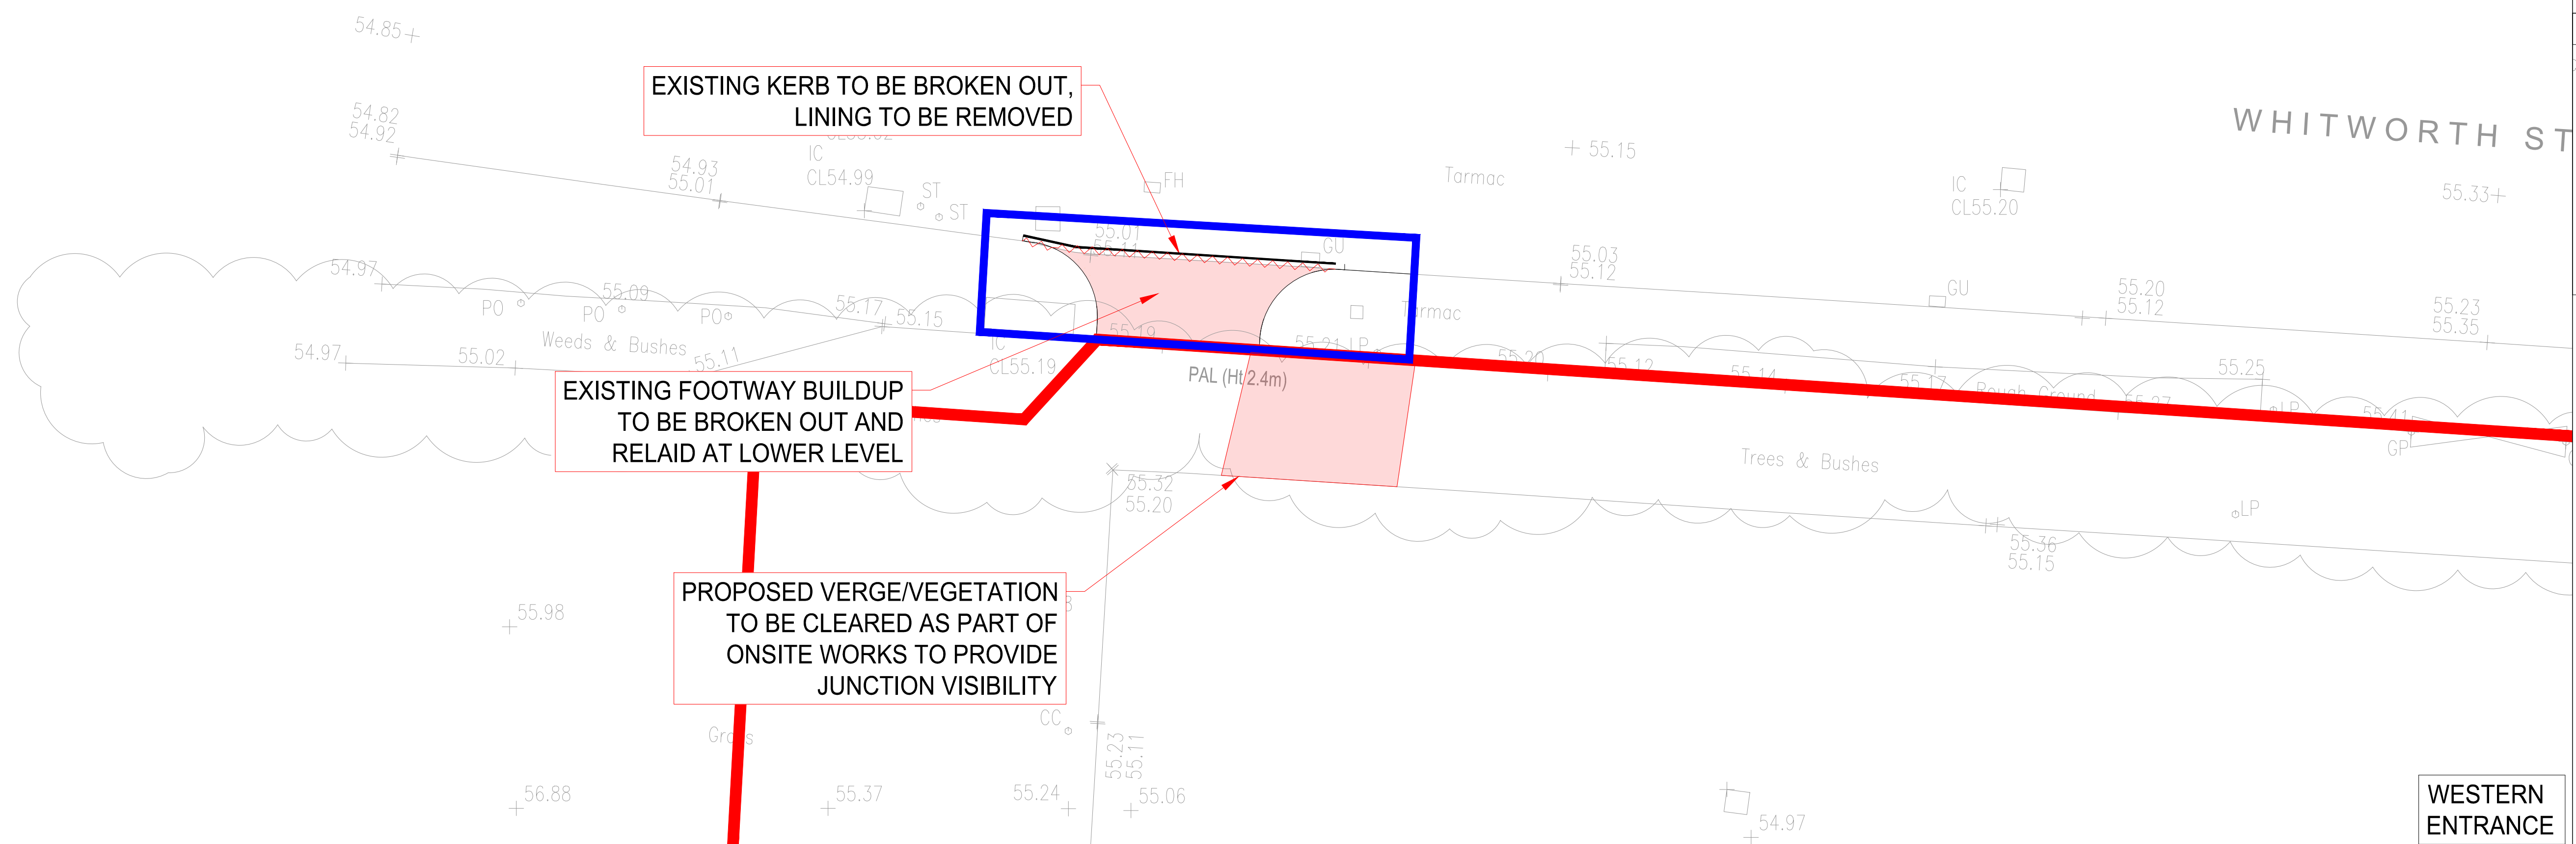


STANDARD NOTES

1. THIS DRAWING IS TO BE READ IN CONJUNCTION WITH ALL RELEVANT ARCHITECT'S AND ENGINEER'S DRAWINGS AND THE SPECIFICATIONS.
2. THIS DRAWING SHOULD NOT BE SCALED.
3. ALL DIMENSIONS ARE TO BE VERIFIED BY THE CONTRACTOR ON SITE.
4. ALL DISCREPANCIES SHOULD BE REPORTED TO C.A./E.A. PRIOR TO THE COMMENCEMENT OF WORKS.

© CIVIC ENGINEERS LIMITED

KEYPLAN:
1:2000

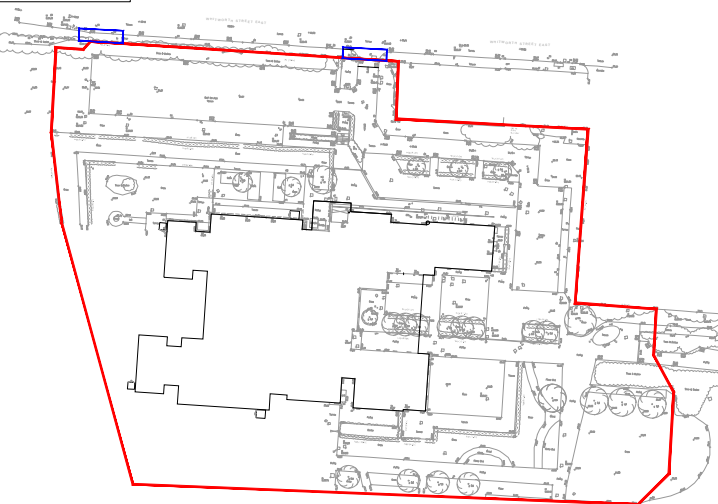

KEY:

 SITE BOUNDARY

S278 WORKS BOUNDARY

09.12.25	P01	SUBMITTED FOR S278 APPROVAL	ZHH	CK
DATE	REV	DESCRIPTION	DRAWN	CHKD



CIVIC
ENGINEERS

civicingineers.com

PROJECT
BRIDGE COLLEGE
EXTENSION

TITLE

S278 WORKS
SITE CLEARANCE PLAN

DRAWING STATUS				STATUS CODE	
APPROVAL				-	
CE PROJECT No.	SCALE @ A1	DATE CREATED	DRAWN	CHECKED	
465-27	1:100	DEC 25	ZHH	CK	
DRAWING No.				REV	
465-27-CIV-XX-XX-D-H-10001				P01	