

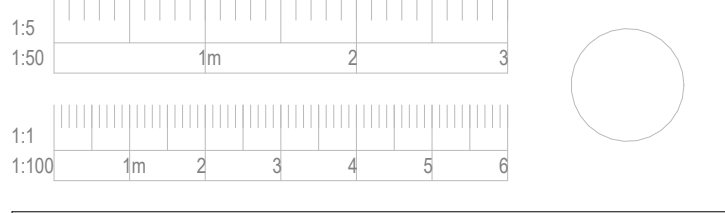



© Bowker Sadler Partnership Limited
This drawing is the subject of copyright which vests in Bowker Sadler Partnership Limited. It is an infringement of copyright to reproduce this drawing, by whatever means, including electronic, without the express written consent of Bowker Sadler Partnership Limited which reserves all its rights.
Bowker Sadler Partnership Limited asserts its rights to be identified as the author of this design.
Drawing not to be scaled
Report Errors and Omissions to the Architect.
Check all dimensions on site
Drawing to be read in conjunction with the Health and Safety Plan and all relevant Risk Assessments

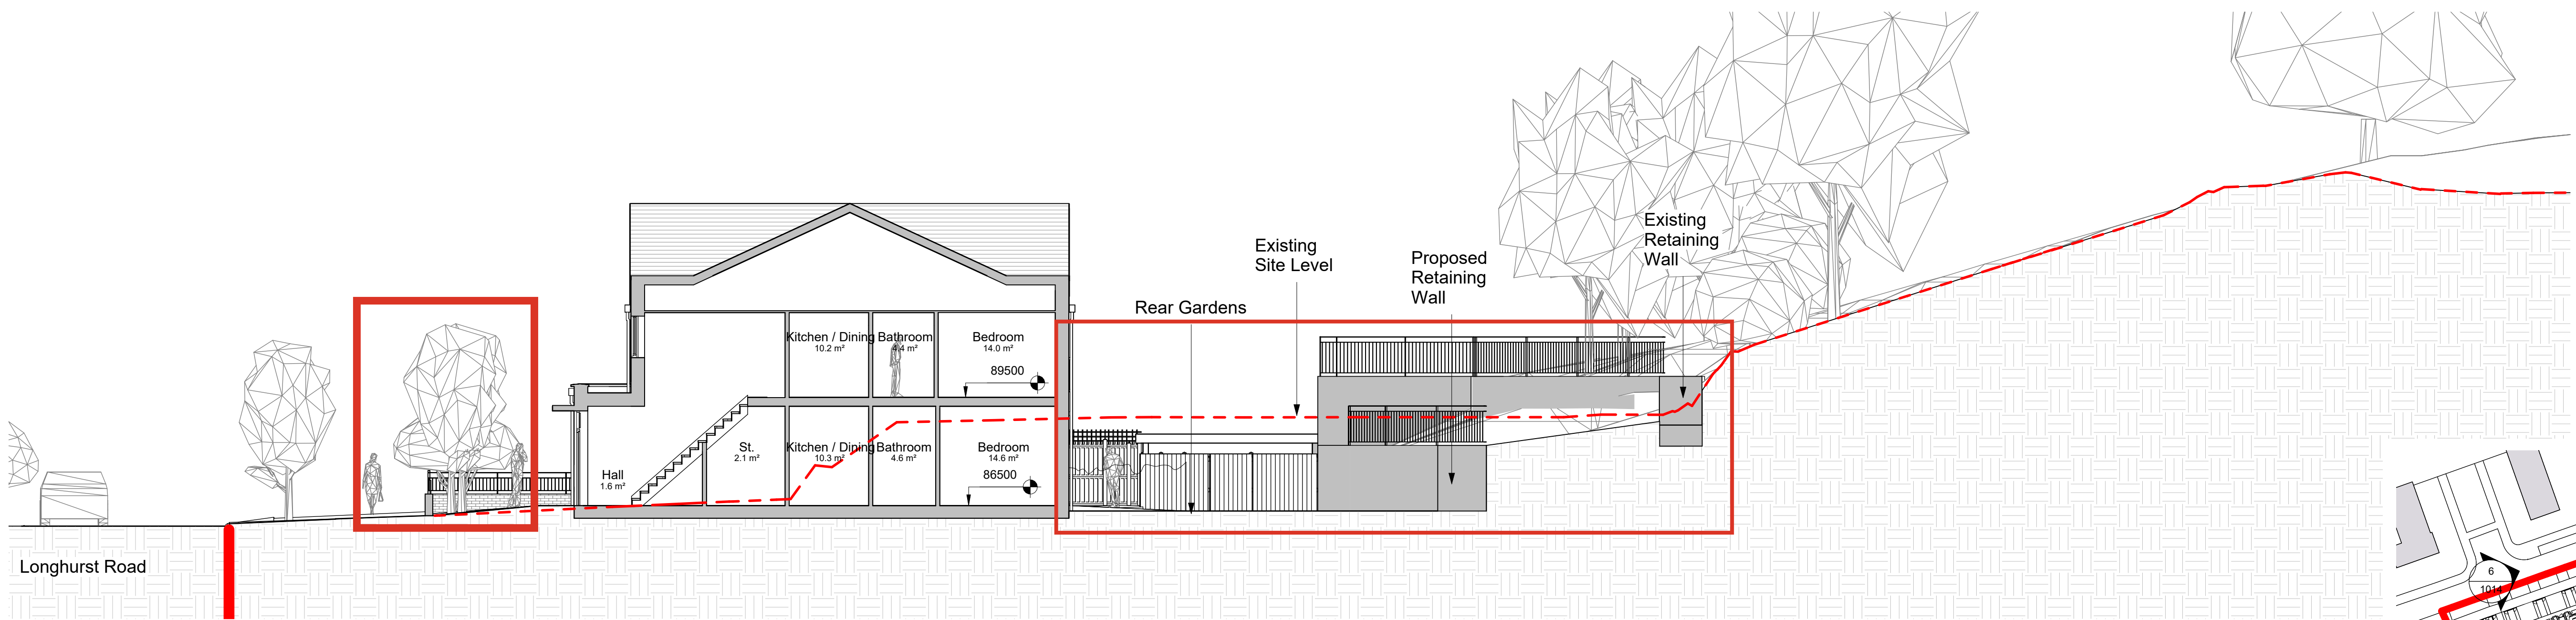

Section 4 - Block 1 Apartments
1 : 100

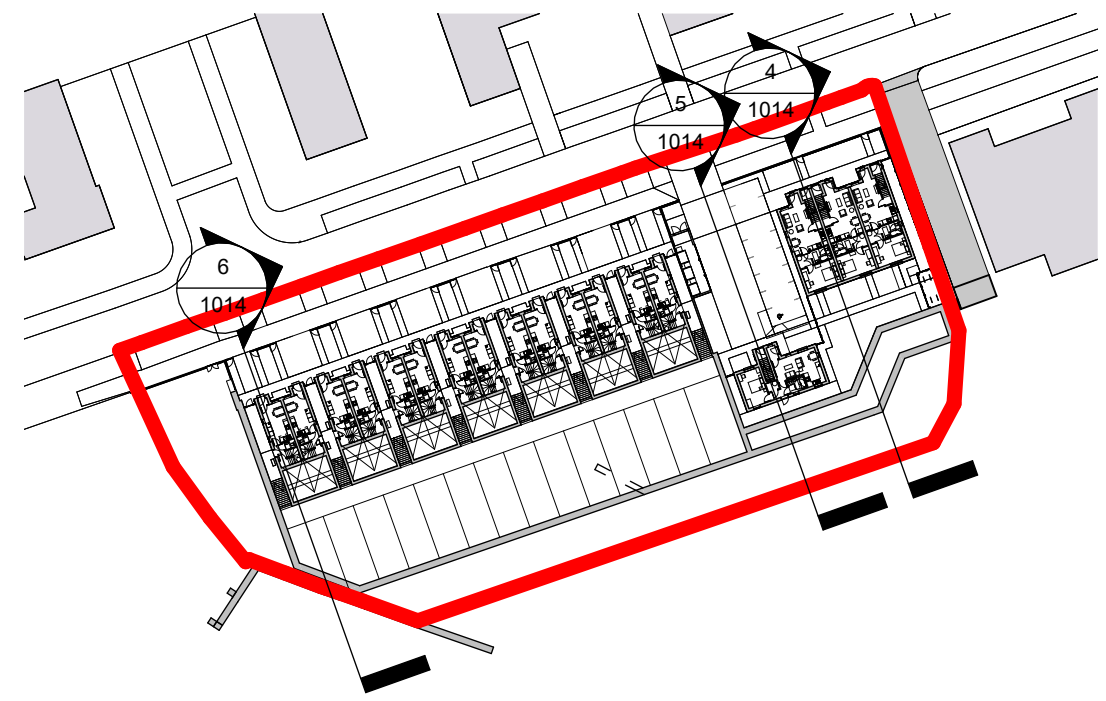

Section Key
1 : 1000

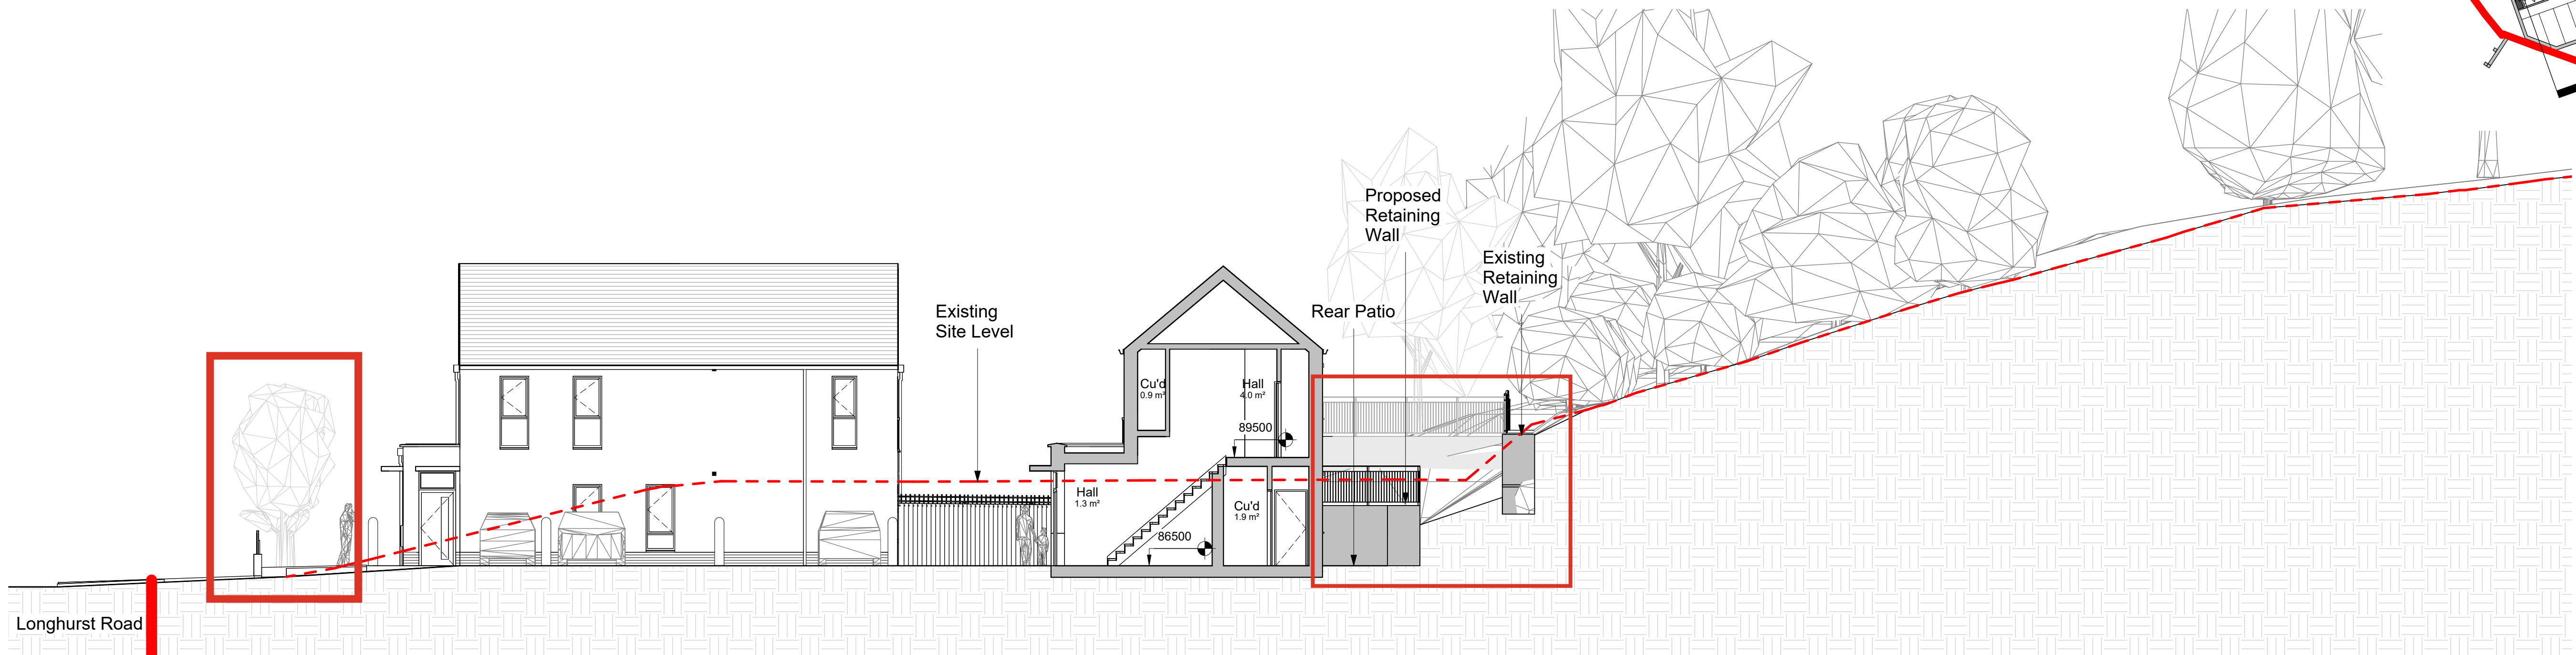

Section 5 - Block 2 Apartments
1 : 100

E	21/07/23	KS	Drawings updated following LPA comments. Updated landscape according to Landscape Architect drawings.	CL
D	22/06/23	KS	Trees and back gardens updated following design team comments	CL
C	24/04/23	KS	Site boundary amended following LPA advice	CL
B	05/04/23	KS	Planning submission	CL
A	04/04/23	KS	Building design revised	CL

Rev.	Date	Dm.	Chkd.
------	------	-----	-------

BOWKER SADLER ARCHITECTURE

Hatherlow House | Hatherlow | Romiley | Stockport | SK6 3DY
0161 406 7333 | office@bowker-sadler.co.uk | www.bowker-sadler.co.uk

Project
Longhurst Road, Blackley

Client
Great Places Housing Group

Drawing
Proposed Sections Blocks 1, 2, 7


Scale	Sheet Size	Drawn	Checked	Date
-------	------------	-------	---------	------

As indicated	@ A1	KS	CL	20/03/23
--------------	------	----	----	----------

Project No.	Originator	Zone	Level	Form	Discipline	Number	Revision
-------------	------------	------	-------	------	------------	--------	----------

20-043	-BSA-					1014	E
--------	-------	--	--	--	--	------	---

Status	Planning
--------	----------

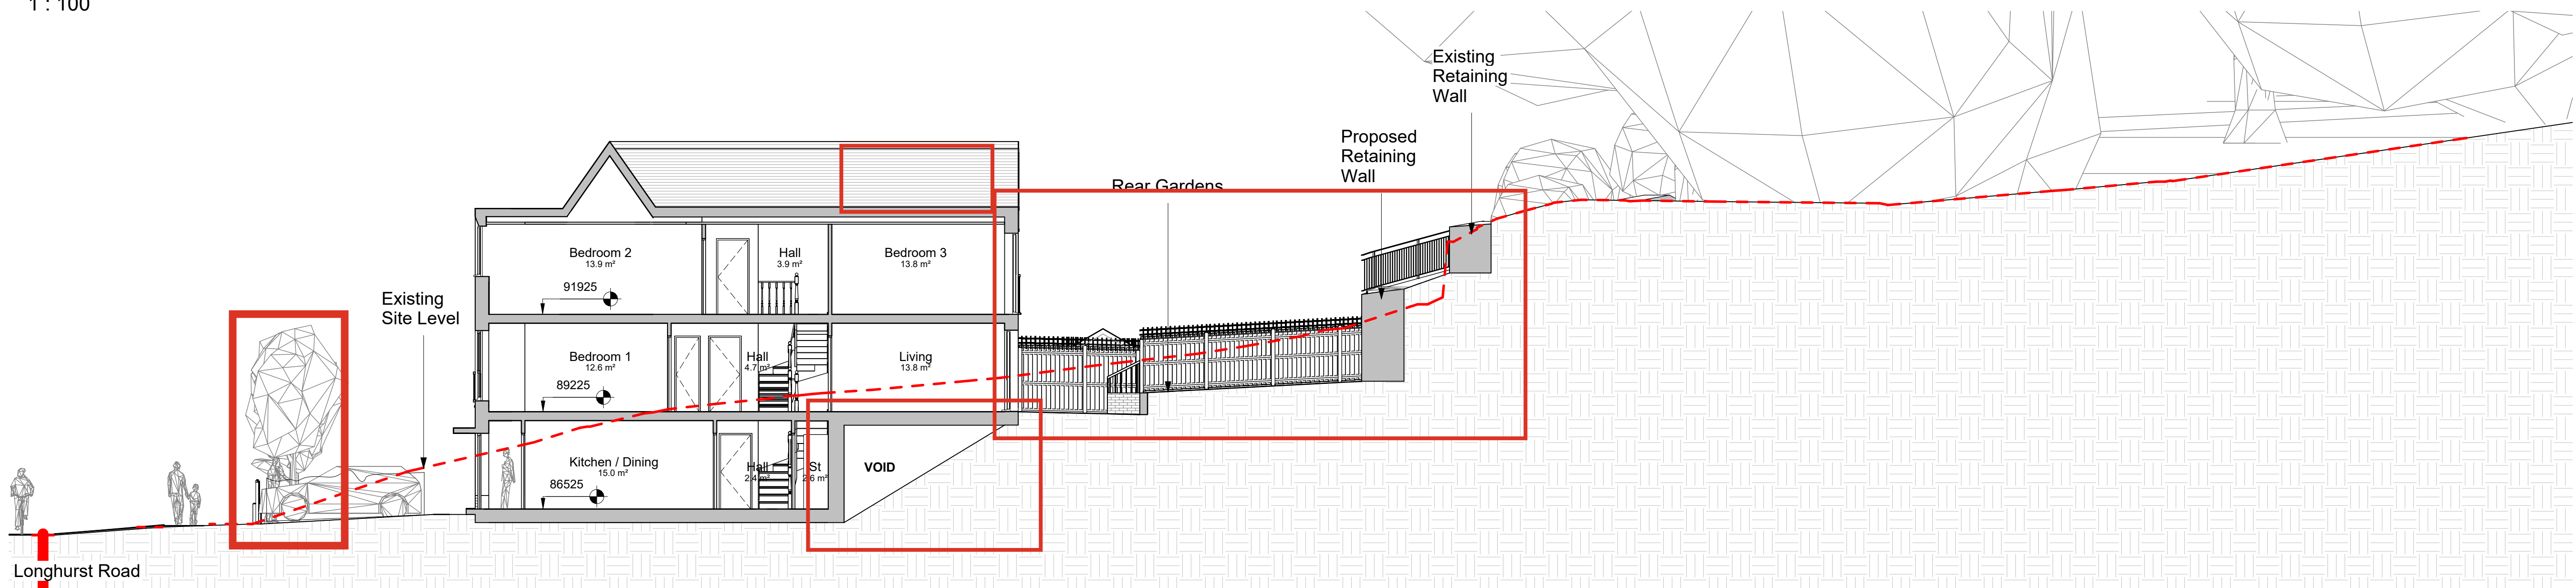

Section 6 - Block 7 3b5p
1 : 100