



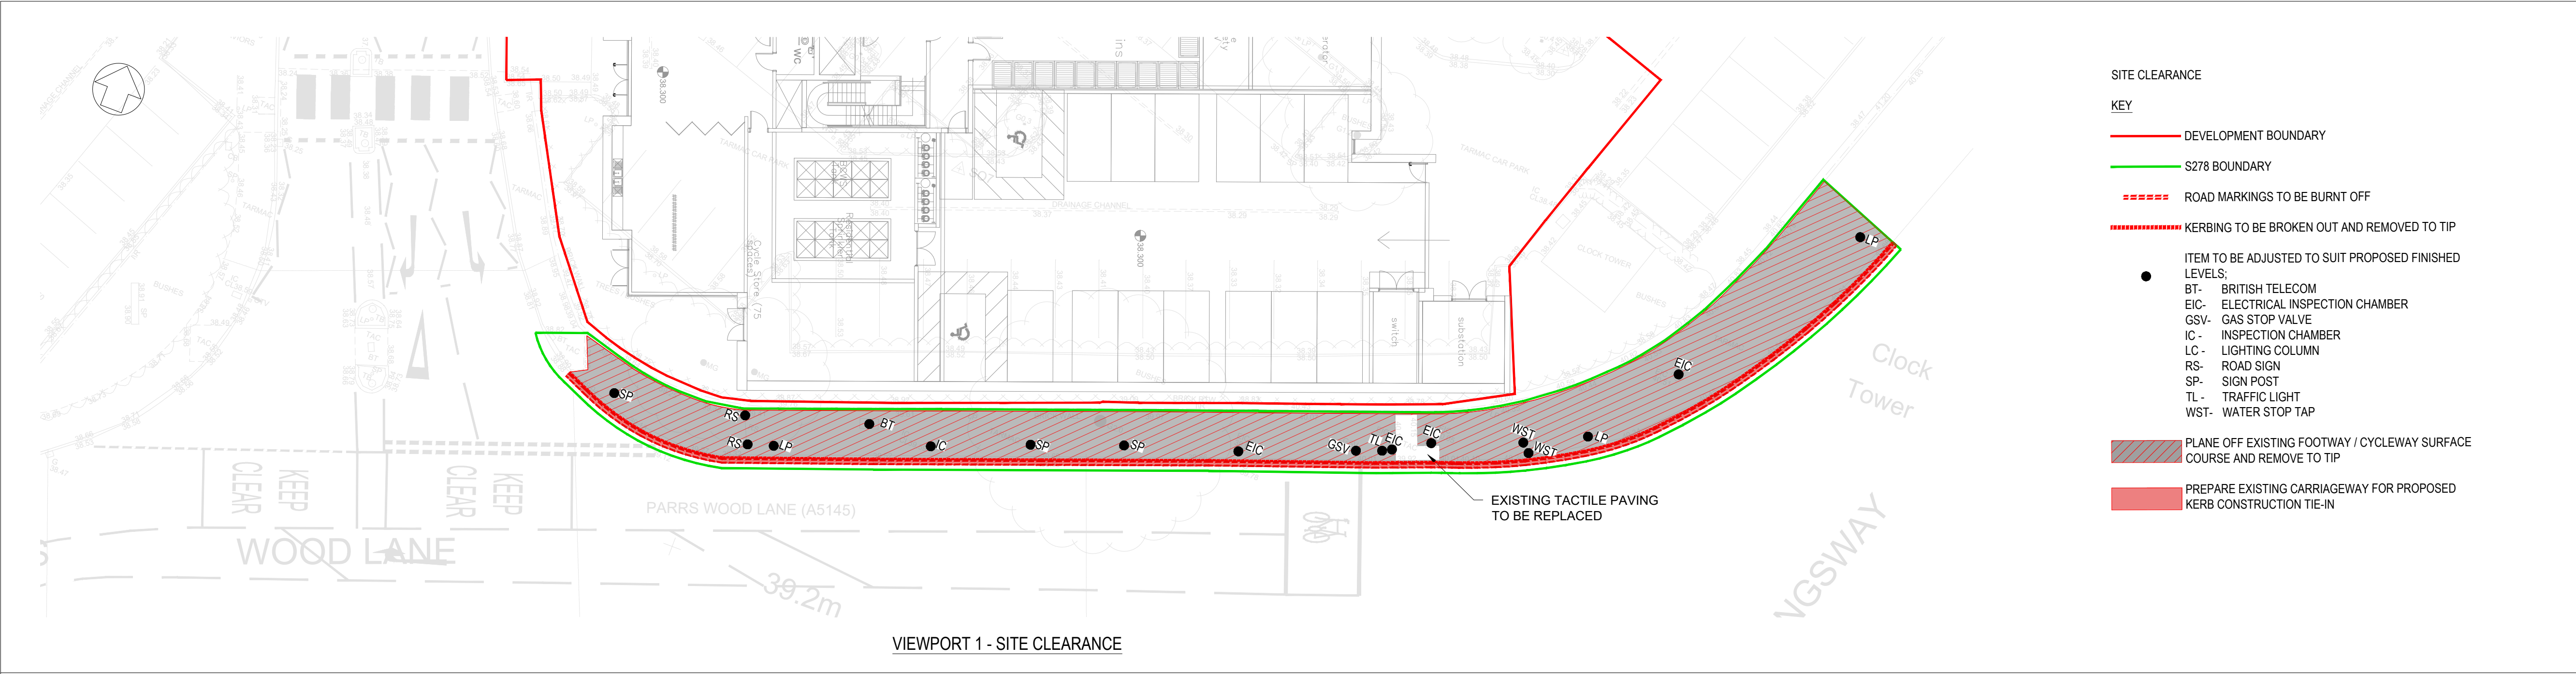


VIEWPORT 1 - SITE CLEARANCE

- SITE CLEARANCE**
- KEY**
- DEVELOPMENT BOUNDARY
 - S278 BOUNDARY
 - ROAD MARKINGS TO BE BURNT OFF
 - KERBING TO BE BROKEN OUT AND REMOVED TO TIP
- ITEM TO BE ADJUSTED TO SUIT PROPOSED FINISHED LEVELS:
- BT - BRITISH TELECOM
 - EIC - ELECTRICAL INSPECTION CHAMBER
 - GSV - GAS STOP VALVE
 - IC - INSPECTION CHAMBER
 - LC - LIGHTING COLUMN
 - RS - ROAD SIGN
 - SP - SIGN POST
 - TL - TRAFFIC LIGHT
 - WST - WATER STOP TAP
- PLANE OFF EXISTING FOOTWAY / CYCLEWAY SURFACE COURSE AND REMOVE TO TIP
 - PREPARE EXISTING CARRIAGEWAY FOR PROPOSED KERB CONSTRUCTION TIE-IN

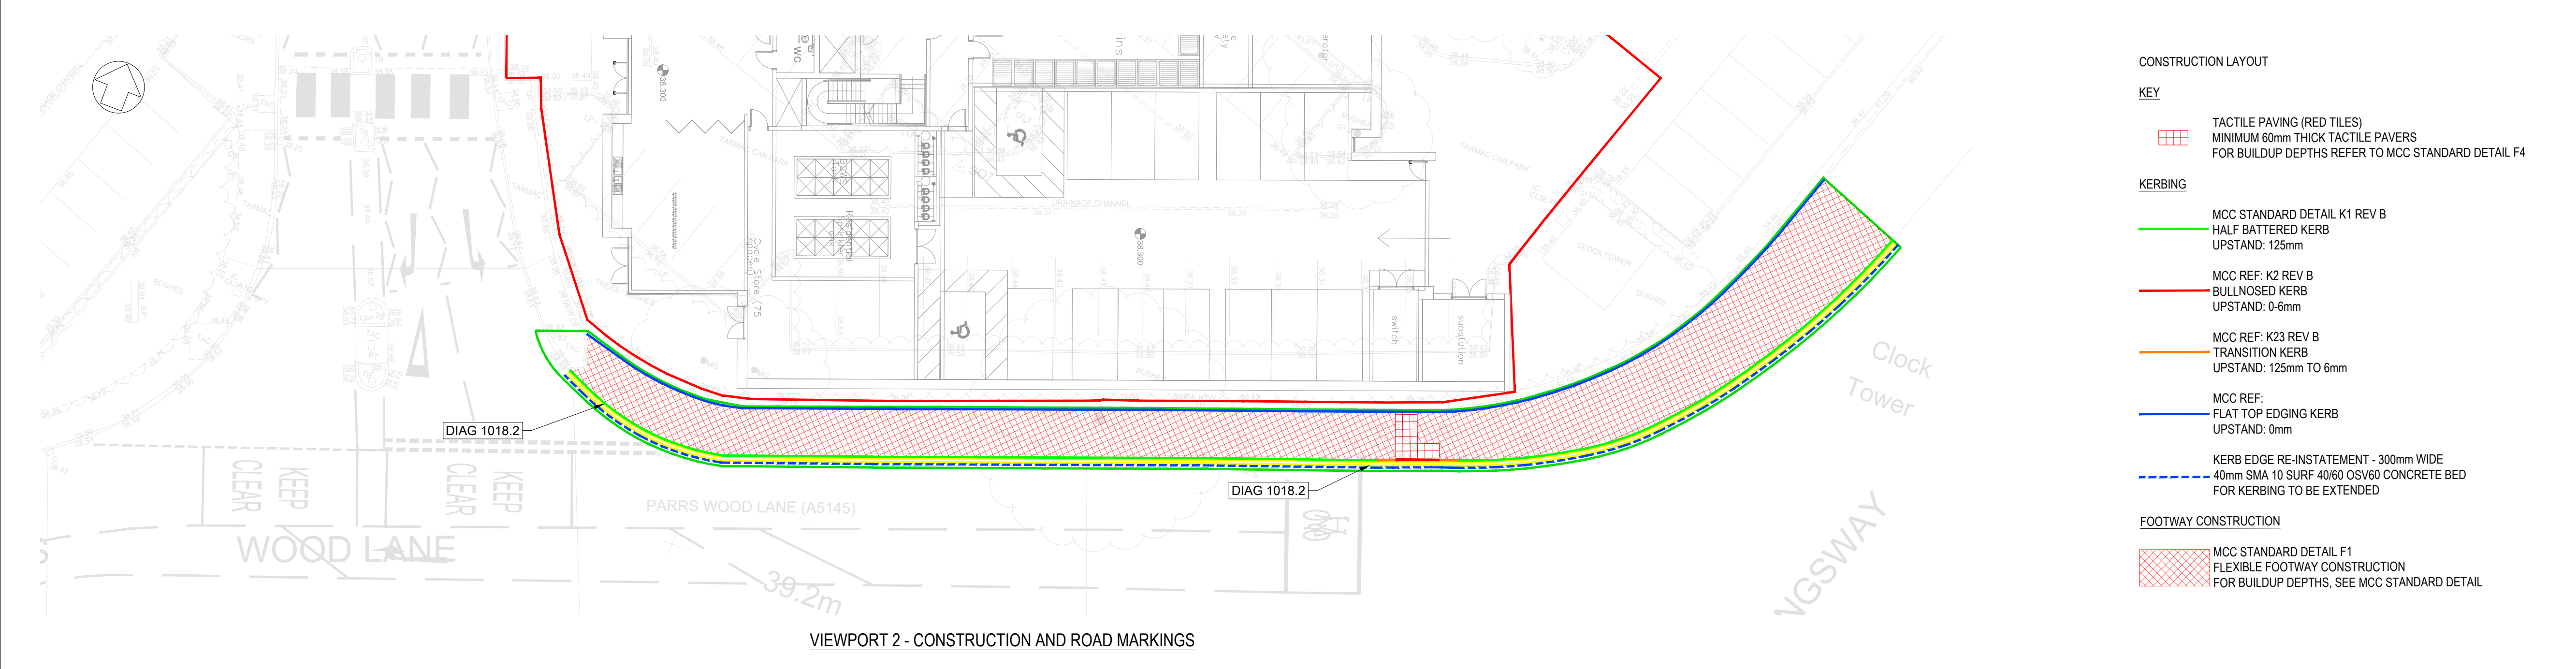


VIEWPORT 2 - CONSTRUCTION AND ROAD MARKINGS

- CONSTRUCTION LAYOUT**
- KEY**
- TACTILE PAVING (RED TILES)
 - MINIMUM 60mm THICK TACTILE PAVERS
 - FOR BUILDUP DEPTHS REFER TO MCC STANDARD DETAIL F4
- KERBING**
- MCC STANDARD DETAIL K1 REV B
 - HALF BATTERED KERB
 - UPSTAND: 125mm
 - MCC REF: K2 REV B
 - BULLNOSED KERB
 - UPSTAND: 0-6mm
 - MCC REF: K23 REV B
 - TRANSITION KERB
 - UPSTAND: 125mm TO 6mm
 - MCC REF:
 - FLAT TOP EDGING KERB
 - UPSTAND: 0mm
 - KERB EDGE RE-INSTATEMENT - 300mm WIDE
 - 40mm SMA 10 SURF 40/60 OSV60 CONCRETE BED
 - FOR KERBING TO BE EXTENDED
- FOOTWAY CONSTRUCTION**
- MCC STANDARD DETAIL F1
 - FLEXIBLE FOOTWAY CONSTRUCTION
 - FOR BUILDUP DEPTHS, SEE MCC STANDARD DETAIL

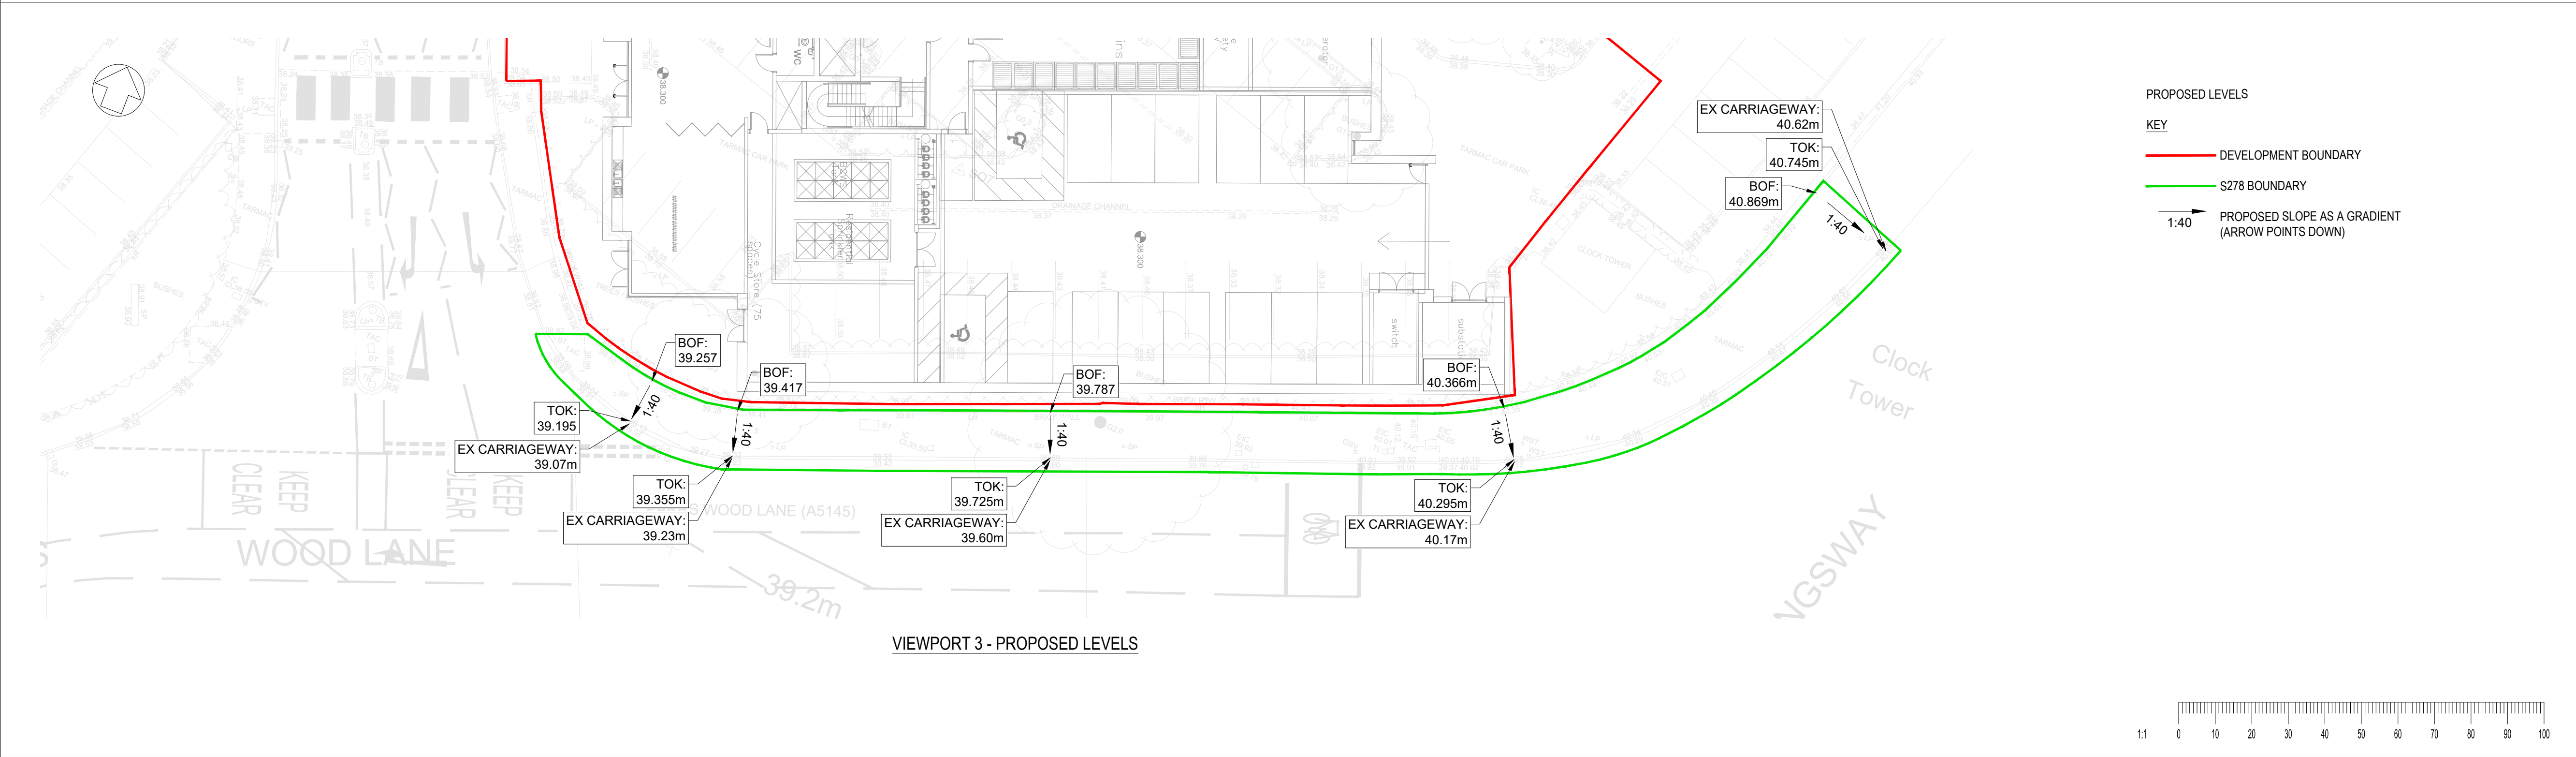

VIEWPORT 3 - PROPOSED LEVELS

- PROPOSED LEVELS**
- KEY**
- DEVELOPMENT BOUNDARY
 - S278 BOUNDARY
 - PROPOSED SLOPE AS A GRADIENT (ARROW POINTS DOWN)

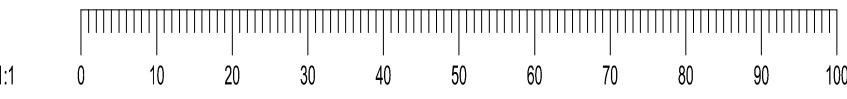

- GENERAL NOTES:**
- THIS DRAWING IS TO BE READ IN CONJUNCTION WITH ALL RELEVANT ARCHITECTS AND ENGINEERS DRAWINGS AND SPECIFICATIONS.
 - DO NOT SCALE THIS DRAWING. ANY AMBIGUITIES, OMISSIONS AND ERRORS ON DRAWINGS SHALL BE BROUGHT TO THE ENGINEERS ATTENTION IMMEDIATELY. ALL DIMENSIONS MUST BE CHECKED / VERIFIED ON SITE.
 - ALL DIMENSIONS ARE IN METRES UNLESS NOTED OTHERWISE.
 - FOR GENERAL NOTES REFER TO DRAWING.

P01	ISSUED FOR INFORMATION	27/02/26	KS	HS
Rev:	Description:	Date:	By:	Chkd:

Office
Telephone
Email
Web

Civils & Structures • Transport Planning • Environmental • Infrastructure • Geotechnical • Conservation & Heritage • Principal Designer
Birmingham • Bristol • Cambridge • Cardiff • Douglas • Dublin • Edinburgh • Glasgow • Kendal • Leeds • Liverpool • London • Manchester • Nottingham

Status: **SUITABLE FOR INFORMATION** **S2**

Project: **TESCO PARRS WOOD**

Dwg Title: **SECTION 278
DETAILED DESIGN**

Drawn By	Designed By	Checked By
KS	KS	HS
Date	21/01/2026	Scales @ A1
1:200		

Project No - Originator - Function - Spatial - Form - Discipline - Number

Revision

082673 - CUR - XX - XX - D - C - 95002

P01