4 Middleton Road
Crumpsall
Manchester
M8 5DS

Biodiversity Net Gain Baseline - Technical Note

EA Planning

Ascerta
Mere One, Mere Grange, Elton Head Road, St Helens WA9 5GG
T: 0845 463 4404 E: info@landscapetreesecology.com
www.landscapetreesecology.com

P.2361.25
December 2025

Appendix no.	Name
1	Drawing 2361.25.E02 Baseline Habitats Plan
2	Condition Sheets

Document author(s)	Technical review	Quality & approval
Marc Kipling BSc (Hons) MRes, Ecologist	Lucy Hewitt BSc (Hons), Ecology Consultant and Project Coordinator	Alistair McLeod, Company Principal

1.0 Summary

This technical note presents an assessment study of effects on biodiversity in connection with the proposed development at **4 Middleton Road, Crumpsall, Manchester, M8 5DS** at the outline stage (hereafter referred to as the site). The site OS grid reference is SD 83639 02306 and the What3Words reference is crop.fear.gifts. displayed in **Figure 1.1** below.



Figure 1.1: The extent of the site

This technical note calculates baseline 'biodiversity units', and summarises using the Department for Environment Food and Rural Affairs (DEFRA) Statutory Biodiversity Metric, February 2024 (DEFRA, 2024), and following the methods set out in The Statutory Biodiversity Metric: User Guide 2024 (DEFRA, 2024), the baseline biodiversity units and unit deficit for the current proposals.

The units are calculated based on the area (or length), condition and distinctiveness of habitats found on the site, pre-development.

Mandatory Biodiversity Net Gain (BNG) is set out in the Environment Act 2021 (UK Parliament, 2021) and applies in England as a requirement to demonstrate net gain as the result of a new development.

2.0 Limitations

The assessment provided within this report is based on the baseline habitat drawing P.2361.25 Baseline Habitats, Appendix 1, and therefore the conclusions of this report may be subject to change as final landscape layouts are not determined at present.

3.0 Impacts on Biodiversity

Based on drawings P.2361.25.E02 Baseline Habitats Plan, Appendix 1, habitat units and hedgerow units currently found on site (baseline) are detailed below **in Table 1.1**, in line with the National Planning Policy Framework (NPPF) and the Local Plan. The indicative unit deficits and requirements for habitat area and hedgerow habitat are shown below **in Table 1.2.** There are no watercourse units on site at baseline and thus no deficit or requirement for this unit type.

Table 1.1 Headline Results


On-site baseline	*Habitat units*	**0.18**
	Hedgerow units	**0.22**
	Watercourse units	**0.00**

Table 1.2: Indicative Unit Deficits and Requirements

Unit Type	Target	Baseline Units	Units Required	Unit Deficit
Habitat units	**10.00%**	**0.18**	**0.19**	**0.19**
Hedgerow units	**10.00%**	**0.22**	**0.24**	**0.24**
Watercourse units	**10.00%**	**0.00**	**0.00**	**0.00**

Appendix 1

ASCERTA
LANDSCAPE| TREES | ECOLOGY

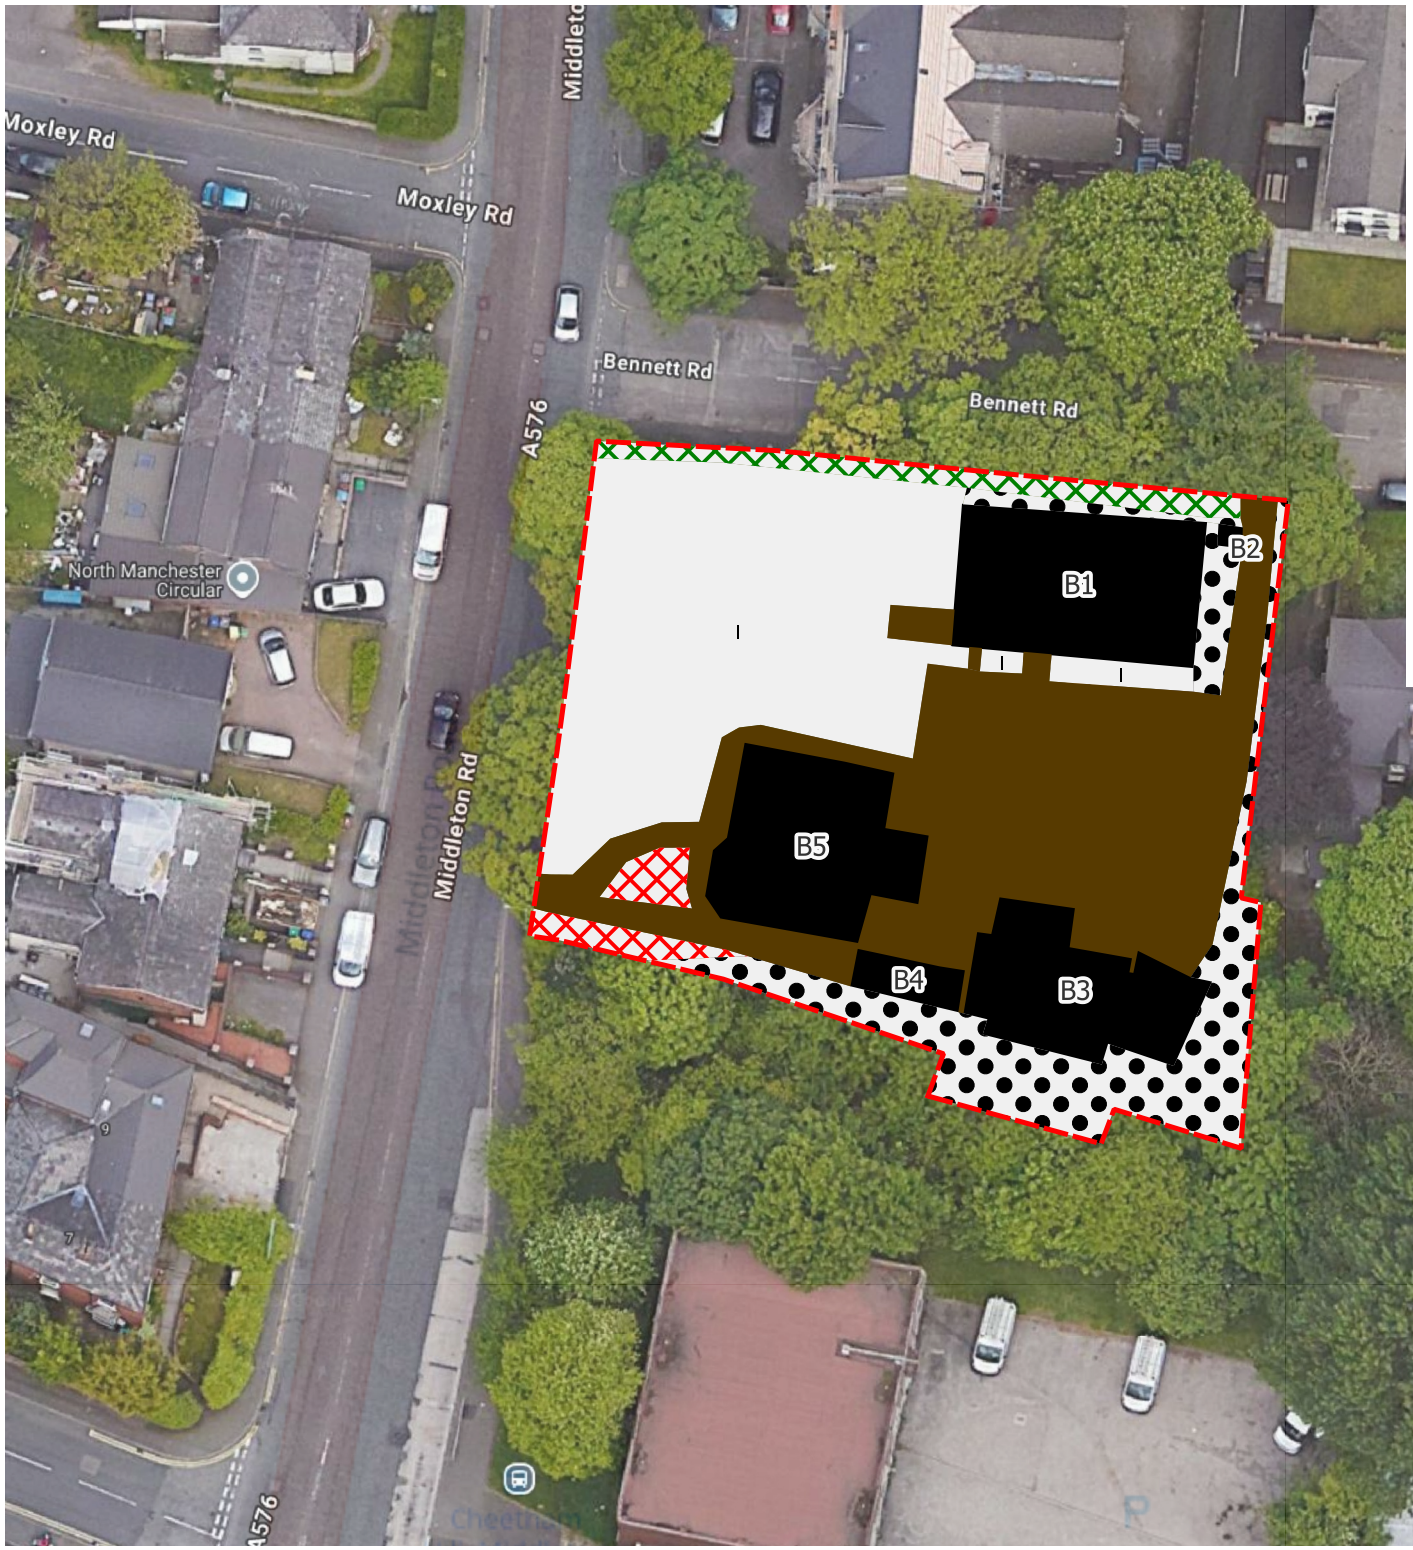

Key

- Survey Area New

Baseline Habitats

- Mixed Scrub
- Modified grass
- Bare ground
- Developed land; sealed surface (Buildings)
- Bare ground
- Developed land; sealed surface (Hardstanding)

Google Hybrid

OSM Standard

DO NOT SCALE.
ALL COORDINATES RELATED TO LOCAL GRID.
LOCATED TO NG BY BEST FIT TO DETAI.
EXTRACTED FROM OS DIGITAL DATA.

© This drawing, including the design and technical information contained on it, is the property of Ascerta. The drawing may only be used for the specific purpose for which it has been intended and may not be reproduced or copied without prior permission.

ASCERTA
LANDSCAPE | TREES | ECOLOGY
t: 0845 463 4404
e: Info@landscapetreesecology.com
www.landscapetreesecology.com

CLIENT: EA Planning

PROJECT: P.2361.25

DRAWING TITLE: Baseline Habitats E02

SCALE:	DRAWN BY:	DRAWING No:
NTS@A3	MK	P.2361.25.02
DATE:	CHKD BY:	REV:
18/12/2025	LH	-

Appendix 2

ASCERTA
LANDSCAPE | TREES | ECOLOGY

Condition Sheet: URBAN Habitat Type

Habitat Types

Sparsely vegetated land - Ruderal/Ephemeral
Sparsely vegetated land - Tall forbs
Urban - Allotments
Urban - Biodiverse green roof
Urban - Bioswale
Urban - Cemeteries and churchyards
Urban - Facade-bound green wall
Urban - Ground based green wall
Urban - Intensive green roof
Urban - Open mosaic habitats on previously developed land
Urban - Rain garden
Urban - Sustainable drainage system (SuDS)
Urban - Vacant or derelict land
Urban - Bare ground

Habitat Description

Bare ground present along the east and south of the site rear of buildings, some fencing piled up with some deadwood also.

See the Statutory Biodiversity Metric User Guide for green roofs and UK Habitat Classification (UKHab) for other habitats:			UKHab – UK Habitat Classification
On-site or off-site, site name and location	On-site	**Survey date and Surveyor name**	10/11/2025
Limitations (if applicable)		**Survey reference (if relating to a wider survey)**	
Grid reference	SD 83653 02283	**Habitat parcel reference**	

	Condition Assessment Criteria	**Criterion passed (Yes or No)**	**Notes (such as justification)**
Core Criteria - must be assessed for **all urban habitat types**:			
A	Vegetation structure is varied, providing opportunities for vertebrates and invertebrates to live, eat and breed. A single structural habitat component or vegetation type does not account for more than 80% of the total habitat area.	N	Habitat is primarily bare with occasional ephemeral
B	The habitat parcel contains different plant species that are beneficial for wildlife, for example flowering species providing nectar sources for a range of invertebrates at different times of year.	N	The habitat is mainly bare, the occasional ephemeral present were species like dandelion and clover
C	Invasive non-native plant species (listed on Schedule 9 of WCA[1]) and others which are to the detriment of native wildlife (using professional judgement)[2] cover less than 5% of the total vegetated area[3]. **Note - to achieve Good condition, this criterion must be satisfied by a complete absence of invasive non-native species (rather than <5% cover).**	Y	No INNS were observed
Additional Criterion - must be assessed for **Open mosaic habitat on previously developed land** only:			
D	The parcel shows spatial variation and forms a mosaic of bare substrate PLUS: - At least four early successional communities (a) to (i); Communities: (a) annuals; (b) mosses/liverworts; (c) lichens; (d) ruderals; (e) inundation species; (f) open grassland; (g) flower-rich grassland; (h) heathland, (i) pools.		
Additional Criteria - must be assessed for **Bioswale and SuDS** habitat types only:			
E1	Plant species are mostly native. If non-native species are present, they should not be detrimental to the habitat or native wildlife[4].		
E2	The vegetation is comprised of plant species suited to wetland or riparian situations.		
Additional Criterion - must be assessed for **Intensive green roofs** only:			

F	The roof has a minimum of 50% native and non-native wildflowers. 70% of the roof area is soil and vegetation (including water features).		
Additional Criterion - must be assessed for **Biodiverse green roofs** only:			
G	The roof has a varied depth of 80 – 150 mm; at least 50% is at 150 mm and is planted and seeded with wildflowers and sedums or is pre-prepared with sedums and wildflowers. **Note – to achieve Good condition some additional habitat, such as sand piles, stones, logs etc. are present.**		
		Essential criteria relevant for habitat type achieved (Yes or No)	Y
		Number of criteria passed	1

Condition Assessment Result	**Condition Assessment Score**	**Score Achieved ×/✓**
Results for habitats requiring assessment of **3 core criteria** only **(all listed urban habitats except Open mosaic habitat on previously developed land, Bioswale, SuDS and Green roofs)**:		
• Passes all 3 core criteria; AND • Meets the requirements for Good condition within criterion C.	Good (3)	
• Passes 2 of 3 core criteria; OR • Passes 3 of 3 core criteria but does not meet the requirements for Good condition within criterion C.	Moderate (2)	
• Passes 0 or 1 of 3 core criteria.	Poor (1)	X
Results for **Green roofs** and **Open mosaic habitat on previously developed land** (requiring assessment of **4 criteria** only - core criteria plus additional criterion specified for habitat type):		
• Passes all 3 core criteria; AND • Meets the requirements for Good condition within criterion C; AND • Passes additional criterion relevant to specific habitat type (D, F or G).	Good (3)	
• Passes 2 or 3 of 4 criteria; OR • Passes 4 of 4 criteria but does not meet the requirements for Good condition within criterion C.	Moderate (2)	
• Passes 0 or 1 of 4 criteria.	Poor (1)	
Results for **Bioswale or SuDS** (requiring assessment of **5 criteria** - core criteria plus additional criteria specified for habitat type):		
• Passes all 3 core criteria; AND • Meets the requirements for Good condition within criterion C; AND • Passes all additional criteria relevant to specific habitat type (Group E)	Good (3)	
• Passes 3 or 4 of 5 criteria; OR • Passes 5 of 5 criteria but does not meet the requirements for Good condition within criterion C.	Moderate (2)	
• Passes 2 or fewer of 5 criteria.	Poor (1)	

Suggested enhancement interventions to improve condition score

Footnotes

Condition Sheet: GRASSLAND Habitat Type (low distinctiveness)			
UK Habitat Classification (UKHab) Habitat Type			
Grassland - Modified grassland			
On-site or off-site, site name and location	On-site	**Survey date and Surveyor name**	10/11/25 Jack Kay
Limitations (if applicable)		**Survey reference (if relating to a wider survey)**	
Grid reference	SD 83623 02317	**Habitat parcel reference**	
Habitat Description			
Large area of modified grassland, regularly mown, at the centre of the site and along the west and north of site.			
ukhab – UK Habitat Classification			

	Condition Assessment Criteria	Criterion passed (Yes or No)	Notes (such as justification)
A	There are 6-8 vascular plant species per m^2 present, including at least 2 forbs (these may include those listed in Footnote 1). **Note - this criterion is essential for achieving Moderate or Good condition.** Where the vascular plant species present are characteristic of medium, high or very high distinctiveness grassland, or there are 9 or more of these characteristic species per m^2 (excluding those listed in Footnote 1), please review the full UKHab description to assess whether the grassland should instead be classified as a higher distinctiveness grassland. Where a grassland is classed as medium, high, or very high distinctiveness, please use the relevant condition sheet.	N	The habitat has very low species variety and does not meet the reuirements of species per metre squared.
B	Sward height is varied (at least 20% of the sward is less than 7 cm and at least 20% is more than 7 cm) creating microclimates which provide opportunities for vertebrates and invertebrates to live and breed.	N	The sward height is uniform across the majority of the habitat and is short, around 5cm.
C	Any scrub present accounts for less than 20% of the total grassland area. (Some scattered scrub such as bramble *Rubus fruticosus* agg. may be present). Note - patches of scrub with continuous (more than 90%) cover should be classified as the relevant scrub habitat type.	Y	No scrub is scattered throughout this habitat
D	Physical damage is evident in less than 5% of total grassland area. Examples of physical damage include excessive poaching, damage from machinery use or storage, erosion caused by high levels of access, or any other damaging management activities.	Y	Some erosion is present in areas from human activity but is minimal
E	Cover of bare ground is between 1% and 10%, including localised areas (for example, a concentration of rabbit warrens)[2].	Y	Some bare ground from erosion but less than the 10% threshhold
F	Cover of bracken *Pteridium aquilinum* is less than 20%.	Y	No bracken present
G	There is an absence of invasive non-native plant species[3] (as listed on Schedule 9 of WCA[4]).	Y	No INNS were observed
	Essential criterion achieved (Yes or No)		N
	Number of criteria passed		5

Condition Assessment Result (out of 7 criteria)	Condition Assessment Score	Score Achieved ×/✓	
Passes 6 or 7 criteria including passing essential criterion A	Good (3)		

Passes 4 or 5 criteria including passing essential criterion A	Moderate (2)		
Passes 3 or fewer criteria; OR Passes 4 - 6 criteria (excluding criterion A)	Poor (1)	X	

Suggested enhancement interventions to improve condition score

Footnotes

Footnote 1 – Creeping thistle *Cirsium arvense* , spear thistle *Cirsium vulgare* , curled dock *Rumex crispus* , broad-leaved dock *Rumex obtusifolius* , common nettle *Urtica dioica* , creeping buttercup *Ranunculus repens* , greater plantain *Plantago major* , white clover *Trifolium repens* and cow parsley *Anthriscus sylvestris* .

Footnote 2 – For example, this could include small, scattered areas of bare ground allowing establishment of new species, or localised patches where not exceeding 10% cover.

Footnote 3 – Assess this for each distinct habitat parcel. If the distribution of invasive non-native species varies across the habitat, split into parcels accordingly, applying a buffer zone around the invasive non-native species with a size relative to its risk of spread into adjacent habitat, using professional judgement.

Footnote 4 – Wildlife and Countryside Act 1981 (as amended).

Condition sheet: HEDGEROW Habitat Types

Habitat Type

Native hedgerow
Native hedgerow - associated with bank or ditch
Native hedgerow with trees
Native hedgerow with trees - associated with bank or ditch
Species-rich native hedgerow
Species-rich native hedgerow - associated with bank or ditch
Species-rich native hedgerow with trees
Species-rich native hedgerow with trees - associated with bank or ditch

Habitat Description

A native hedgerow present along the drive from the north boundary past a building.

ukhab – UK Habitat Classification

On-site or off-site, site name and location	On-site	**Survey date and Surveyor name**	10/11/25 Jack Kay
Limitations (if applicable)		**Survey reference (if relating to a wider survey)**	
Grid reference	SD 83650 02313	**Habitat parcel reference**	

Condition Assessment Details

A series of ten attributes, representing key physical characteristics are used for this assessment. Each attribute is assigned to one of five functional groups (A – E) and the condition of a hedgerow is assessed according to the number of attributes from these functional groups which pass or fail the 'favourable condition' criteria.

This assessment is based on the Hedgerow Survey Handbook[1] and Favourable Conservation Status document[2]. For further clarification please refer to the Hedgerow Survey Handbook.

Best practice would be to record the species, age, spacing and other key information about all trees present along a hedgerow within the 'Habitat Description' box, as well as other key features of the hedgerow.

Hedgerow favourable condition attributes

Attributes and functional groupings (A, B, C, D and E)		**Criteria - the minimum requirements for 'favourable condition'**	**Criteria description**	**Criterion passed (Yes or No)**	**Notes (such as justification)**
Core groups - applicable to all hedgerow types					
A1.	Height	>1.5 m average along length	The average height of woody growth estimated from base of stem to the top of the shoots, excluding any bank beneath the hedgerow, any gaps or isolated trees. Newly laid or coppiced hedgerows are indicative of good management and pass this criterion for up to a maximum of four years (if undertaken according to good practice). A newly planted hedgerow does not pass this criterion (unless it is >1.5 m height).	Y	Hedge is over 1.5m along its length
A2.	Width	>1.5 m average along length	The average width of woody growth estimated at the widest point of the canopy, excluding gaps and isolated trees. Outgrowths (such as blackthorn *Prunus spinosa* suckers) are only included in the width estimate when they are >0.5 m in height. Laid, coppiced, cut and newly planted hedgerows are indicative of good management and pass this criterion for up to a maximum of four years (if undertaken according to good practice).	Y	The hedge is wider than 1.5m
B1.	Gap - hedge base	Gap between ground and base of canopy <0.5 m for >90% of length	This is the vertical 'gappiness' of the woody component of the hedgerow, and its distance from the ground to the lowest leafy growth. Certain exceptions to this criterion are acceptable (see page 65 of the Hedgerow Survey Handbook).	Y	No large gaps present between ground and hedge
B2.	Gap - hedge canopy continuity	Gaps make up <10% of total length; and No canopy gaps >5 m	This is the horizontal 'gappiness' of the woody component of the hedgerow. Gaps are complete breaks in the woody canopy (no matter how small). Access points and gates contribute to the overall 'gappiness' but are not subject to the >5 m criterion (as this is the typical size of a gate).	N	Noticeable gaps in hedge canopy were observed

C1.	Undisturbed ground and perennial vegetation	>1 m width of undisturbed ground with perennial herbaceous vegetation for >90% of length: · Measured from outer edge of hedgerow; and · Is present on one side of the hedgerow (at least).	This is the level of disturbance (excluding wildlife disturbance) at the base of the hedgerow. Undisturbed ground is present for at least 90% of the hedgerow length, greater than 1 m in width and must be present along at least one side of the hedgerow. This criterion recognises the value of the hedgerow base as a boundary habitat with the capacity to support a wide range of species. Cultivation, heavily trodden footpaths, poached ground etc. can limit available habitat niches.	N	The hedge almost immediatley abuts a hardstanding road and buildings
C2.	Nutrient-enriched perennial vegetation	Plant species indicative of nutrient enrichment of soils dominate <20% cover of the area of undisturbed ground.	The indicator species used are nettles *Urtica* spp., cleavers *Galium aparine* and docks *Rumex* spp. Their presence, either singly or together, does not exceed the 20% cover threshold.	N	Nettles, dock and cleaver were noted
D1.	Invasive and neophyte species	>90% of the hedgerow and undisturbed ground is free of invasive non-native plant species (including those listed on Schedule 9 of WCA[3]) and recently introduced species.	Recently introduced species refer to plants that have naturalised in the UK since AD 1500 (neophytes). Archaeophytes count as natives. For information on archaeophytes and neophytes see the JNCC website[4], as well as the BSBI website[5] where the 'Online Atlas of the British and Irish Flora'[6] contains an up-to-date list of the status of species. For information on invasive non-native species see the GB Non-Native Secretariat website[7].	Y	No INNS were observed
D2.	Current damage	>90% of the hedgerow or undisturbed ground is free of damage caused by human activities.	This criterion addresses damaging activities that may have led to or lead to deterioration in other attributes. This could include evidence of pollution, piles of manure or rubble, or inappropriate management practices (for example, excessive hedgerow cutting).	Y	No obvious damage to the hedge was noted
Additional group - applicable to hedgerows with trees only					
E1.	Tree class	There is more than one age-class (or morphology) of tree present (for example: young, mature, veteran and or ancient[8]), and there is on average at least one mature, ancient or veteran tree present per 20 - 50m of hedgerow.	This criterion addresses if there are a range of age-classes or morphologies which allow for replacement of trees and provide opportunities for different species.		
E2.	Tree health	At least 95% of hedgerow trees are in a healthy condition (excluding veteran features valuable for wildlife). There is little or no evidence of an adverse impact on tree health by damage from livestock or wild animals, pests or diseases, or human activity.	This criterion identifies if the trees are subject to damage which compromises the survival and health of the individual specimens.		

The hedgerow condition assessment generates a weighting (score) ranging from 1 - 3, which is used within the Statutory Biodiversity Metric. The scores for each are set out in the tables below.

Condition categories for hedgerows without trees		
Category	**Category Requirements**	**Metric Score**
Good	No more than 2 failures in total; **AND** No more than 1 failure in any functional group.	3
Moderate	No more than 4 failures in total; **AND** Does not fail both attributes in more than one functional group (for example, fails attributes A1, A2, B1 and C2 = Moderate condition).	2
Poor	Fails a total of more than 4 attributes; **OR** Fails both attributes in more than one functional group (for example, fails attributes A1, A2, B1 and B2 = Poor condition).	1
	Score achieved:	1

Condition categories for hedgerows with trees		
Category	**Category Requirements**	**Metric score**
Good	No more than 2 failures in total; **AND** No more than 1 failure in any functional group.	3
Moderate	No more than 5 failures in total; **AND** Does not fail both attributes in more than one functional group (for example, fails attributes A1, A2, B1, C2 and E1 = Moderate condition).	2
Poor	Fails a total of more than 5 attributes; **OR** Fails both attributes in more than one functional group (for example, fails attributes A1, A2, B1 and B2 = Poor condition).	1
	Score achieved:	

Suggested enhancement interventions to improve condition score

Condition sheet: HEDGEROW Habitat Types

Habitat Type

Native hedgerow
Native hedgerow - associated with bank or ditch
Native hedgerow with trees
Native hedgerow with trees - associated with bank or ditch
Species-rich native hedgerow
Species-rich native hedgerow - associated with bank or ditch
Species-rich native hedgerow with trees
Species-rich native hedgerow with trees - associated with bank or ditch

Habitat Description

Native hedgerow with trees located along the eastern site boundary, along the hardstanding drive into the site

ukhab – UK Habitat Classification

On-site or off-site, site name and location	On-site	**Survey date and Surveyor name**	10/11/25 Jack Kay
Limitations (if applicable)		**Survey reference (if relating to a wider survey)**	
Grid reference	SD 83655 02314	**Habitat parcel reference**	

Condition Assessment Details

A series of ten attributes, representing key physical characteristics are used for this assessment. Each attribute is assigned to one of five functional groups (A – E) and the condition of a hedgerow is assessed according to the number of attributes from these functional groups which pass or fail the 'favourable condition' criteria.

This assessment is based on the Hedgerow Survey Handbook[1] and Favourable Conservation Status document[2]. For further clarification please refer to the Hedgerow Survey Handbook.

Best practice would be to record the species, age, spacing and other key information about all trees present along a hedgerow within the 'Habitat Description' box, as well as other key features of the hedgerow.

Hedgerow favourable condition attributes

Attributes and functional groupings (A, B, C, D and E)		Criteria - the minimum requirements for 'favourable condition'	Criteria description	Criterion passed (Yes or No)	Notes (such as justification)
Core groups - applicable to all hedgerow types					
A1.	Height	>1.5 m average along length	The average height of woody growth estimated from base of stem to the top of the shoots, excluding any bank beneath the hedgerow, any gaps or isolated trees. Newly laid or coppiced hedgerows are indicative of good management and pass this criterion for up to a maximum of four years (if undertaken according to good practice). A newly planted hedgerow does not pass this criterion (unless it is >1.5 m height).	Y	Hedge is over 1.5m along its length
A2.	Width	>1.5 m average along length	The average width of woody growth estimated at the widest point of the canopy, excluding gaps and isolated trees. Outgrowths (such as blackthorn *Prunus spinosa* suckers) are only included in the width estimate when they are >0.5 m in height. Laid, coppiced, cut and newly planted hedgerows are indicative of good management and pass this criterion for up to a maximum of four years (if undertaken according to good practice).	Y	The hedge is wider than 1.5m
B1.	Gap - hedge base	Gap between ground and base of canopy <0.5 m for >90% of length	This is the vertical 'gappiness' of the woody component of the hedgerow, and its distance from the ground to the lowest leafy growth. Certain exceptions to this criterion are acceptable (see page 65 of the Hedgerow Survey Handbook).	Y	No large gaps present between ground and hedge
B2.	Gap - hedge canopy continuity	Gaps make up <10% of total length; and No canopy gaps >5 m	This is the horizontal 'gappiness' of the woody component of the hedgerow. Gaps are complete breaks in the woody canopy (no matter how small). Access points and gates contribute to the overall 'gappiness' but are not subject to the >5 m criterion (as this is the typical size of a gate).	N	Noticeable gaps in hedge canopy were observed, some creatinglarge gaps

C1.	Undisturbed ground and perennial vegetation	>1 m width of undisturbed ground with perennial herbaceous vegetation for >90% of length: · Measured from outer edge of hedgerow; and · Is present on one side of the hedgerow (at least).	This is the level of disturbance (excluding wildlife disturbance) at the base of the hedgerow. Undisturbed ground is present for at least 90% of the hedgerow length, greater than 1 m in width and must be present along at least one side of the hedgerow. This criterion recognises the value of the hedgerow base as a boundary habitat with the capacity to support a wide range of species. Cultivation, heavily trodden footpaths, poached ground etc. can limit available habitat niches.	N	The hedge almost immediatley abuts a hardstanding road and buildings
C2.	Nutrient-enriched perennial vegetation	Plant species indicative of nutrient enrichment of soils dominate <20% cover of the area of undisturbed ground.	The indicator species used are nettles *Urtica* spp., cleavers *Galium aparine* and docks *Rumex* spp. Their presence, either singly or together, does not exceed the 20% cover threshold.	N	Nettles, dock and cleaver were noted
D1.	Invasive and neophyte species	>90% of the hedgerow and undisturbed ground is free of invasive non-native plant species (including those listed on Schedule 9 of WCA[3]) and recently introduced species.	Recently introduced species refer to plants that have naturalised in the UK since AD 1500 (neophytes). Archaeophytes count as natives. For information on archaeophytes and neophytes see the JNCC website[4], as well as the BSBI website[5] where the 'Online Atlas of the British and Irish Flora'[6] contains an up-to-date list of the status of species. For information on invasive non-native species see the GB Non-Native Secretariat website[7].	N	Rhododendron was observed within this hedge
D2.	Current damage	>90% of the hedgerow or undisturbed ground is free of damage caused by human activities.	This criterion addresses damaging activities that may have led to or lead to deterioration in other attributes. This could include evidence of pollution, piles of manure or rubble, or inappropriate management practices (for example, excessive hedgerow cutting).	Y	No obvious damage to the hedge was noted
Additional group - applicable to hedgerows with trees only					
E1.	Tree class	There is more than one age-class (or morphology) of tree present (for example: young, mature, veteran and or ancient[8]), and there is on average at least one mature, ancient or veteran tree present per 20 - 50m of hedgerow.	This criterion addresses if there are a range of age-classes or morphologies which allow for replacement of trees and provide opportunities for different species.	Y	Tree classes include young and mature
E2.	Tree health	At least 95% of hedgerow trees are in a healthy condition (excluding veteran features valuable for wildlife). There is little or no evidence of an adverse impact on tree health by damage from livestock or wild animals, pests or diseases, or human activity.	This criterion identifies if the trees are subject to damage which compromises the survival and health of the individual specimens.	Y	The trees within this hedge appear healthy

The hedgerow condition assessment generates a weighting (score) ranging from 1 - 3, which is used within the Statutory Biodiversity Metric. The scores for each are set out in the tables below.

Condition categories for hedgerows without trees		
Category	**Category Requirements**	**Metric Score**
Good	No more than 2 failures in total; **AND** No more than 1 failure in any functional group.	3
Moderate	No more than 4 failures in total; **AND** Does not fail both attributes in more than one functional group (for example, fails attributes A1, A2, B1 and C2 = Moderate condition).	2
Poor	Fails a total of more than 4 attributes; **OR** Fails both attributes in more than one functional group (for example, fails attributes A1, A2, B1 and B2 = Poor condition).	1
	Score achieved:	

Condition categories for hedgerows with trees		
Category	**Category Requirements**	**Metric score**
Good	No more than 2 failures in total; **AND** No more than 1 failure in any functional group.	3
Moderate	No more than 5 failures in total; **AND** Does not fail both attributes in more than one functional group (for example, fails attributes A1, A2, B1, C2 and E1 = Moderate condition).	2
Poor	Fails a total of more than 5 attributes; **OR** Fails both attributes in more than one functional group (for example, fails attributes A1, A2, B1 and B2 = Poor condition).	1
	Score achieved:	1

Suggested enhancement interventions to improve condition score

Condition sheet: HEDGEROW Habitat Types

Habitat Type

Native hedgerow
Native hedgerow - associated with bank or ditch
Native hedgerow with trees
Native hedgerow with trees - associated with bank or ditch
Species-rich native hedgerow
Species-rich native hedgerow - associated with bank or ditch
Species-rich native hedgerow with trees
Species-rich native hedgerow with trees - associated with bank or ditch

Habitat Description

Native hedgerow with trees located along the western site boundary.

ukhab – UK Habitat Classification

On-site or off-site, site name and location	On-site	**Survey date and Surveyor name**	10/11/25 Jack Kay
Limitations (if applicable)		**Survey reference (if relating to a wider survey)**	
Grid reference	SD 83612 02316	**Habitat parcel reference**	

Condition Assessment Details

A series of ten attributes, representing key physical characteristics are used for this assessment. Each attribute is assigned to one of five functional groups (A – E) and the condition of a hedgerow is assessed according to the number of attributes from these functional groups which pass or fail the 'favourable condition' criteria.

This assessment is based on the Hedgerow Survey Handbook[1] and Favourable Conservation Status document[2]. For further clarification please refer to the Hedgerow Survey Handbook.

Best practice would be to record the species, age, spacing and other key information about all trees present along a hedgerow within the 'Habitat Description' box, as well as other key features of the hedgerow.

Hedgerow favourable condition attributes

Attributes and functional groupings (A, B, C, D and E)		Criteria - the minimum requirements for 'favourable condition'	Criteria description	Criterion passed (Yes or No)	Notes (such as justification)
Core groups - applicable to all hedgerow types					
A1.	Height	>1.5 m average along length	The average height of woody growth estimated from base of stem to the top of the shoots, excluding any bank beneath the hedgerow, any gaps or isolated trees. Newly laid or coppiced hedgerows are indicative of good management and pass this criterion for up to a maximum of four years (if undertaken according to good practice). A newly planted hedgerow does not pass this criterion (unless it is >1.5 m height).	Y	Hedge is over 1.5m along its length
A2.	Width	>1.5 m average along length	The average width of woody growth estimated at the widest point of the canopy, excluding gaps and isolated trees. Outgrowths (such as blackthorn *Prunus spinosa* suckers) are only included in the width estimate when they are >0.5 m in height. Laid, coppiced, cut and newly planted hedgerows are indicative of good management and pass this criterion for up to a maximum of four years (if undertaken according to good practice).	Y	The hedge is wider than 1.5m
B1.	Gap - hedge base	Gap between ground and base of canopy <0.5 m for >90% of length	This is the vertical 'gappiness' of the woody component of the hedgerow, and its distance from the ground to the lowest leafy growth. Certain exceptions to this criterion are acceptable (see page 65 of the Hedgerow Survey Handbook).	N	Some noticeable gaps between the ground and the hedge are present
B2.	Gap - hedge canopy continuity	Gaps make up <10% of total length; and No canopy gaps >5 m	This is the horizontal 'gappiness' of the woody component of the hedgerow. Gaps are complete breaks in the woody canopy (no matter how small). Access points and gates contribute to the overall 'gappiness' but are not subject to the >5 m criterion (as this is the typical size of a gate).	N	Noticeable gaps in hedge canopy were observed, some creating large gaps

C1.	Undisturbed ground and perennial vegetation	>1 m width of undisturbed ground with perennial herbaceous vegetation for >90% of length: · Measured from outer edge of hedgerow; and · Is present on one side of the hedgerow (at least).	This is the level of disturbance (excluding wildlife disturbance) at the base of the hedgerow. Undisturbed ground is present for at least 90% of the hedgerow length, greater than 1 m in width and must be present along at least one side of the hedgerow. This criterion recognises the value of the hedgerow base as a boundary habitat with the capacity to support a wide range of species. Cultivation, heavily trodden footpaths, poached ground etc. can limit available habitat niches.	N	A well managed area of grassland lies immediatley east of the hedge with a brick wall and pavement to the west
C2.	Nutrient-enriched perennial vegetation	Plant species indicative of nutrient enrichment of soils dominate <20% cover of the area of undisturbed ground.	The indicator species used are nettles *Urtica* spp., cleavers *Galium aparine* and docks *Rumex* spp. Their presence, either singly or together, does not exceed the 20% cover threshold.	N	Nettles, dock and cleaver were noted
D1.	Invasive and neophyte species	>90% of the hedgerow and undisturbed ground is free of invasive non-native plant species (including those listed on Schedule 9 of WCA[3]) and recently introduced species.	Recently introduced species refer to plants that have naturalised in the UK since AD 1500 (neophytes). Archaeophytes count as natives. For information on archaeophytes and neophytes see the JNCC website[4], as well as the BSBI website[5] where the 'Online Atlas of the British and Irish Flora'[6] contains an up-to-date list of the status of species. For information on invasive non-native species see the GB Non-Native Secretariat website[7].	N	Rhododendron was observed within this hedge
D2.	Current damage	>90% of the hedgerow or undisturbed ground is free of damage caused by human activities.	This criterion addresses damaging activities that may have led to or lead to deterioration in other attributes. This could include evidence of pollution, piles of manure or rubble, or inappropriate management practices (for example, excessive hedgerow cutting).	Y	No obvious damage to the hedge was noted
Additional group - applicable to hedgerows with trees only					
E1.	Tree class	There is more than one age-class (or morphology) of tree present (for example: young, mature, veteran and or ancient[8]), and there is on average at least one mature, ancient or veteran tree present per 20 - 50m of hedgerow.	This criterion addresses if there are a range of age-classes or morphologies which allow for replacement of trees and provide opportunities for different species.	Y	Tree classes include young and mature
E2.	Tree health	At least 95% of hedgerow trees are in a healthy condition (excluding veteran features valuable for wildlife). There is little or no evidence of an adverse impact on tree health by damage from livestock or wild animals, pests or diseases, or human activity.	This criterion identifies if the trees are subject to damage which compromises the survival and health of the individual specimens.	Y	The trees within this hedge appear healthy

The hedgerow condition assessment generates a weighting (score) ranging from 1 - 3, which is used within the Statutory Biodiversity Metric. The scores for each are set out in the tables below.

Condition categories for hedgerows without trees

Category	Category Requirements	Metric Score
Good	No more than 2 failures in total; **AND** No more than 1 failure in any functional group.	3
Moderate	No more than 4 failures in total; **AND** Does not fail both attributes in more than one functional group (for example, fails attributes A1, A2, B1 and C2 = Moderate condition).	2
Poor	Fails a total of more than 4 attributes; **OR** Fails both attributes in more than one functional group (for example, fails attributes A1, A2, B1 and B2 = Poor condition).	1
	Score achieved:	

Condition categories for hedgerows with trees

Category	Category Requirements	Metric score
Good	No more than 2 failures in total; **AND** No more than 1 failure in any functional group.	3
Moderate	No more than 5 failures in total; **AND** Does not fail both attributes in more than one functional group (for example, fails attributes A1, A2, B1, C2 and E1 = Moderate condition).	2
Poor	Fails a total of more than 5 attributes; **OR** Fails both attributes in more than one functional group (for example, fails attributes A1, A2, B1 and B2 = Poor condition).	1
	Score achieved:	1

Suggested enhancement interventions to improve condition score

Condition Sheet: SCRUB Habitat Type			
Habitat Types			
Heathland and shrub - Blackthorn scrub **Heathland and shrub - Gorse scrub** **Heathland and shrub - Hawthorn scrub** **Heathland and shrub - Hazel scrub** **Heathland and shrub - Mixed scrub** **Heathland and shrub - Dunes with sea buckthorn (H2160)** **Heathland and shrub - Willow scrub**			
Habitat Description			
Area of mixed scrub along the northern site boundary			
For Dunes with sea buckthorn see:	Dunes with sea-buckthorn (Dunes with Hippophae rhamnoides) - Special Areas of Conservation (jncc.gov.uk)		
For other scrub types see:	ukhab – UK Habitat Classification		
On-site or off-site, site name and location	On-site	**Survey date and Surveyor name**	10/11/2025
Limitations (if applicable)		**Survey reference (if relating to a wider survey)**	
Grid reference	SD 83633 02324	**Habitat parcel reference**	

	Condition Assessment Criteria	Criterion passed (Yes or No)	Notes (such as justification)
A	The parcel represents a good example of its habitat type - the appearance and composition of the vegetation closely matches its UKHab description (where in its natural range).[1] - At least 80% of scrub is native, - There are at least three native woody species[2], - No single species comprises more than 75% of the cover (except hazel *Corylus avellana* , common juniper *Juniperus communis* , sea buckthorn *Hippophae rhamnoides* (only in its restricted native range), or box *Buxus sempervirens* , which can be up to 100% cover).	N	Only dogwood and laurel are the woody species within the scrub.
B	Seedlings, saplings, young shrubs and mature (or ancient or veteran[3]) shrubs are all present.	N	The scrub is generally one age group.
C	There is an absence of invasive non-native plant species[4] (as listed on Schedule 9 of WCA[5]) and species indicative of suboptimal condition[6] make up less than 5% of ground cover.	Y	No INNS were observed
D	The scrub has a well-developed edge with scattered scrub and tall grassland and or forbs present between the scrub and adjacent habitat.	Y	The scrub has a clear edge adjacent to grassland
E	There are clearings, glades or rides present within the scrub, providing sheltered edges.	N	No clearings, glades or rides are present
	Number of criteria passed		2

Condition Assessment Result (out of 5 criteria)	Condition Assessment Score	Score Achieved ×/✓	

Passes 5 criteria	Good (3)		
Passes 3 or 4 criteria	Moderate (2)		
Passes 2 or fewer criteria	Poor (1)	X	
Suggested enhancement interventions to improve condition score			