



Key:

- Vehicle in
Vehicle out

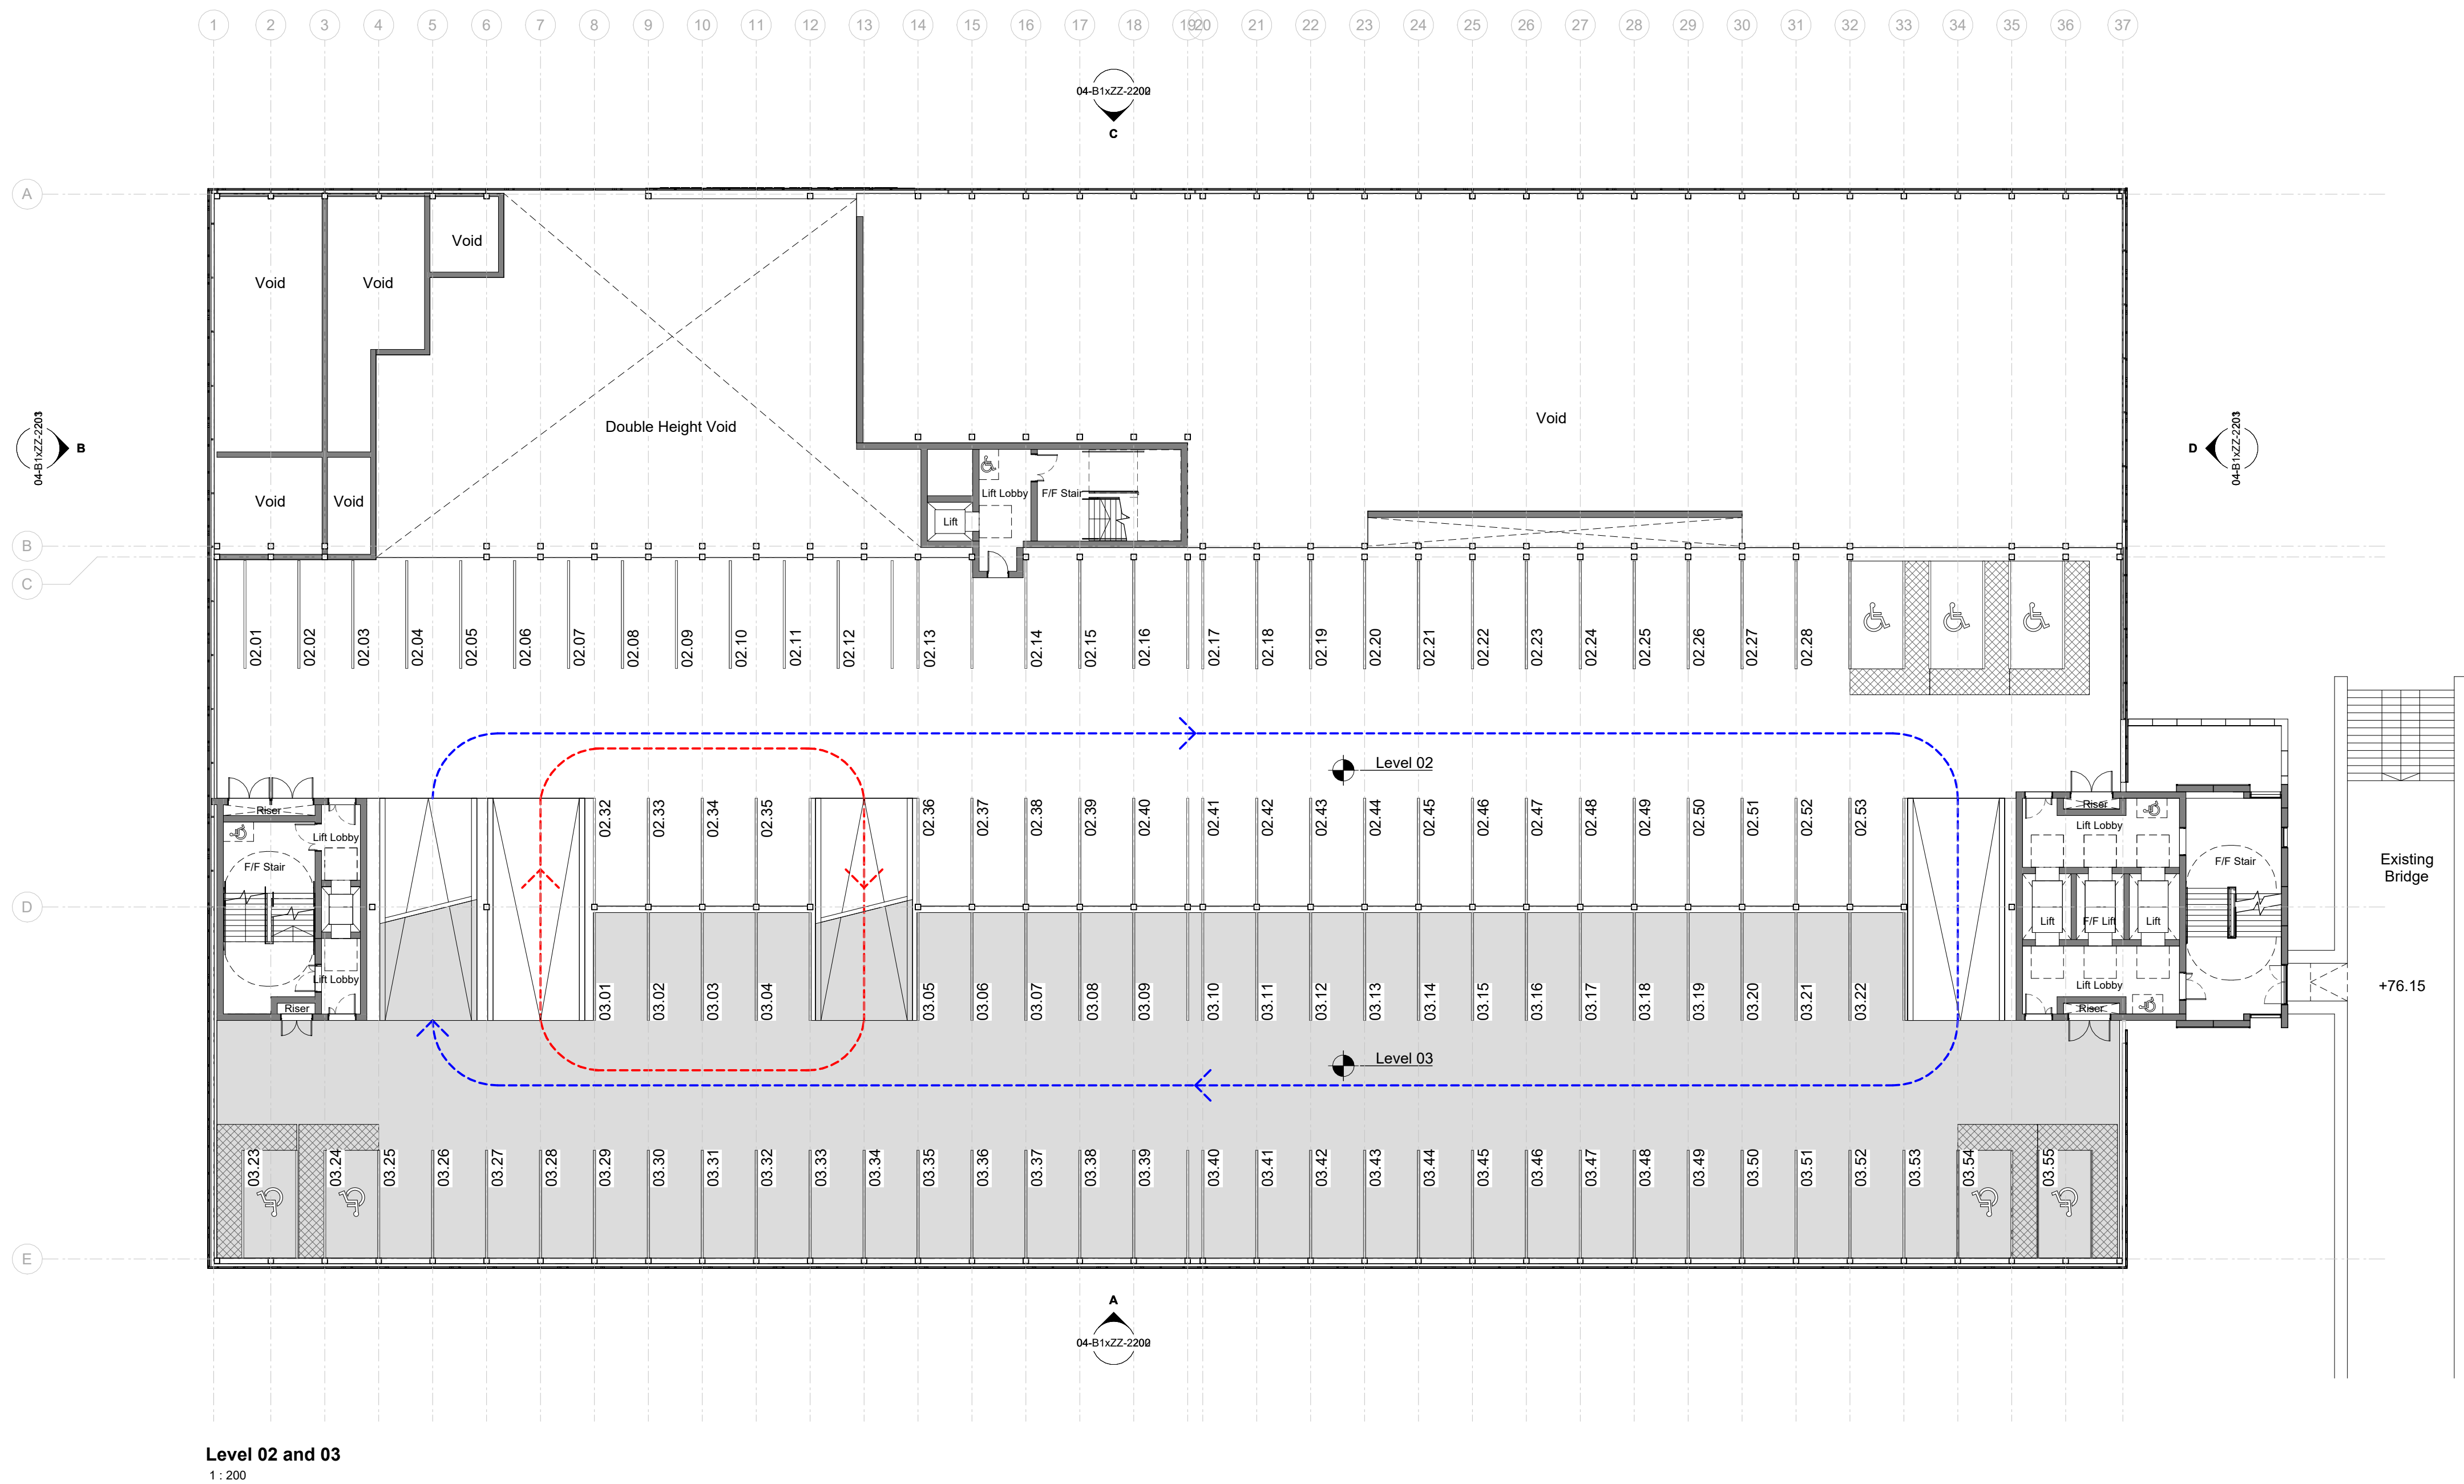

P02 24/03/26 For Planning
P01 10/02/26 Stage 3 Design Freeze

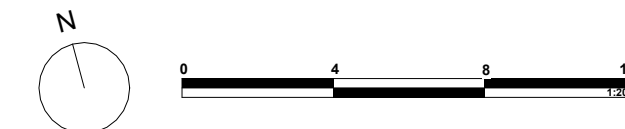

5plus

Manchester: 0161 226 0211
Fourth Floor, The Hive, 47 Lever Street,
Manchester, M1 1FN

London: 0207 253 7644
The Leather Market, Weston Street,
London, SE1 3ER

5plusarchitects.com

PROJECT:
MIX Manchester Airport MSCP

TITLE:
E1 MSCP Levels 02 and 03

SCALE:
As indicated @ A1

DRAWN: PO
CHECKED: JB

STATUS:
S2 - For Information

DRAWING NO:
06125-5PA-02-B1x02-D-A-2200

REV:
P02