




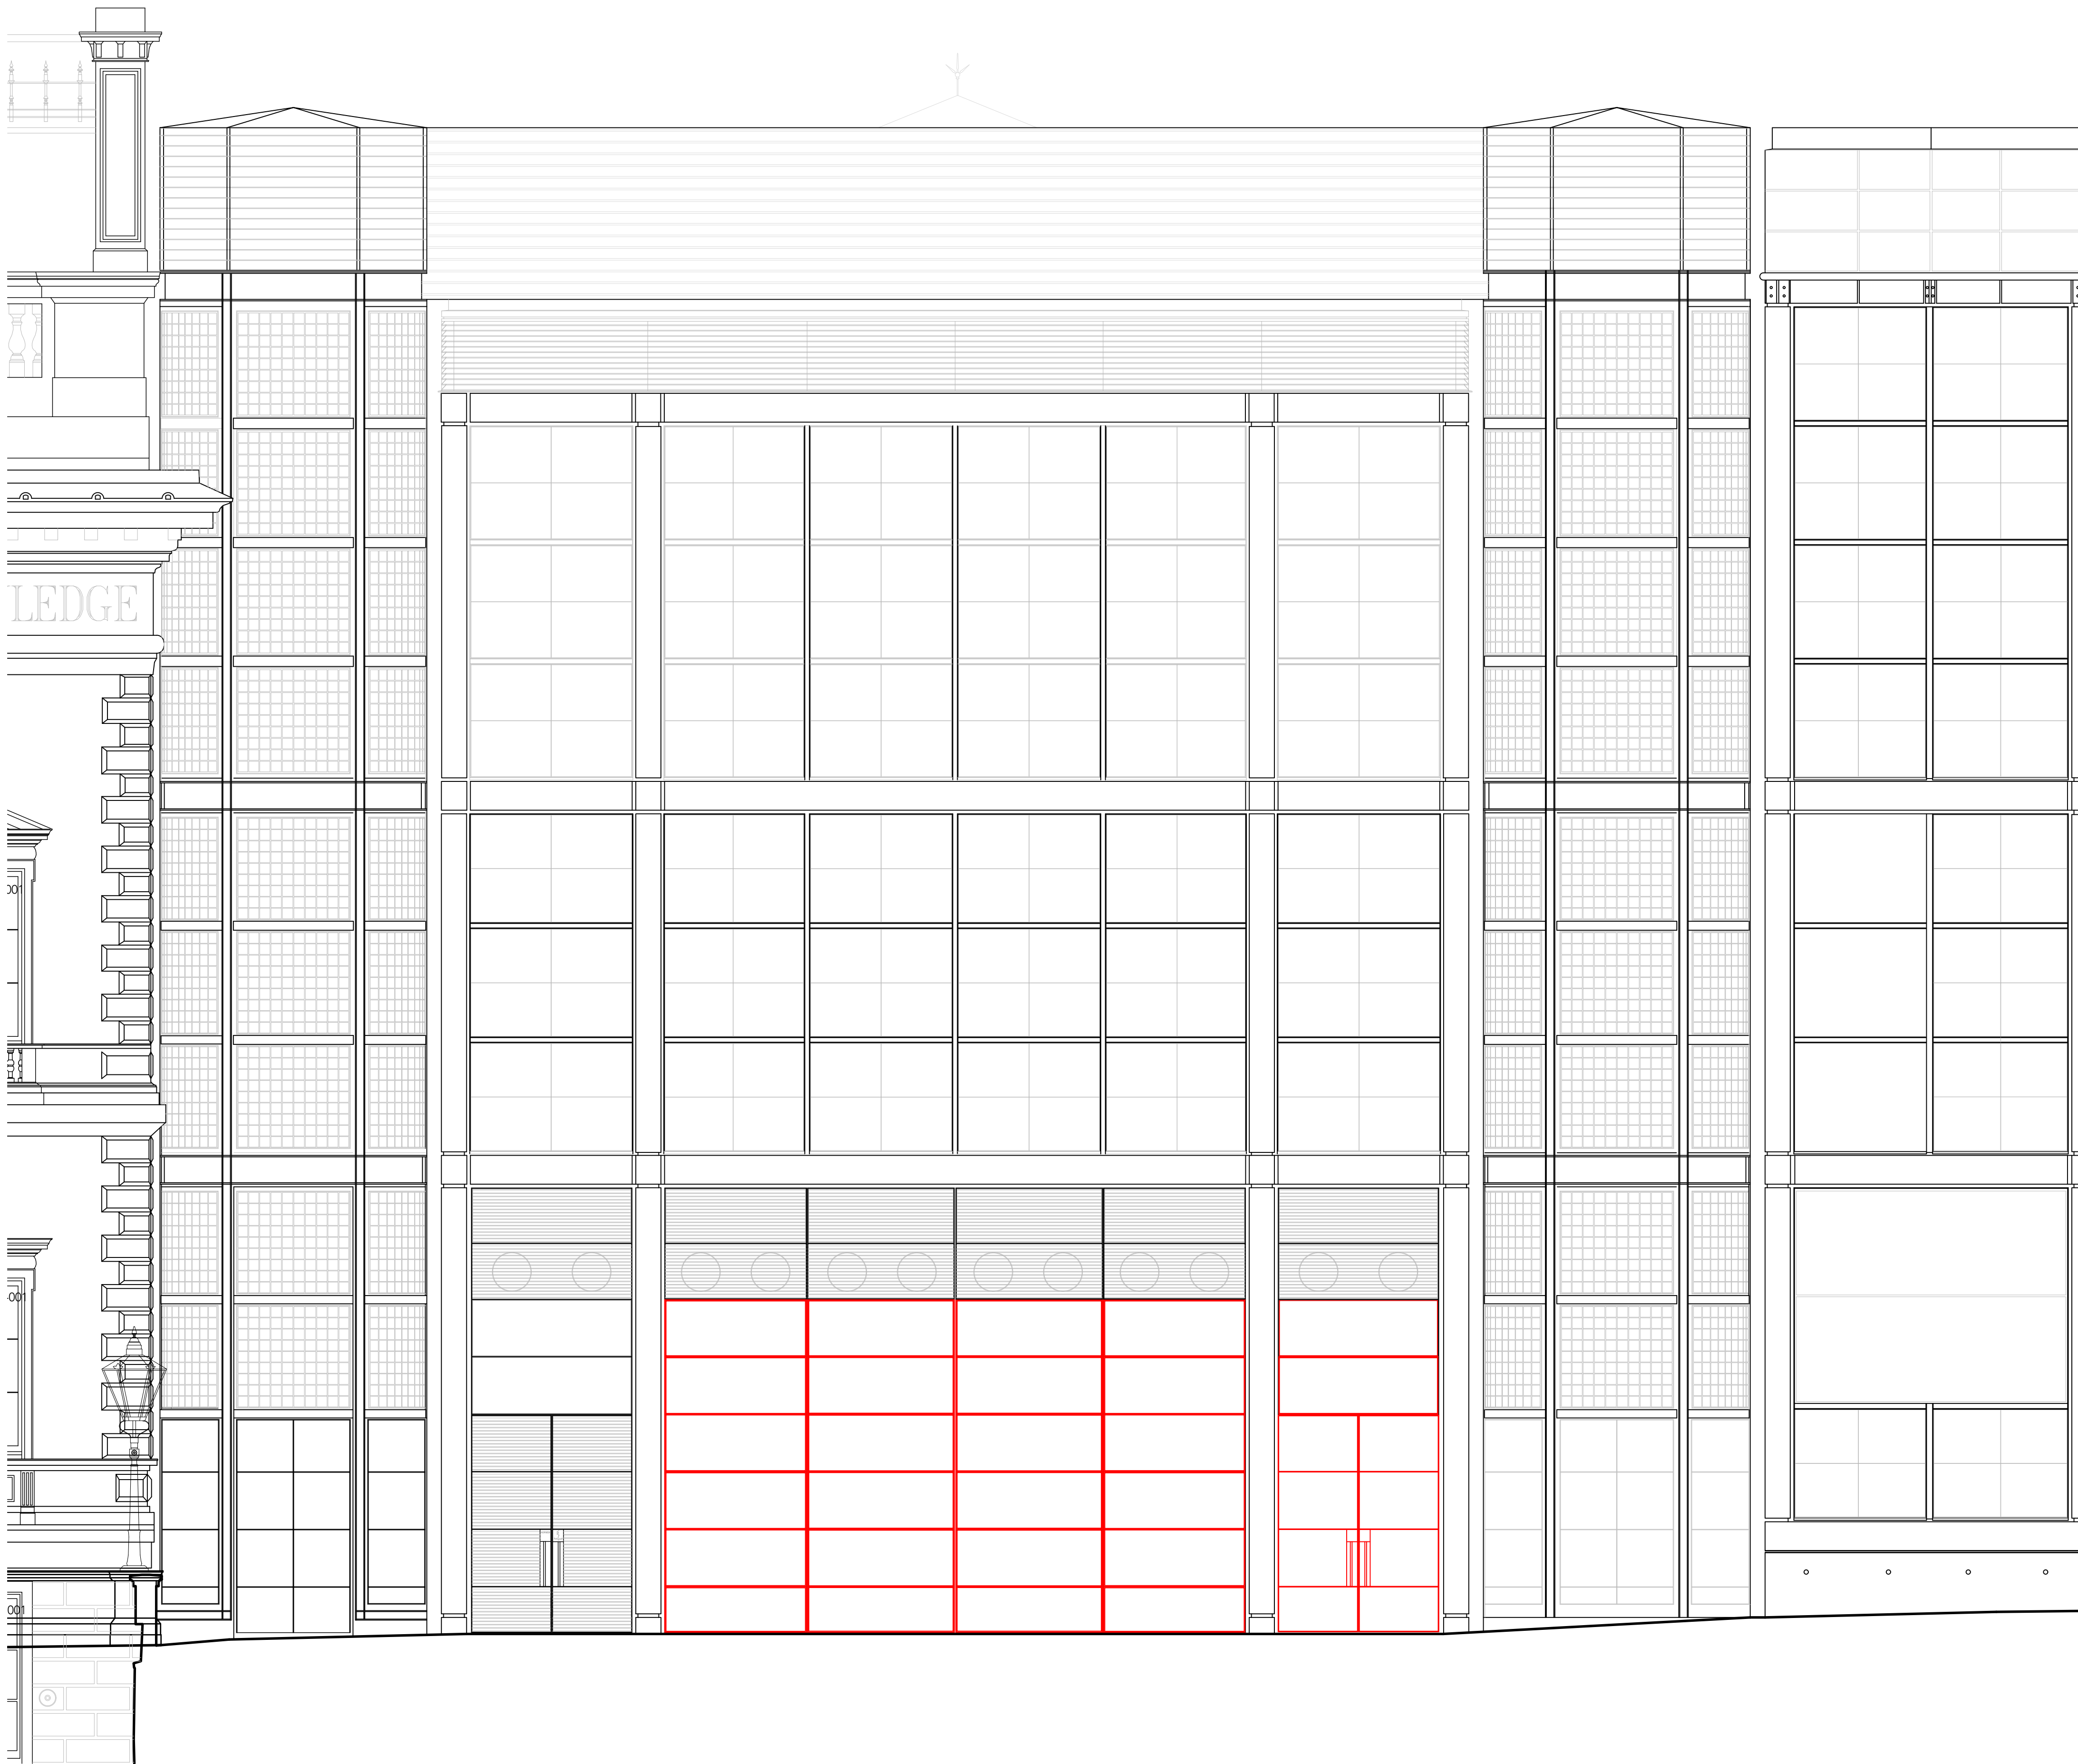

George Street, Elevation as Existing
1:50


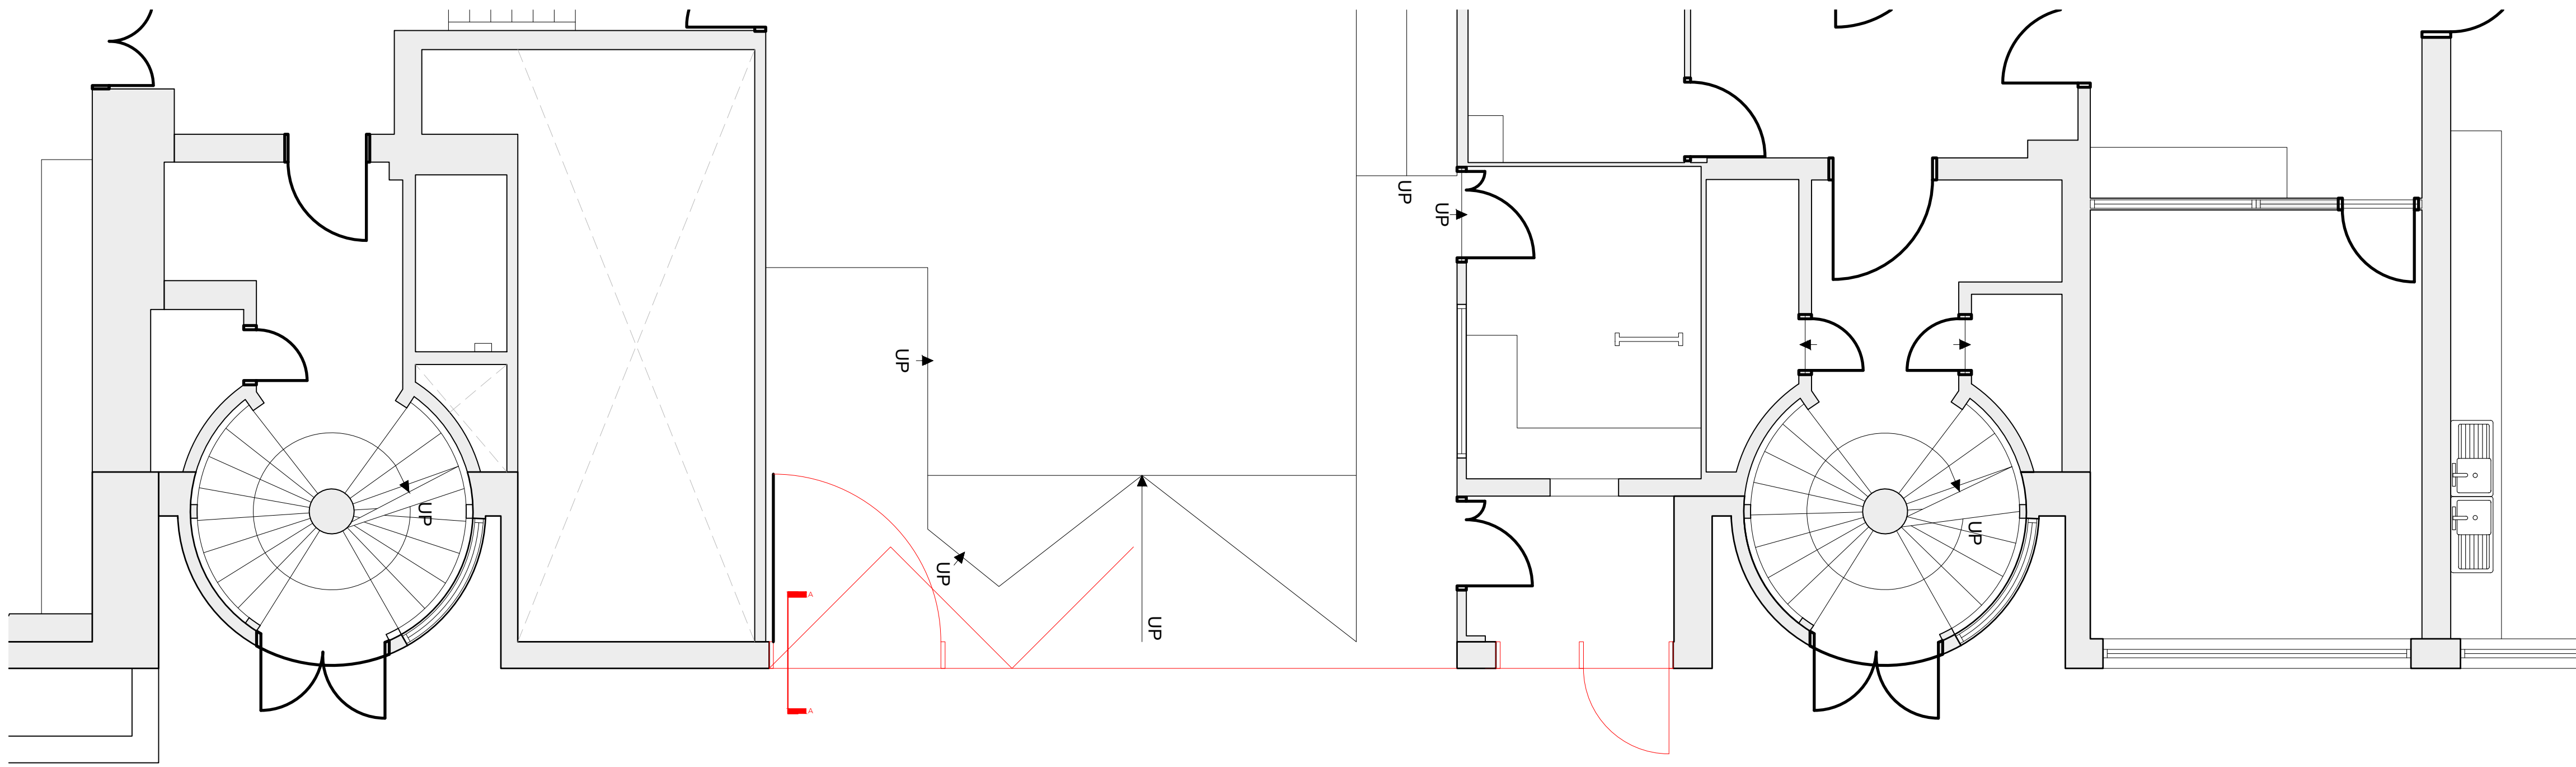


George Street, Plan as Existing
1:50

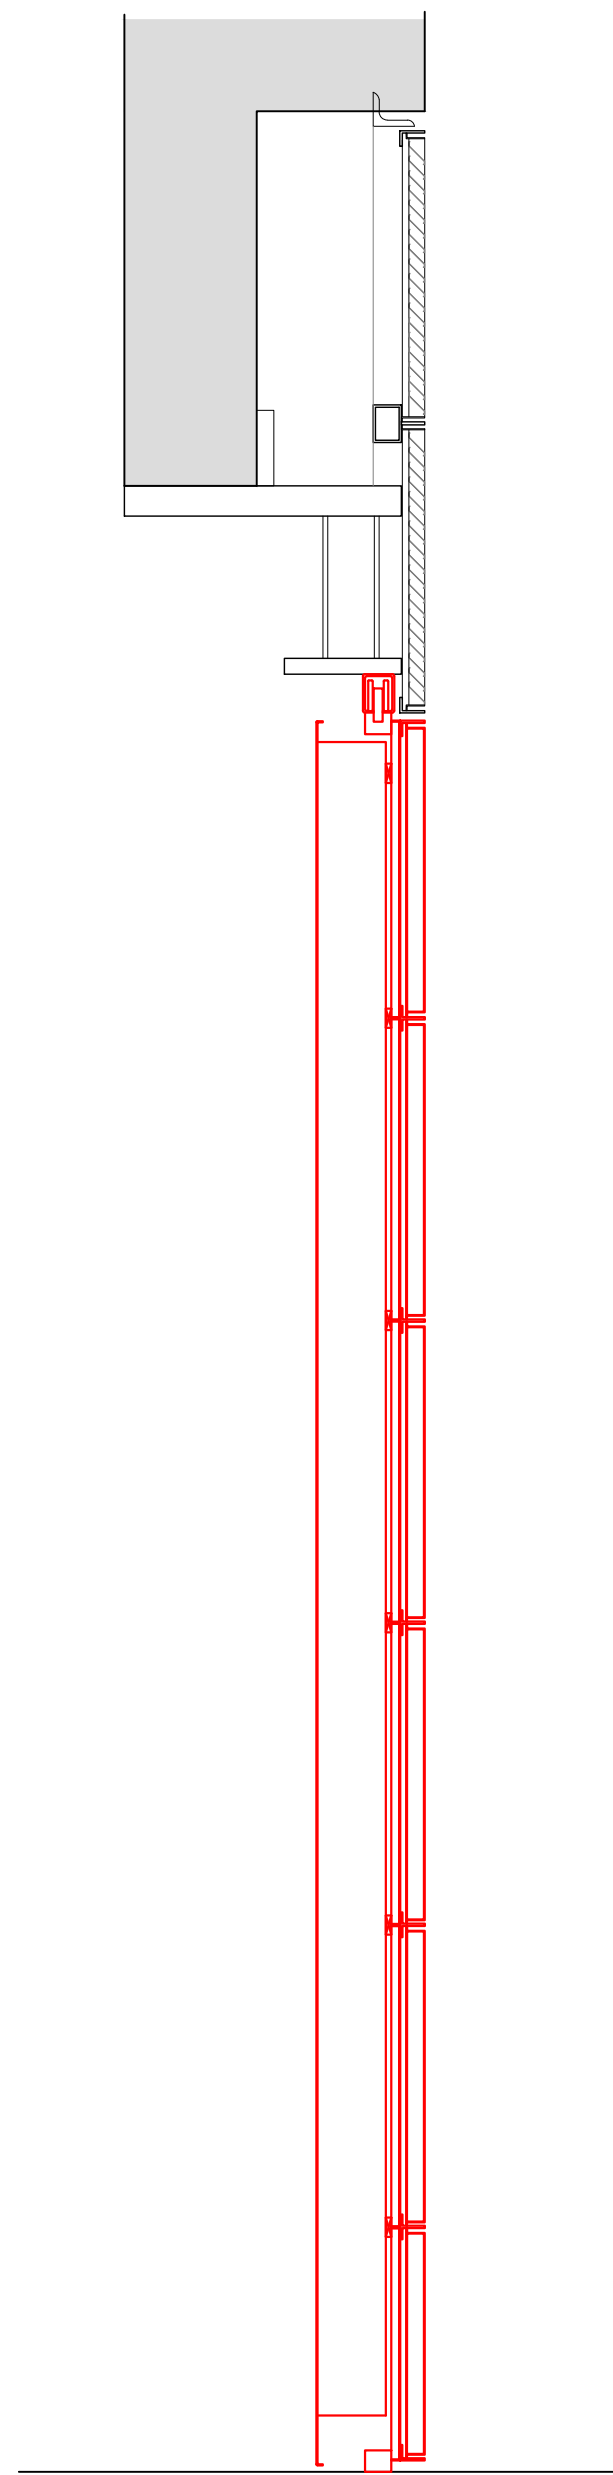

Loading Bay Doors Section A-A, as Existing
1:20

Note:
Do not scale from this drawing.
Dimensions are to be checked on site.
If in doubt please ask.

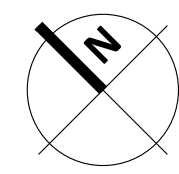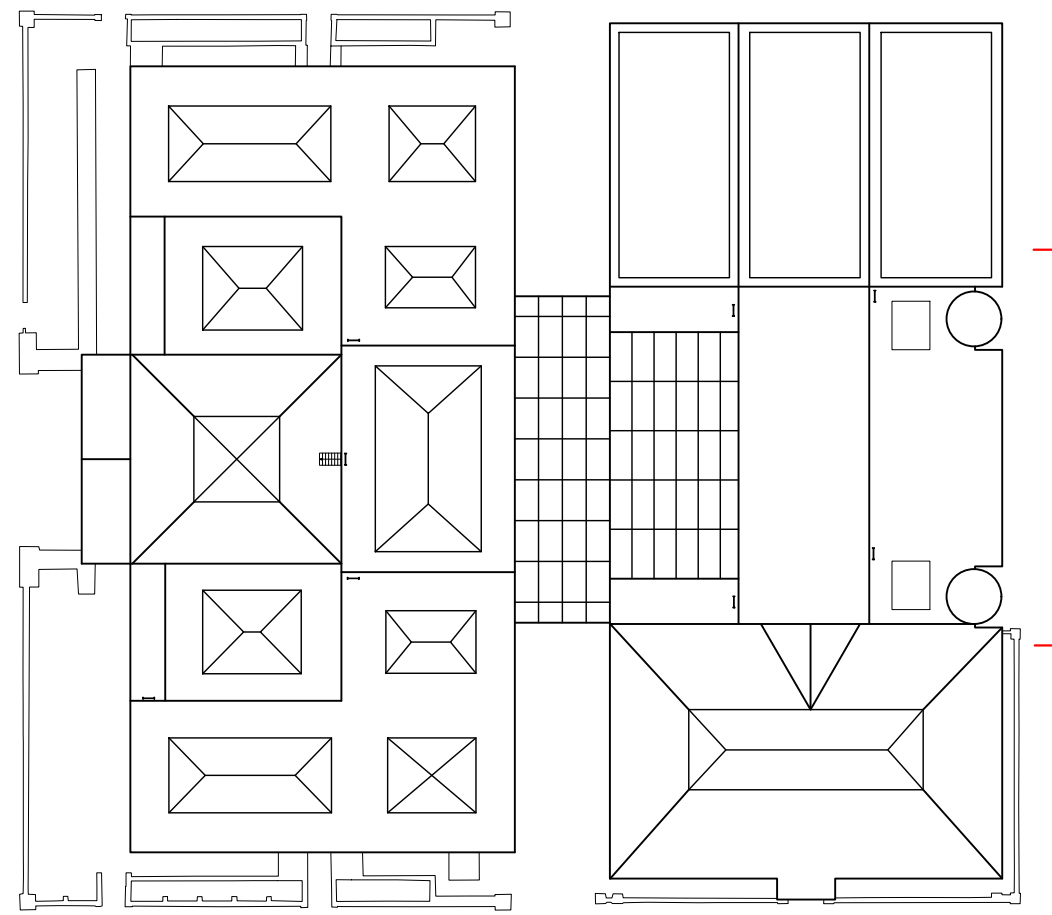

General Notes

1. All dimensions must be checked on site before proceeding. Dimensions of new work are to be adjusted to suit the existing where necessary. Do not assume that the existing structure or details are plumb, square or level.
2. Any discrepancies to be brought to the Architects attention as soon as possible.
3. Existing drawing is based on survey information provided by the client. No measured survey has been undertaken to validate existing dimensions.

— Fabric to be removed

P01 11/11/25 For Planning and Listed Building Consent

Rev Date/Info Details

© The moral rights of the author are hereby asserted.
This drawing and design are the property of Buttress LLP and must not be reproduced without permission.
Buttress LLP is registered in England and Wales 1305171

MANCHESTER
CITY COUNCIL

Buttress

41 Bengal St
Manchester
M1 4AF

Clockwise, Yorkshire House
Clock Street, Leeds
LS1 5BQ

T 011 236 3000
E enquiries@buttress.net
W www.buttress.net

Project Title Manchester Art Gallery

Client Manchester City Council

Location Mosley Street, Manchester

Drawing Title Loading Bay and Staff Entrance Doors as Existing

Date 08/07/25 Scale 1:50

Checked EK Orig Paper Size A0

Status PRELIMINARY

Project: Origin: Zone: Level: Type: Disc: Code: Number: Rev:

MAG - BUT - 27 - XX - DR - A - 00 - 0002 - P01