


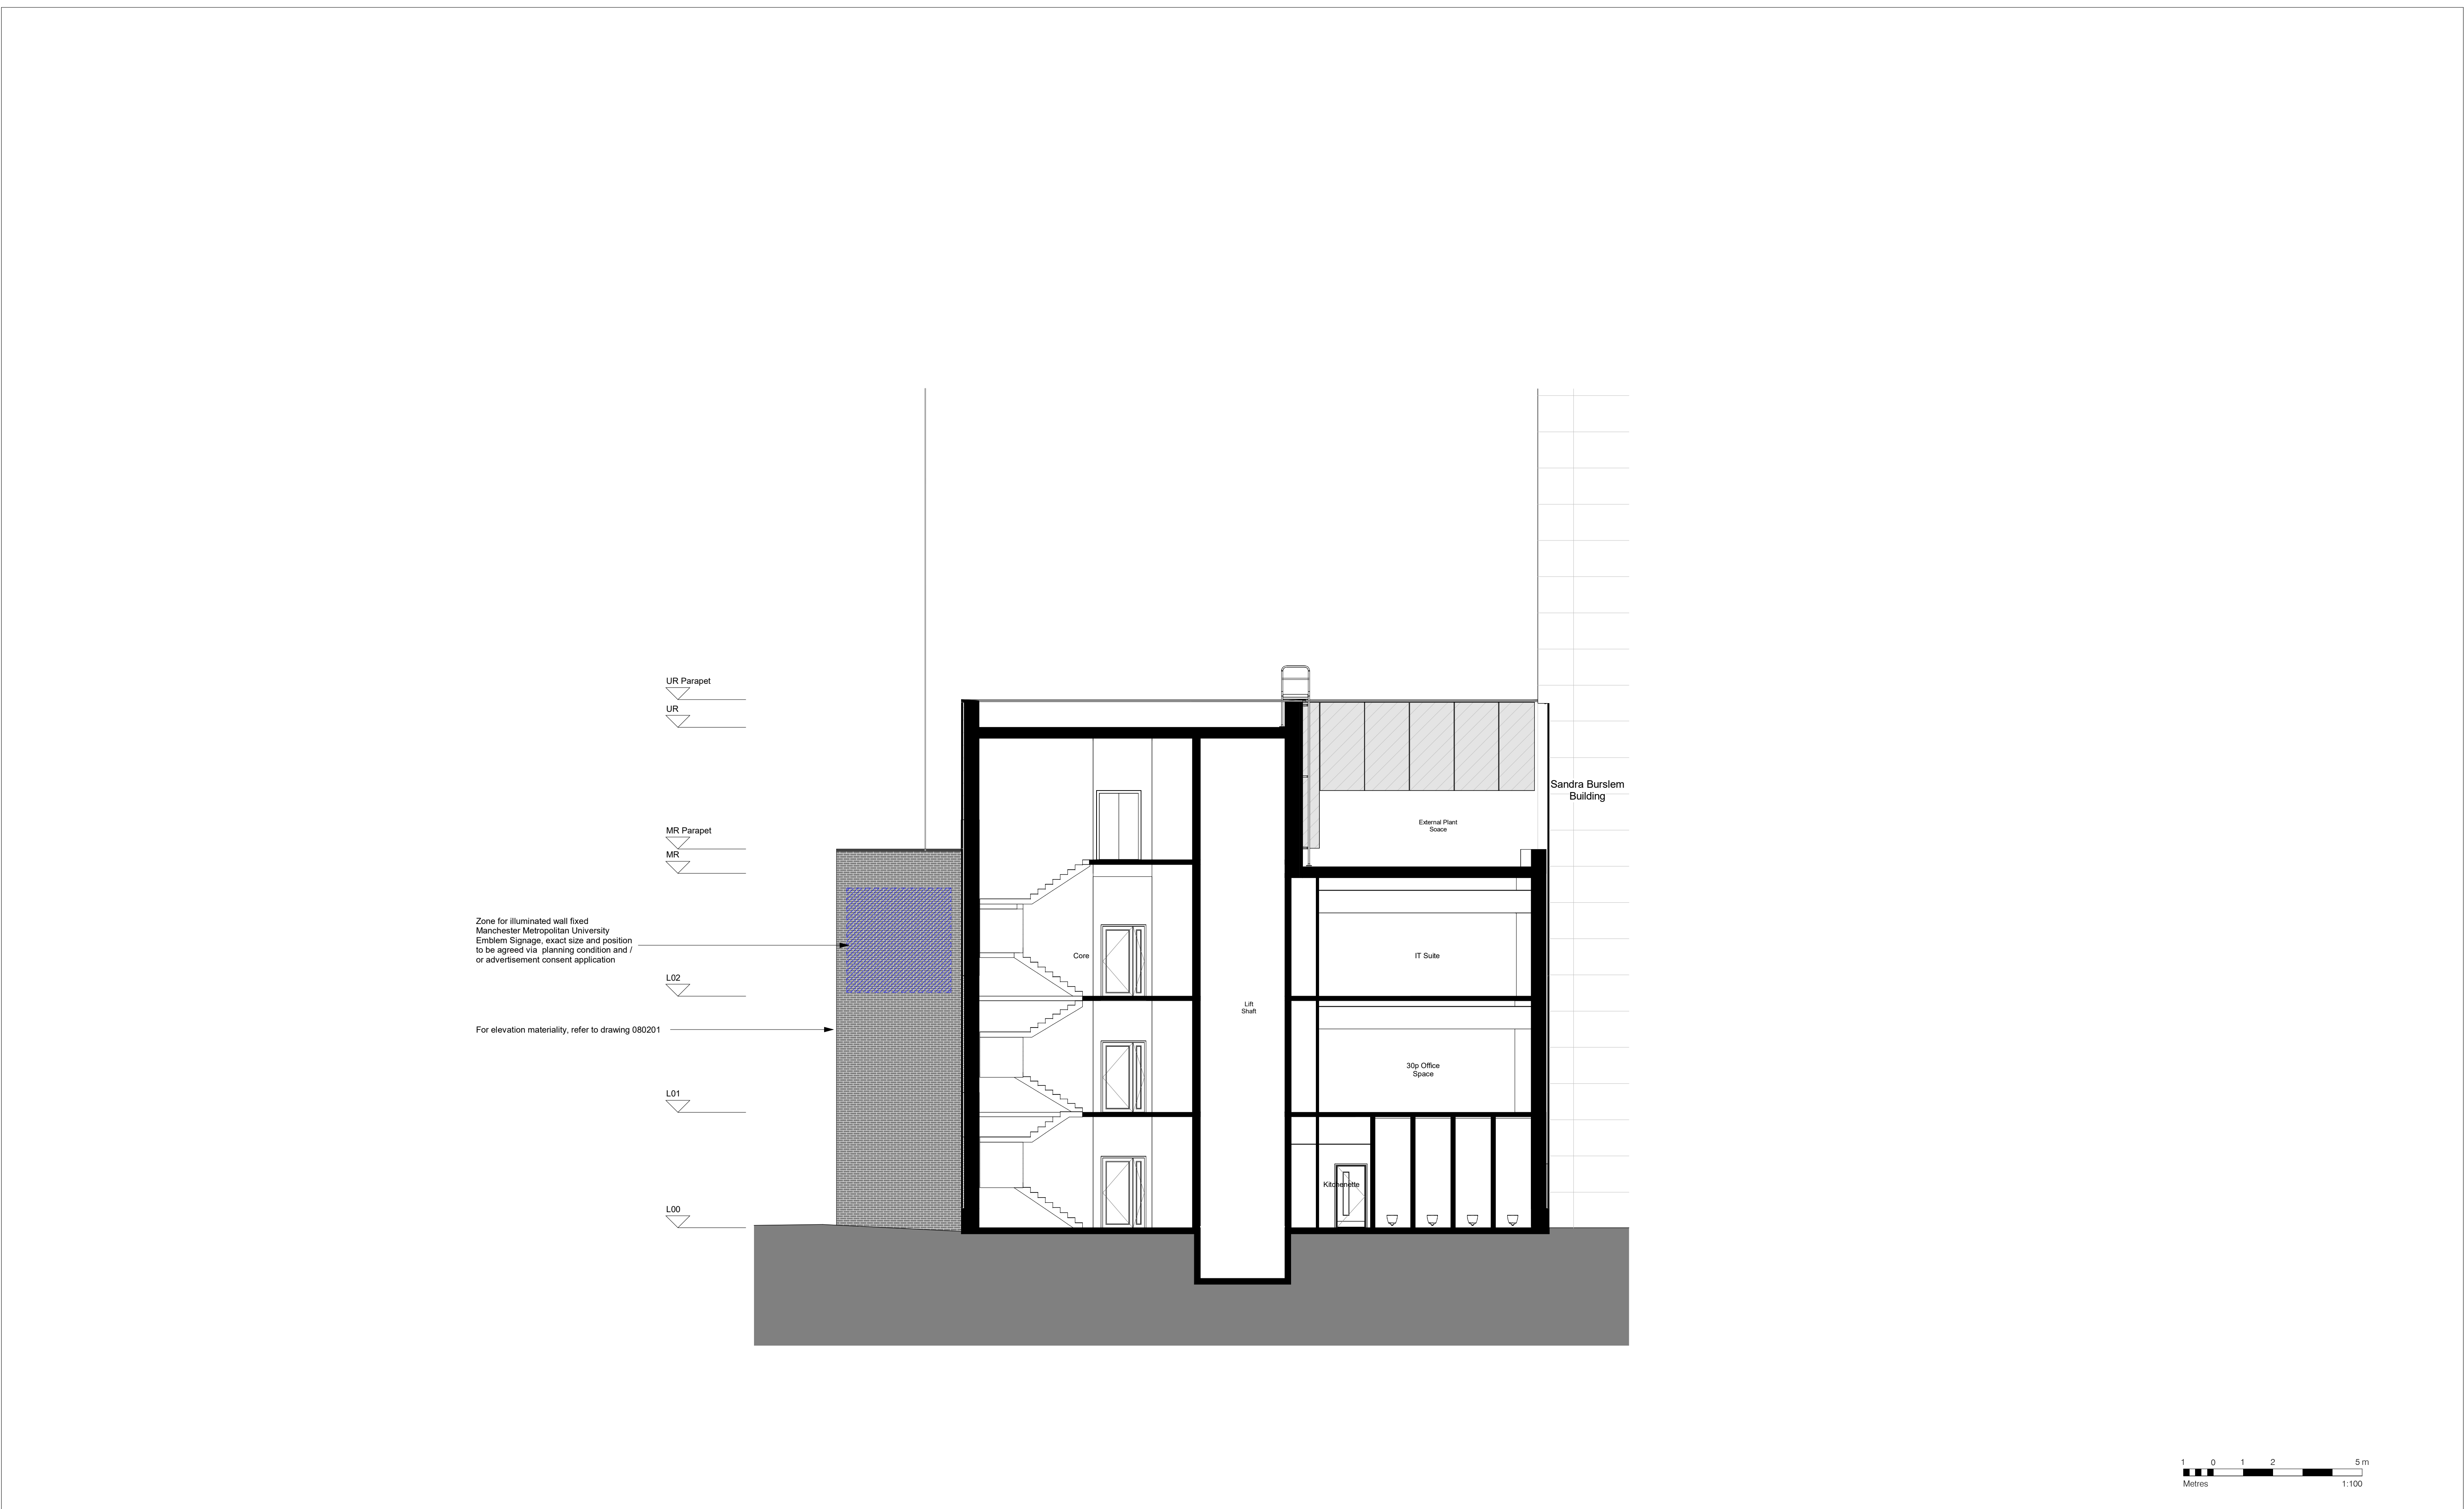

Status codes: S1 - Suitable for S2 - Suitable for S3 - Suitable for Review & S4 - Suitable for Review & S5 - Suitable for Review & An - Approved & Accepted as Stage	Rev	Description	Date	Copyright Hawkins\Brown Architects No implied licence exists. This drawing should not be used to calculate areas for the purposes of valuation. Do not scale this drawing. All dimensions to be checked on the site by the contractor and such dimensions to be their responsibility. All work must comply with relevant British Standards and Building Regulations requirements. Drawing errors and omissions to be reported to the architect. To be read in conjunction with Architect's specification and other consultant information.	Key  Indicates Retained/Existing Building Fabric  Indicates Proposed Building Fabric  Area for Signage	Scale @ A1	Date	Job Number	Project	26-28 Hilton Street Manchester M1 2EH mail@hawkinsbrown.com hawkinsbrown.com Hawkins\Brown
	P01	Issued for Review & Comment	13.01.2026			1 : 100	20.01.2026	250082	All Saints West Refurbishment	
	P02	Issued for Review & Comment	15.01.2026			Drawn By	Checked By	Status	All Saints Campus Manchester M15 6BH	
	P03	Issued for Review & Comment	19.01.2026			TWJ	SB	S3		
	P04	Issued for Review & Comment	20.01.2026			Drawing No.	Rev	Purpose of Issue	Drawing	
						103040-HBA-YY-ZZ-DR-A-080302	P04	Issued for Review & Comment	Proposed GA - Section CC	