



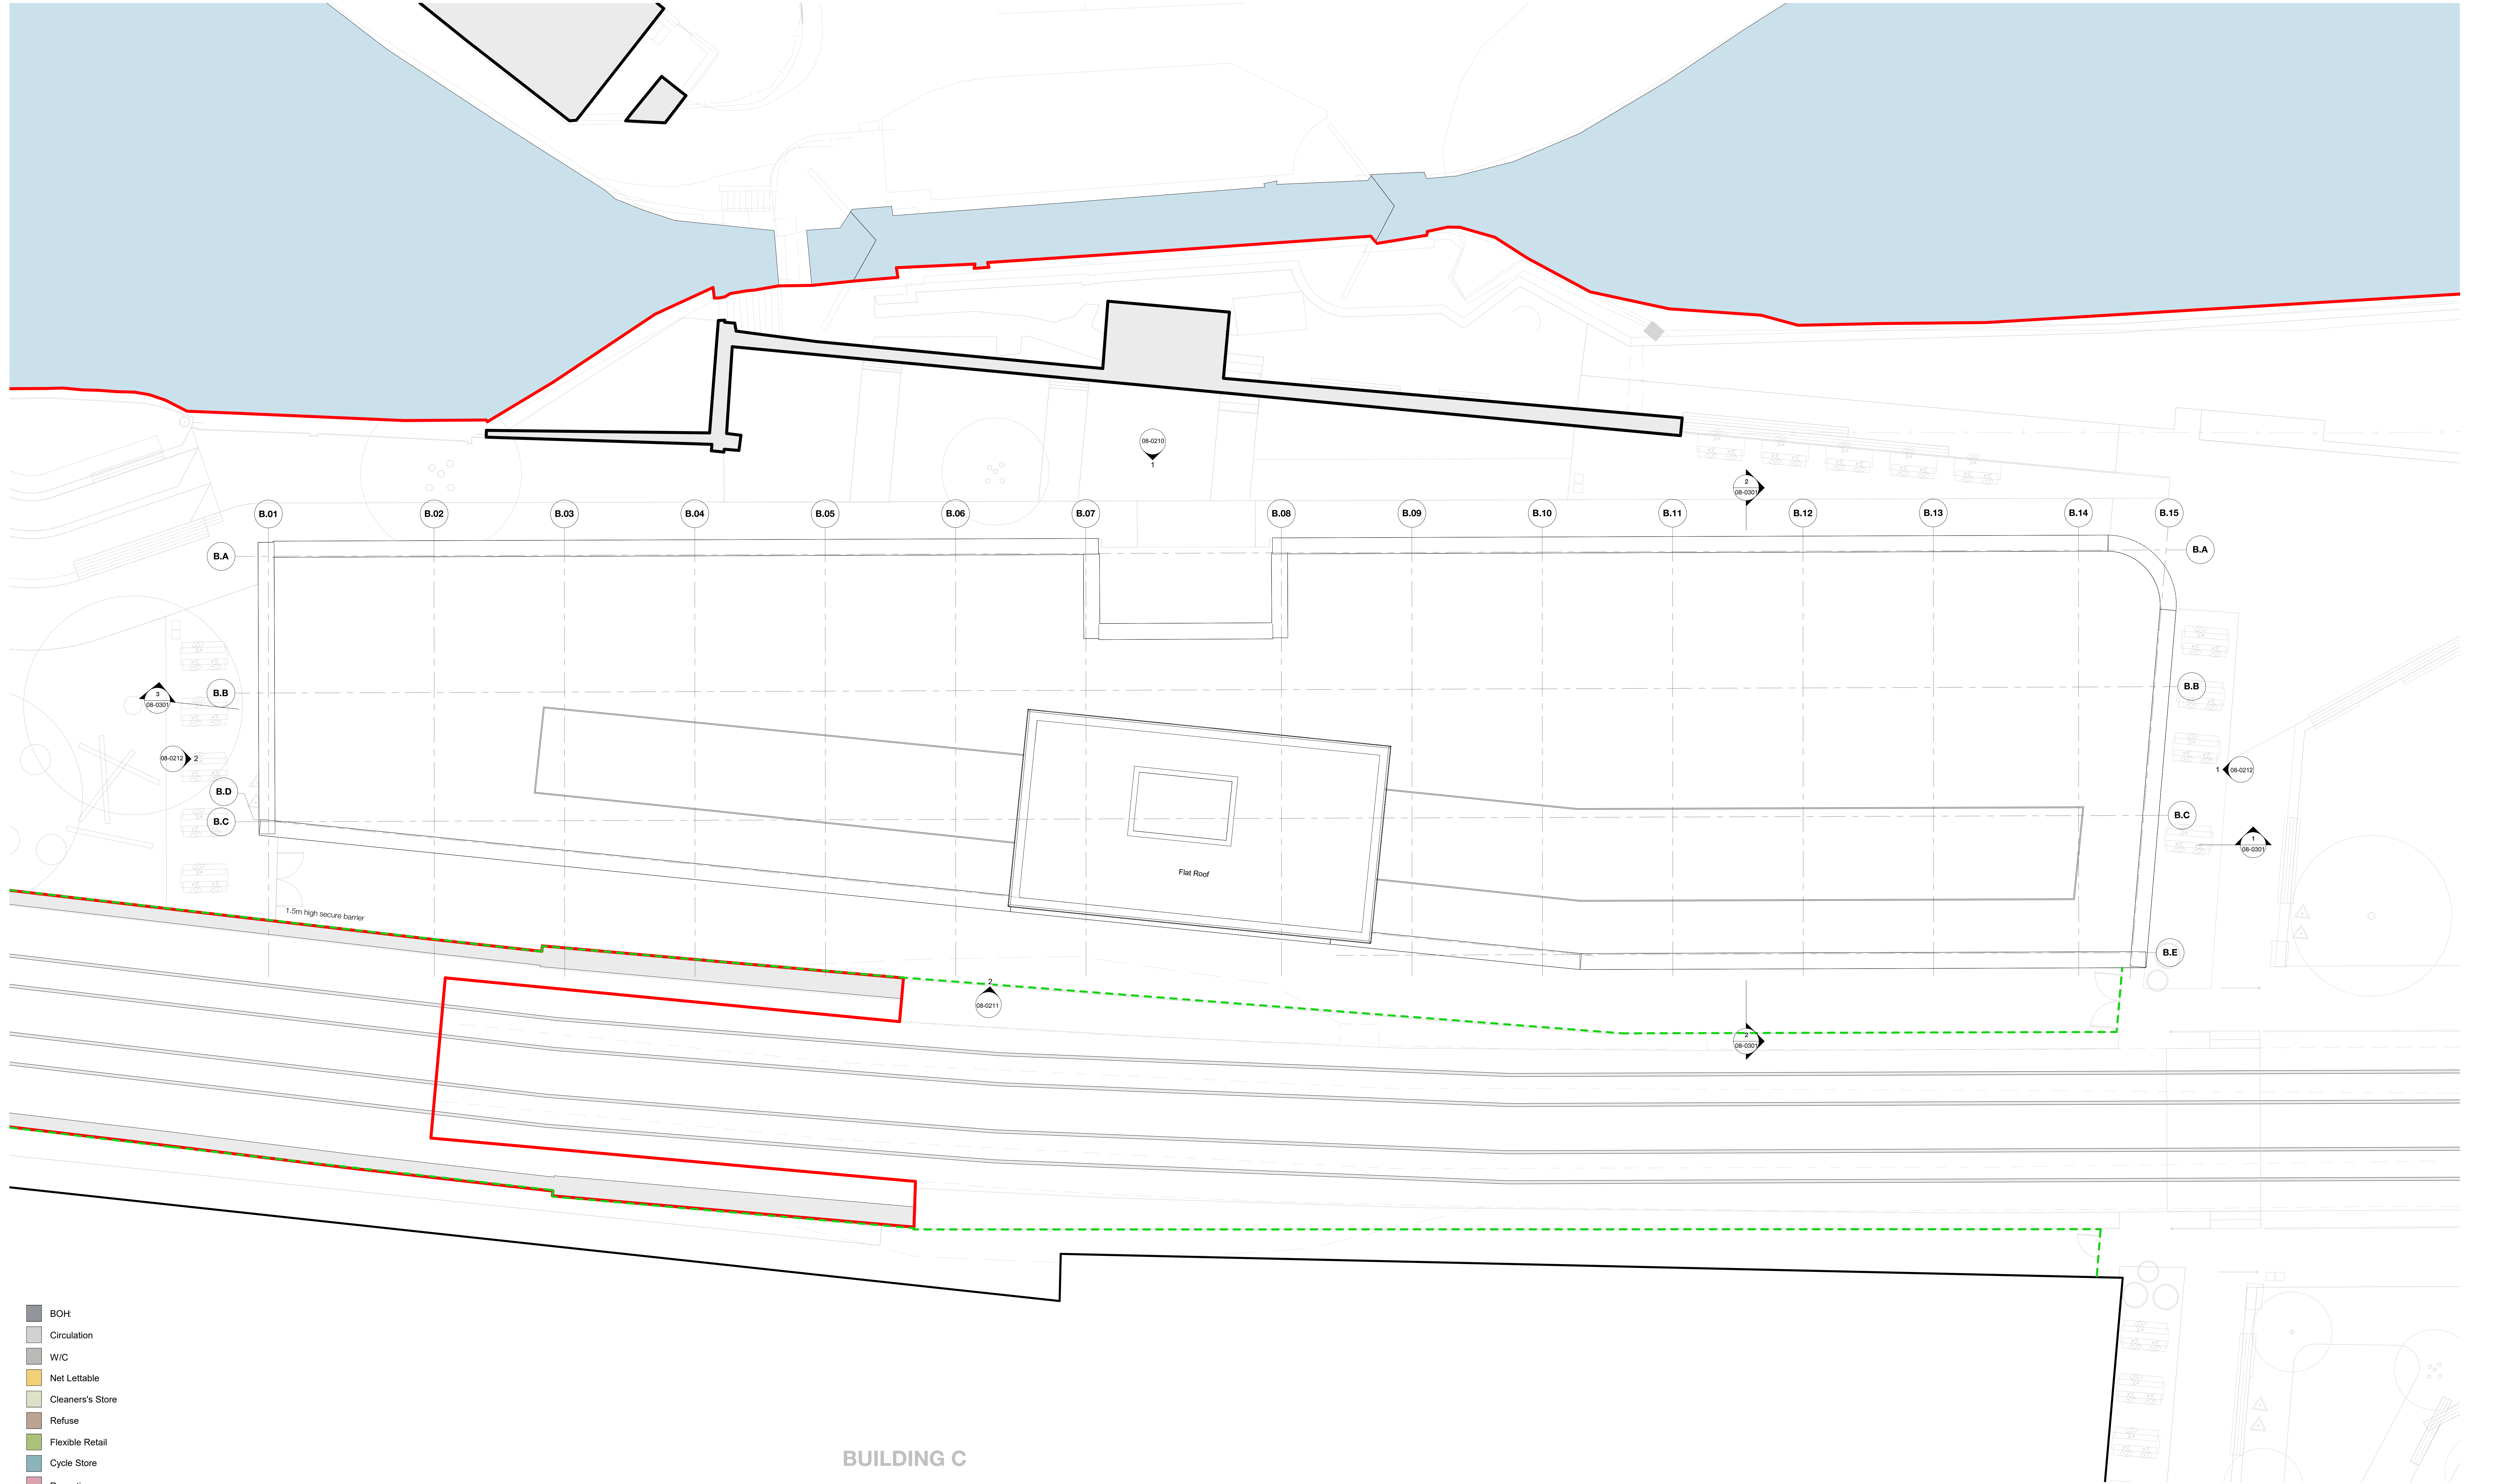


- BOH
- Circulation
- W/C
- Net Lettable
- Cleaners's Store
- Refuse
- Flexible Retail
- Cycle Store
- Reception

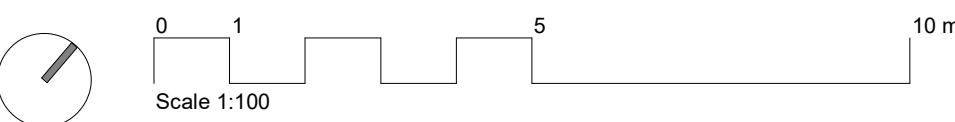

Rev	Description	Date
P1	Issued for Planning	30.09.23
P2	Issued for NMA	09.06.22
P3	Issued for S73 Application	18.12.23
P4	Issued for S73 Application	28.07.25
P5	Issued for S73 Application	26.01.26

Copyright Hawkins\Brown Architects
No implied licence exists. This drawing should not be used to calculate areas for the purposes of valuation. Do not scale this drawing. All dimensions to be checked on the site by the contractor and such dimensions to be their responsibility. All work must comply with relevant British Standards and Building Regulations requirements. Drawing errors and omissions to be reported to the architect. To be read in conjunction with Architect's specification and other consultant information.

- KEY:
- Planning Application Boundary Line
 - Continuous barrier formed of minimum 1.5m high fencing and the existing tunnel wall

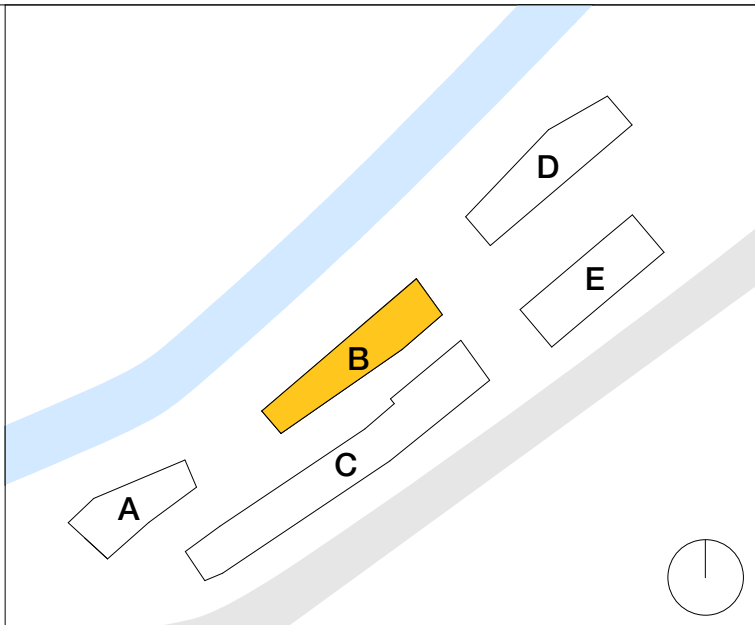

Scale @ A0		Scale @ A3	Date	Job Number	Project	<div>28-28 Hilton Street Manchester M1 2EH</div> <div>mail@hawkinsbrown.com hawkinsbrown.com</div> <div>Hawkins\Brown</div>
As indicated			October 2023	18013	Pollard Street New Islington	
Drawn By		Checked By	Status			
AG		NB	S2			
Drawing No.			Rev	Purpose of Issue	Drawing	
PLS-HBA-B-RE-DR-A-08-0116			P5	Issued for Information	Building B - GA Plan - Roof Enclosure	