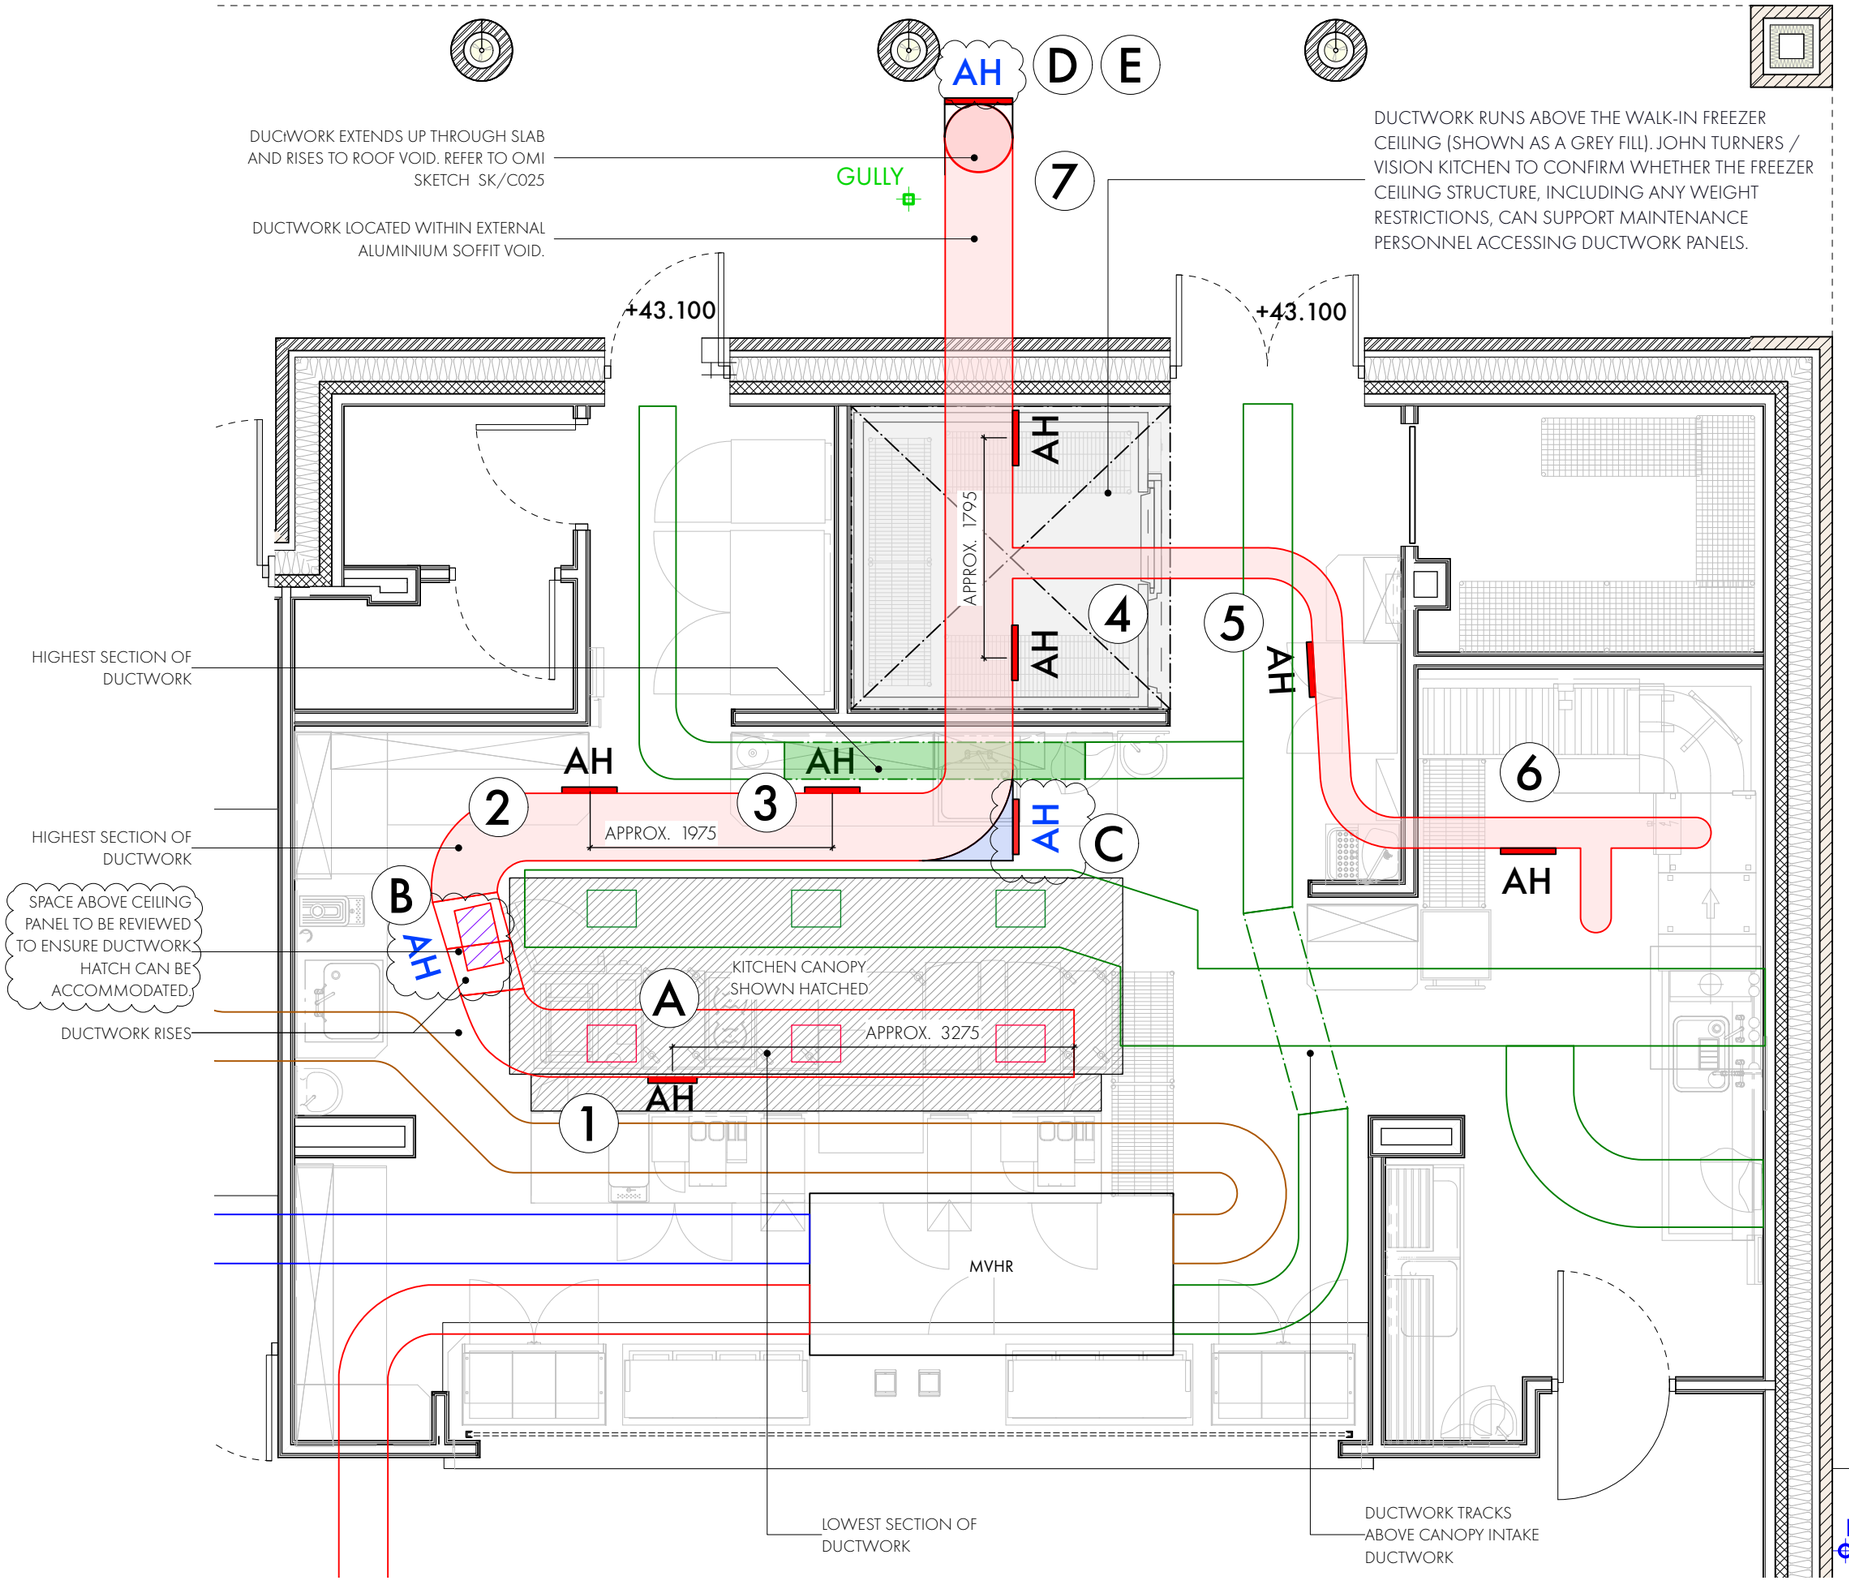


KEY

- EXTRACT DUCTWORK
- INTAKE DUCTWORK
- SUPPLY DUCTWORK
- EXHAUST DUCTWORK
- AH — ACCESS HATCH PANEL (LOCATED TO SIDE OF DUCTWORK)

NOTES

- NUMBER REFERENCE REFERS TO PHOTOGRAPH.
- FOR FURTHER DETAILS ON DUCTWORK AND SPECIFICATION, REFER TO ATHERTONS VENTILATION SERVICES LAYOUT.
- DUCTWORK POSITION IS APPROX AND HAS NOT BEEN SITE MEASURED.
- ACCESS HATCH LOCATIONS ARE APPROX AND HAS NOT BEEN SITE MEASURED.
- FOR FURTHER INFORMATION ON KITCHEN LAYOUT. REFER TO VISION KITCHEN DRAWINGS.
- DRAWING EXCLUDES SMALL POWER / CONTAINMENT.