



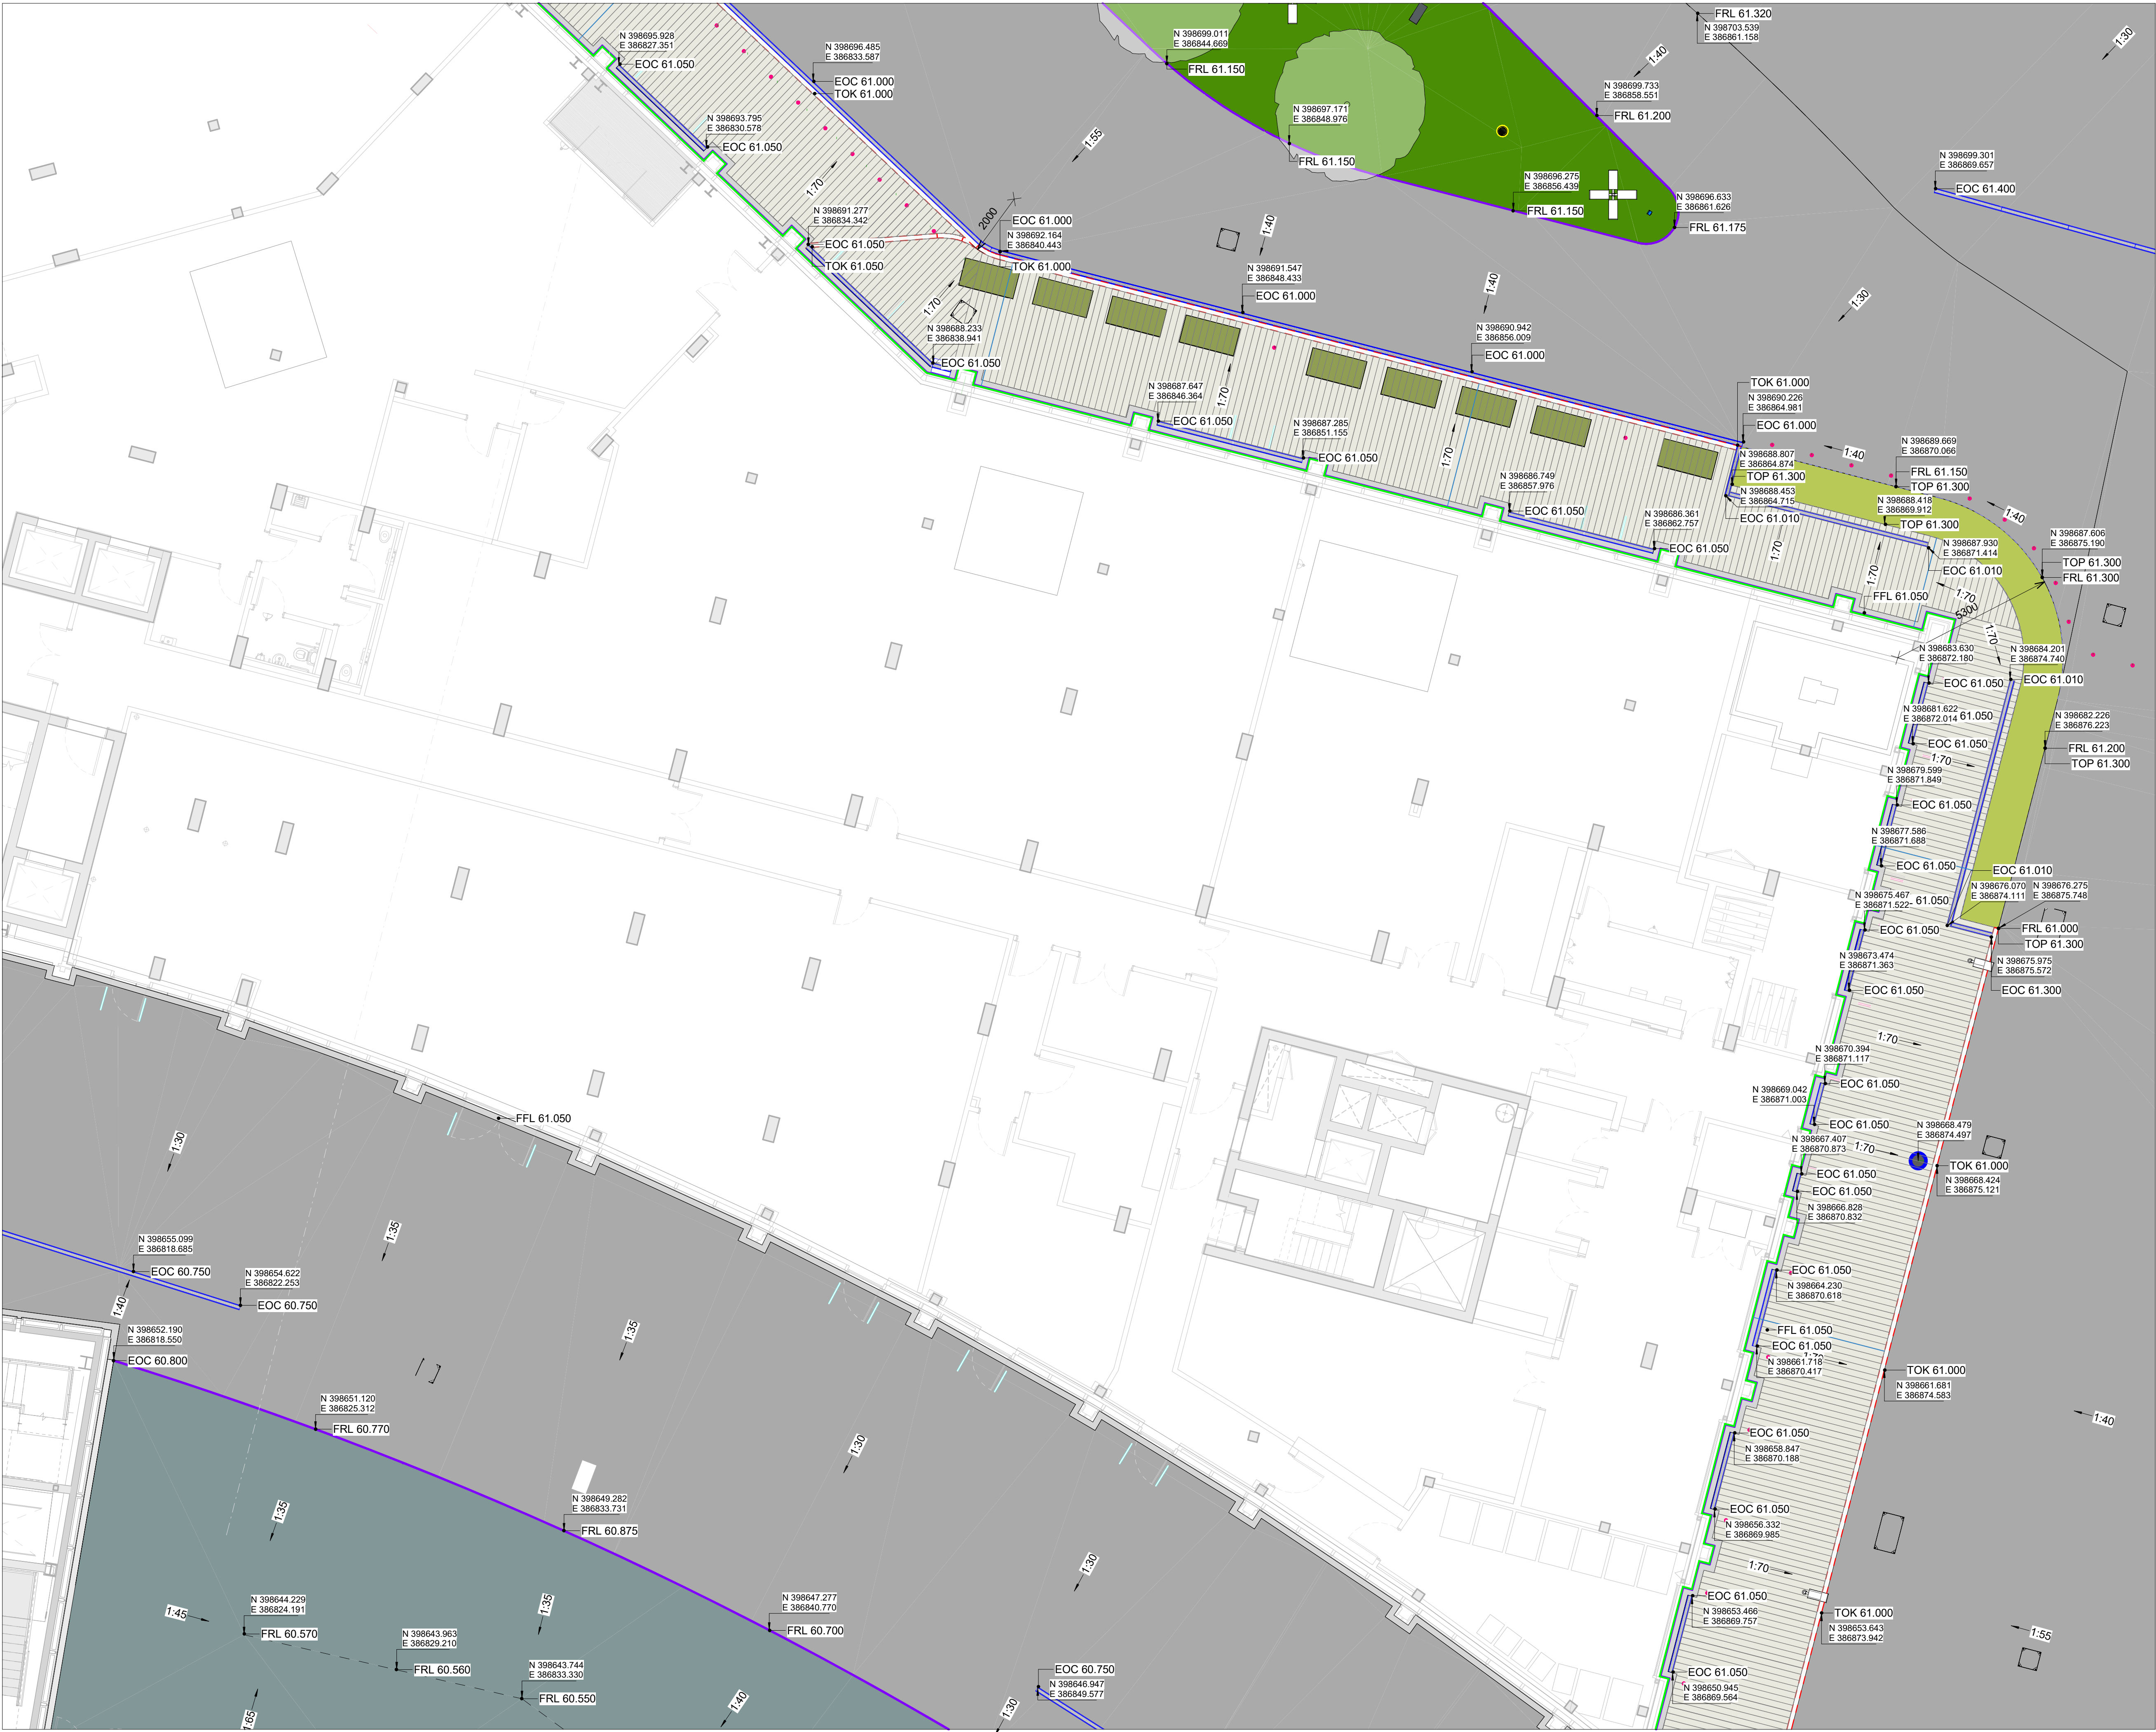

REVISIONS		
REV	DATE	DESCRIPTION
C01	10.01.25	ISSUED FOR CONSTRUCTION
C02	22.08.25	ISSUED FOR CONSTRUCTION
C03	05.11.25	ISSUED FOR CONSTRUCTION - SETTING OUT UPDATE

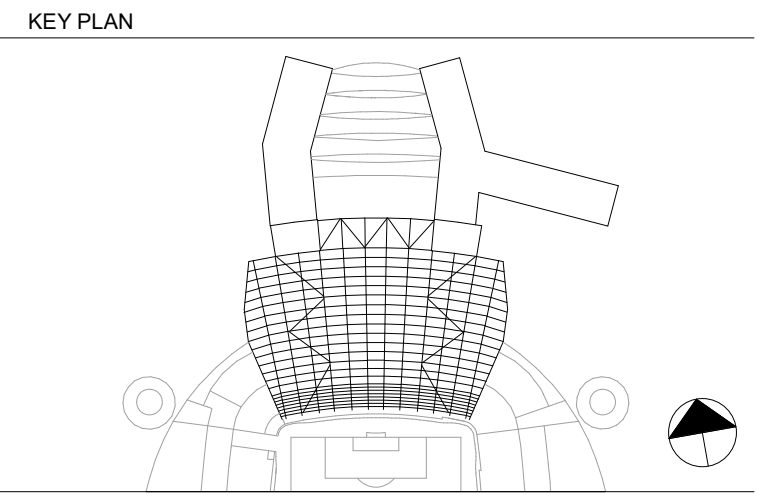

- KEY**
- PROJECT PLANNING BOUNDARY
 - PROJECT CONSTRUCTION BOUNDARY
 - EXT-121/EXT-125 PLAZA PAVING - TYPE 1 & 2
 - EXT-128/EXT-133 PLAZA PAVING - TYPE 3 & 4
 - EXT-101 CONCRETE BLOCK PAVING - TYPE 1
 - EXT-109 CONCRETE BLOCK PAVING - TYPE 3
 - EXT-141 TARMAC SURFACING - TYPE 1
 - EXT-145 TARMAC SURFACING - TYPE 2
 - EXT-151 PRECAST CONCRETE TACTILE SLAB PAVING
 - EXT-151 ARTIFICIAL TURF
 - EXT-525 UNDERSTORY PLANTING
 - EXT-325 SLIDS PLANTER
 - EXT-529 WILDFLOWER PLANTING
 - EXT-601 SECURITY 'ORIENTATED' LANDSCAPED MOUND
 - EXT-329 GRASS GRID
 - QUEUING ZONE
 - HOTEL SIGNAGE
 - INTERCOM BOLLARD
 - EXT-435 STEEL SECURITY GATE - TYPE 2
 - EXT-439 STEEL SECURITY GATE - TYPE 3
 - BAL-145 EXTERNAL METAL BALUSTRADE - TYPE 1
 - BAL-147 EXTERNAL METAL BALUSTRADE - TYPE 2
 - EXT-421/EXT-423 METAL FENCING TYPE 1&2
 - DOUBLE HEADED LIGHTING COLUMNS
 - EXT-331 LIGHTING COLUMN & LAMP
 - TREE UP LIGHTS
 - LINEAR LED LIGHTS IN CITY SQUARE PAVING
 - LIGHTING COLUMN WITH 4 PROJECTORS
 - EXT-451 DOOR BARRIER - TYPE 1
 - EXT-453 DOOR BARRIER - TYPE 2
 - 20mm PAVING EXPANSION JOINT
 - 12mm PAVING EXPANSION JOINT
 - EXT-501 PROPOSED TREE
 - EXT-327 TREE GRILLES
 - EXT-735 ROOT SPACE STRUCTURE
 - EXT-401 BOLLARDS STATIC - TYPE 1
 - EXT-405 BOLLARDS STATIC - TYPE 2
 - EXT-409 BOLLARDS RETRACTABLE - TYPE 1
 - EXT-411 BOLLARDS RETRACTABLE - TYPE 2
 - EXT-201 PRECAST CONCRETE KERBS - FLUSH
 - EXT-205 PRECAST CONCRETE KERBS - DROP
 - EXT-209 PRECAST CONCRETE KERBS - RAISED
 - EXT-212 PRECAST CONCRETE KERBS - TRAFFIC MANAGEMENT
 - EXT-313 METAL PLANTER
 - EXT-221 METAL EDGINGS
 - EXT-823 HOPPER WELL GRILLE
 - EXT-801 CHANNEL DRAIN - TYPE 1
 - EXT-815 DRAINAGE GULLY - TYPE 1
 - EXT-819 DRAINAGE GULLY - TYPE 2
 - EXT-821 DRAINAGE GULLY - TYPE 3
 - EXT-541 GREEN SCREEN
 - SAN-751 EXTERNAL BIB TAP
 - EXT-341 EXTERNAL FLOOR BOXES
 - EXT-306 LITTER BIN
 - EXT-309 PHONIC BENCH
 - EXT-811 MANHOLE COVER
 - EXT-305 BENCHES
 - EXT-321 SHRUB PLANTERS - TYPE 1
 - EXT-322 SHRUB PLANTERS - TYPE 2
 - FEEDER PILLARS
 - ANPR CAMERA COLUMN
 - 10mm PAVING EXPANSION JOINT
 - 25mm ISOLATION JOINT



© COPYRIGHT. ALL RIGHTS RESERVED
THIS WORK IS COPYRIGHT AND CANNOT BE REPRODUCED OR COPIED IN ANY FORM OR BY ANY OTHER MEANS (GRAPHIC, ELECTRONIC OR MECHANICAL INCLUDING PHOTOCOPYING) WITHOUT THE WRITTEN PERMISSION OF POPULOUS ANY LICENSE EXPRESS OR IMPLIED, TO USE THIS DOCUMENT FOR ANY PURPOSE WHATSOEVER IS RESTRICTED TO THE TERMS OF THE AGREEMENT OR IMPLIED AGREEMENT BETWEEN POPULOUS AND THE INSTRUCTING PARTY.
USE FIGURED DIMENSIONS IN PREFERENCE TO SCALED. CHECK ALL DIMENSIONS ON SITE BEFORE FABRICATION OR SETTING OUT

ARCHITECT
POPULOUS®
14 BLADES COURT | DECADAR ROAD | LONDON | SW16 2NU | UNITED KINGDOM
TELEPHONE +44 (0)20 8874 7566 FACSIMILE +44 (0)20 8874 7470
ALL PRODUCTION & INTELLECTUAL PROPERTY RIGHTS RESERVED © POPULOUS 2009

PROJECT NAME
MCFC - NORTH EXPANSION

DRAWING TITLE
**LANDSCAPE
SETTING OUT PLAN
ZONE 6**

STATUS		RIBA STAGE	PROJECT NO.				
A5		5	4348				
DATE		SCALE	SIZE				
10/01/25		1 : 100	A1				
DRAWN	CHECKED	APPROVED					
SA	TJ	MT					
PROJECT	ORIGIN	ZONE	LEVEL	TYPE	ROLE	DRAWING	REV
NSE-POP-ZZ- 00 -DP- L - 000661							C0