


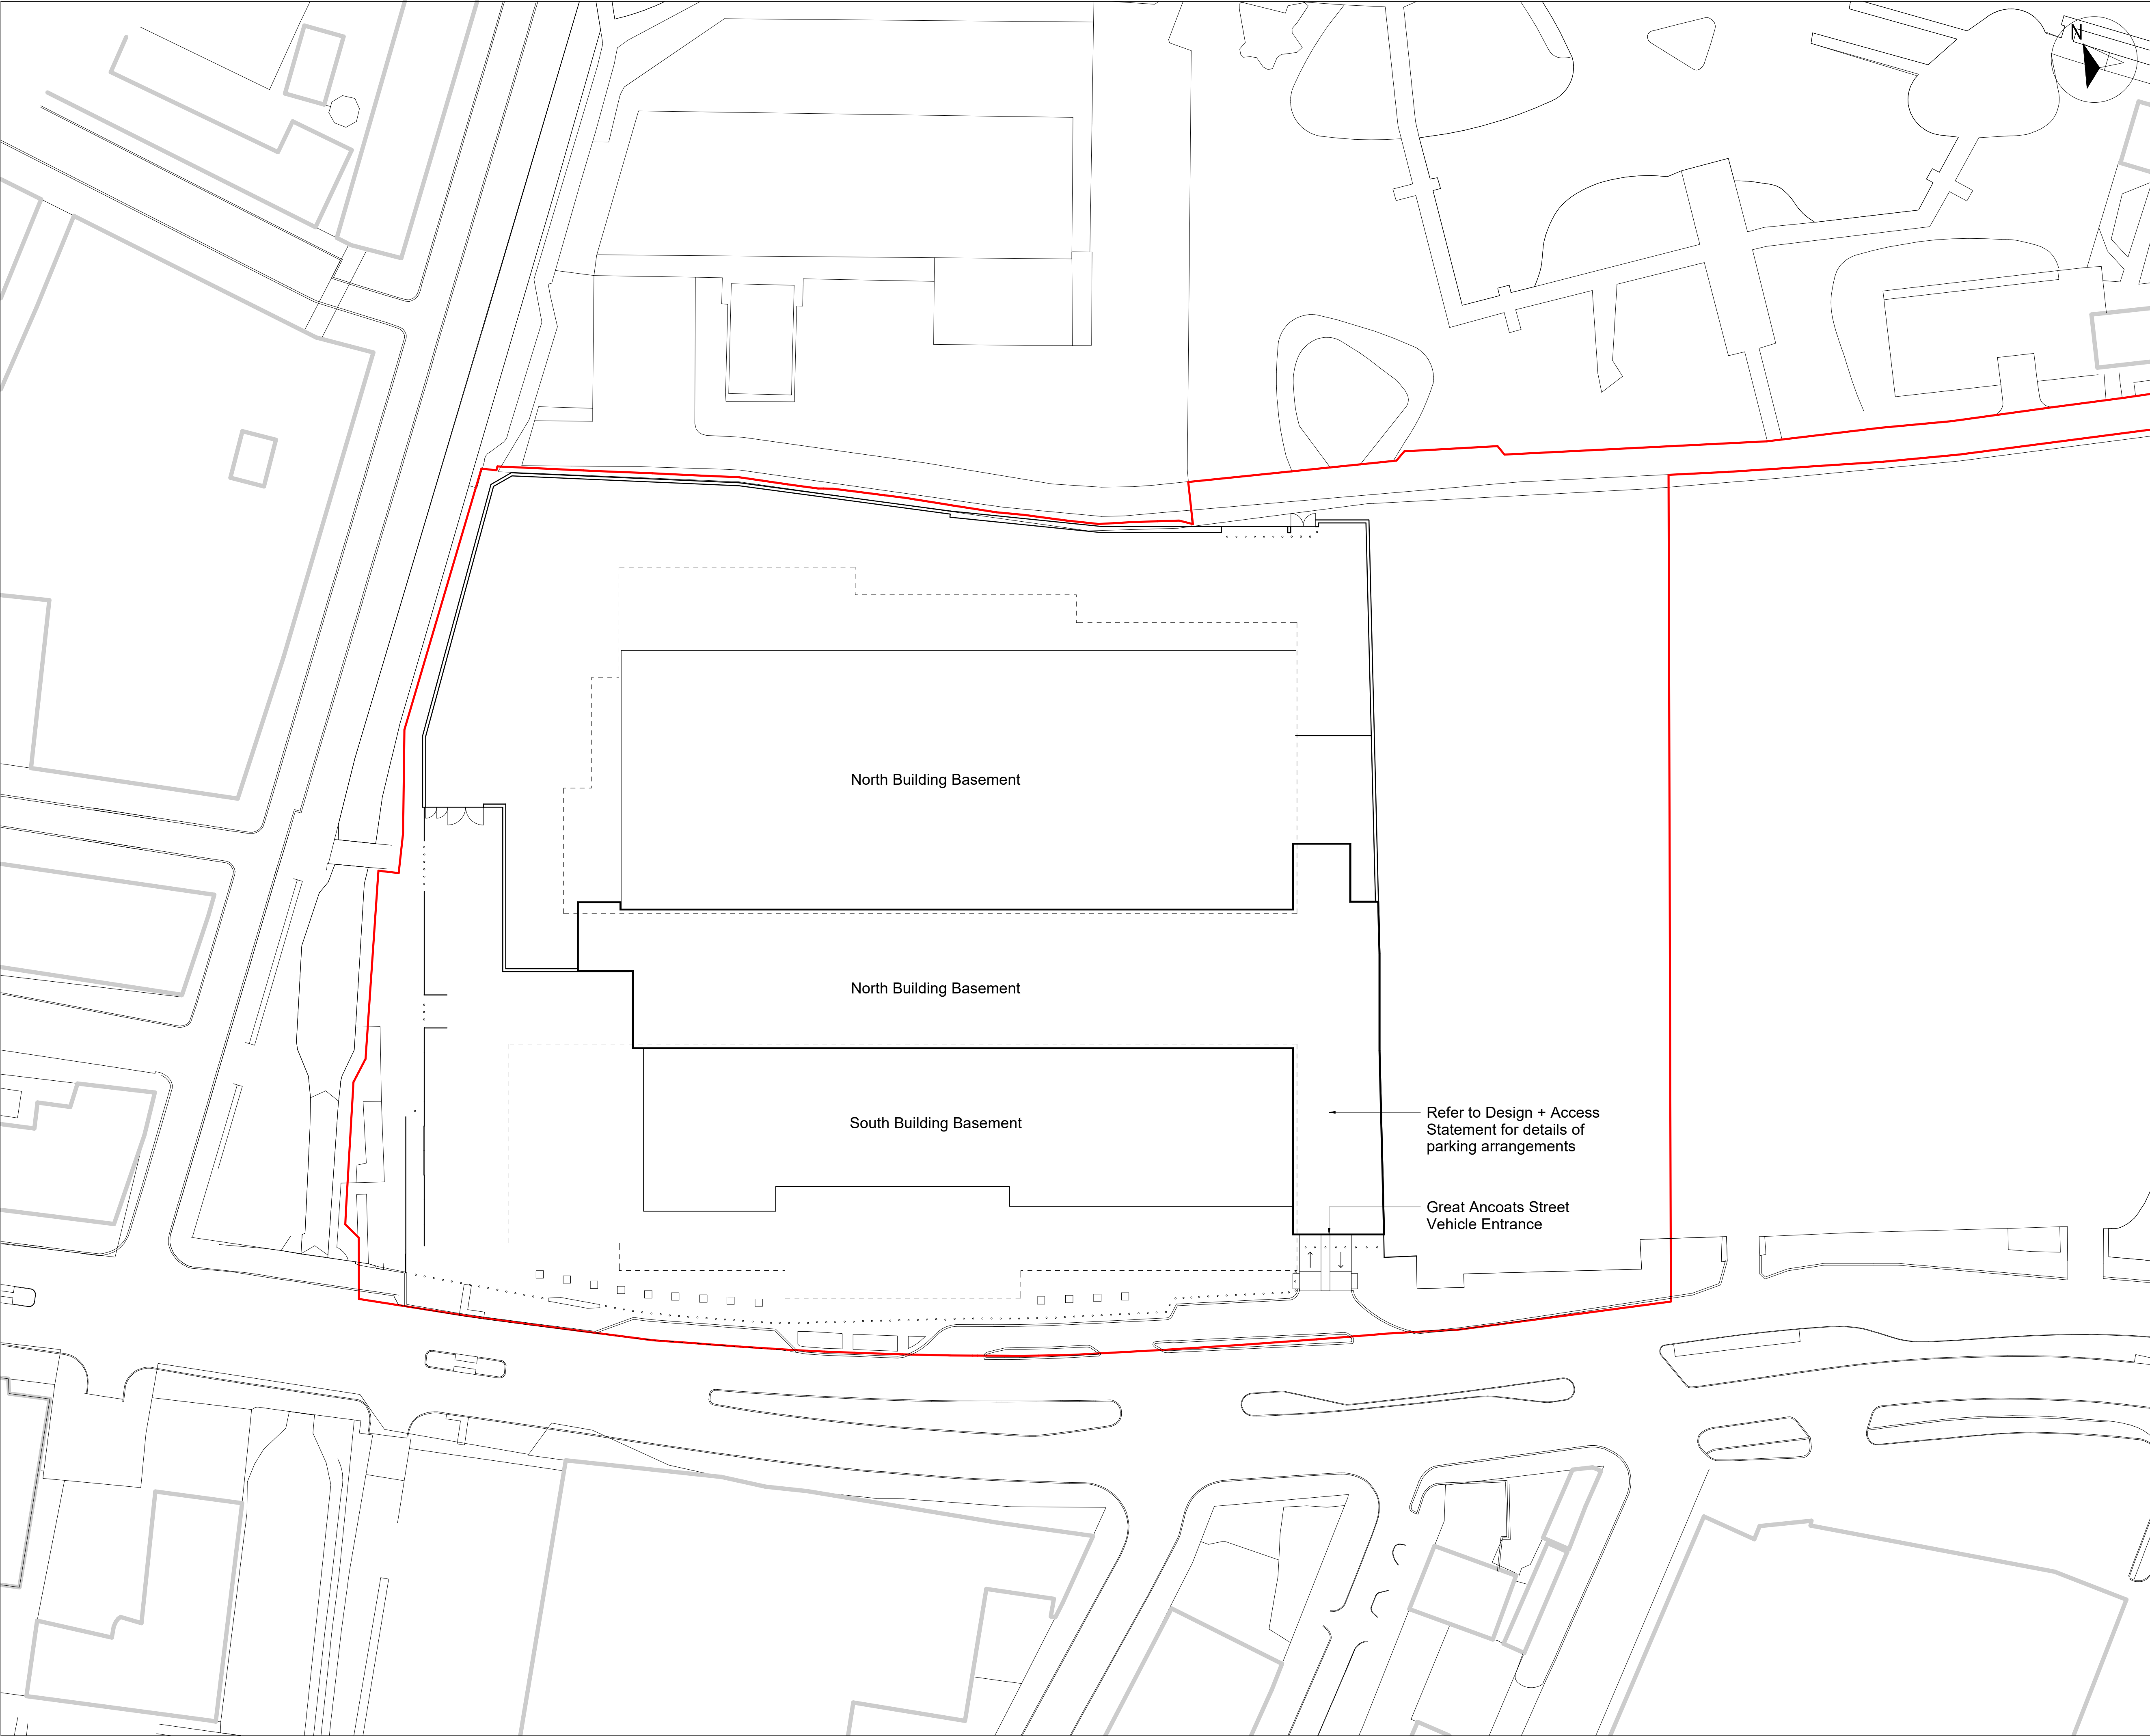

DO NOT SCALE

NOTES:

Do not scale. Figured dimensions only to be taken from this drawing. Check dimensions on site & report discrepancies to the architect.

This Drawing is protected by copyright. ©

All areas have been measured from current drawings. They may vary because of (EG) survey, design development, construction tolerances, statutory requirements or re-definition of the areas to be measured.

North Building

South Building

05m10m20m40m

1:500

General Notes

1. This drawing and its contents have been prepared to support, and are intended solely as information, for the Manchester Digital Campus s96a application.

2. This drawing is to be read in conjunction with the Manchester Digital Campus - Supporting document to accompany s96a application and other documentation provided as part of this application.

3. The design has been based on current services information/surveys available.

4. Window framing dimensions subject to detailed design +/-15mm tolerance.

5. All fixings to be concealed.

6. Sill projection to be max. 25mm.

7. Silicone joint width subject to detailed design +/- 5mm.

8. All signage will be subject to separate advertisement consent application at a later date (by others).

P0230-01-2026JTUIssued For PlanningADVADV

REVDATEBYDESCRIPTIONCHKAPP

SUITABILITY STATUS:

S2 - Suitable For Information

ISSUE PURPOSE:

Preliminary

PRINCIPAL CONSULTANT:

wsp

No.8 First Street, Manchester, M15 4RP

Tel: +44 (0)20 200 5000

<https://www.wsp.com>

ARCHITECT:

tp bennett

Royal Mills, Unit 2B, 17 Radhill Street, Manchester, M4 5BA

Tel: 0161 964 770

<https://tpbennett.com>

OTHER CONSULTANT:

ARUP

6th Floor, Three Piccadilly Place, Manchester, M1 3BN

Tel: 0161 964 770

<https://arup.com>

CLIENT:



Government Property Agency

PLANNING

PROJECT:

MDC

TITLE:

Basement Undercroft GA Plan

SCALE @ A1:

1:500

CHECKED:

ADV

APPROVED:

ADV

CLASSIFICATION ID:

PM_30_10_80

PROJECT NUMBER:

T8204

DESIGNED:

TPB

DRAWN:

JTU

DATE:

10/01/2026

WORK STAGE:

RIBA stage 3

MDCX-TPB-ZZ-B1-DR-A-041001

P02

© TP Bennett LLP