



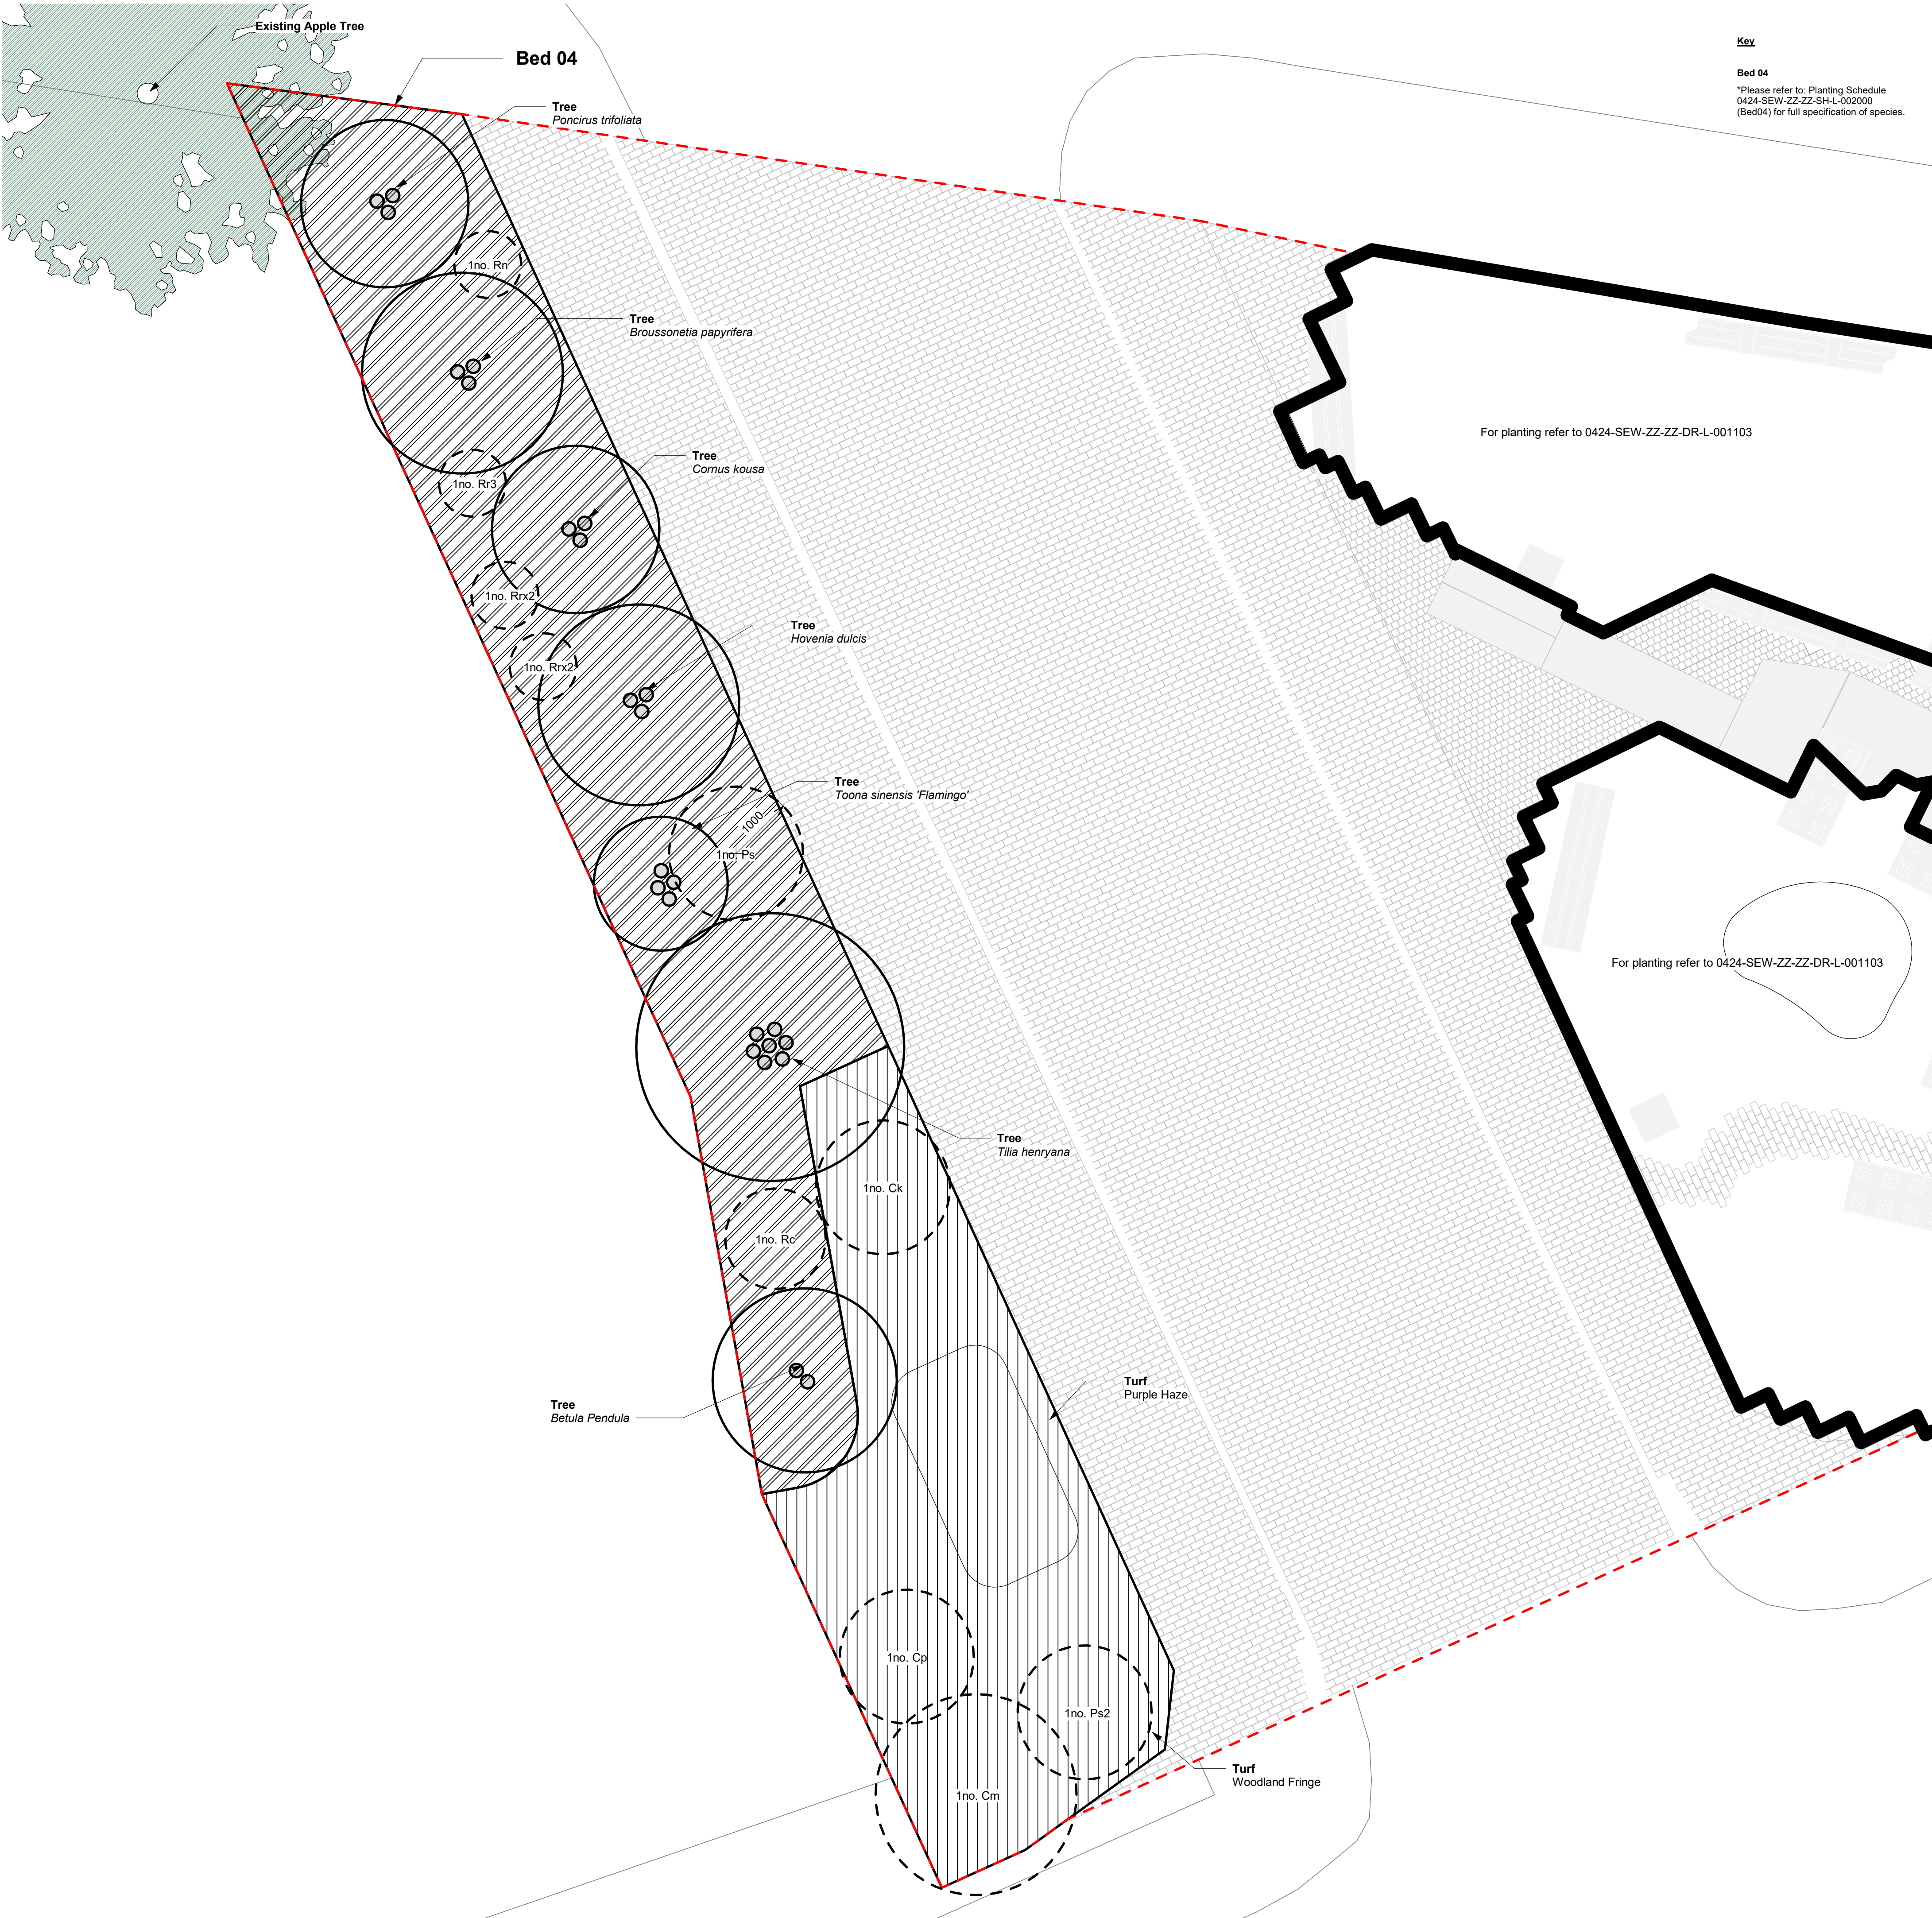

General Notes

No implied licence exists. This drawing should not be used to calculate areas for the purposes of valuation.
Do not scale this drawing for construction purposes. All dimensions to be checked on site by the contractor and such dimensions to be their responsibility.
All work must comply with relevant British Standards and Building Regulations requirements. Drawing errors and omissions to be reported to the architect.

Notes

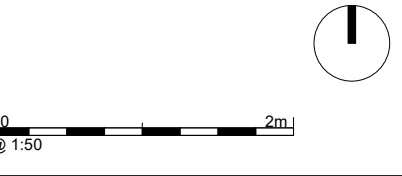

Key Plan



Studio Egret West

3 Brewhouse Yard
London, EC1V 4JG
hello@egretwest.com
+44 (0) 20 7549 1730

For planning

Project No. 0424

Project Name Mayfield Threshold

Drawing Title

Planting Plan Sheet 2

Client Mayfield Partnership

Scale @A1 1 : 50

Date 05/12/25

Drawn by TH

Checked by SEW

00	05/12/25	For Planning	SEW
Rev	Date	Reason	Chk

Drawing Number	Rev
0424-SEW-ZZ-ZZ-DR-L-001104	00