


ALL FOH VISIBLE ACCESSORIES TO BE BRASS FINISH  
ALL BOH AND NON VISIBLE ACCESSORIES TO BE WHITE FINISH

| SYMBOL LEGEND |                                        |
|---------------|----------------------------------------|
|               | 13A SINGLE SWITCHED SOCKET OUTLET      |
|               | 13A TWIN SWITCHED SOCKET OUTLET        |
|               | 13A TSSO INCLUDING FLAT SPRUNG COVER   |
|               | 13A TSSO INCLUDING 2No. 2A USB OUTLETS |
|               | 13A UNSWITCHED SINGLE SOCKET OUTLET    |
|               | 13A TWIN SWITCH UPS SOCKET OUTLET      |
|               | 13A SWITCHED FUSED SPUR UNIT           |
|               | 13A UNSWITCHED FUSED SPUR UNIT         |
|               | FLEX OUTLET PLATE                      |
|               | ISOLATION UNIT                         |
|               | DISTRIBUTION BOARD                     |
|               | FAN CONTROL UNIT                       |
|               | DATA OUTLET BOX & CONDUIT BY AGORA     |
|               | SPECIAL SOCKET OUTLETS - BS4343 TYPE   |
|               | EMERGENCY KNOCK-OFF                    |
|               | NVR SWITCH                             |
|               | KEY CARD SWITCH                        |
|               | DOOR HOLDER                            |

- THIS DRAWING MUST NOT BE SCALED AND ALL DIMENSIONS ARE TO BE CHECKED ON SITE BEFORE WORK IS COMMENCED.
- FOR SETTING OUT DETAILS PLEASE SEE ARCHITECTS DRAWINGS.
- ANY DISCREPANCIES ARE TO BE REPORTED IMMEDIATELY TO THE CONSULTANTS.
- ALL INFORMATION SHOWN ON THE DRAWING IS SUBJECT TO OBTAINING THE NECESSARY STATUTORY CONSENTS.

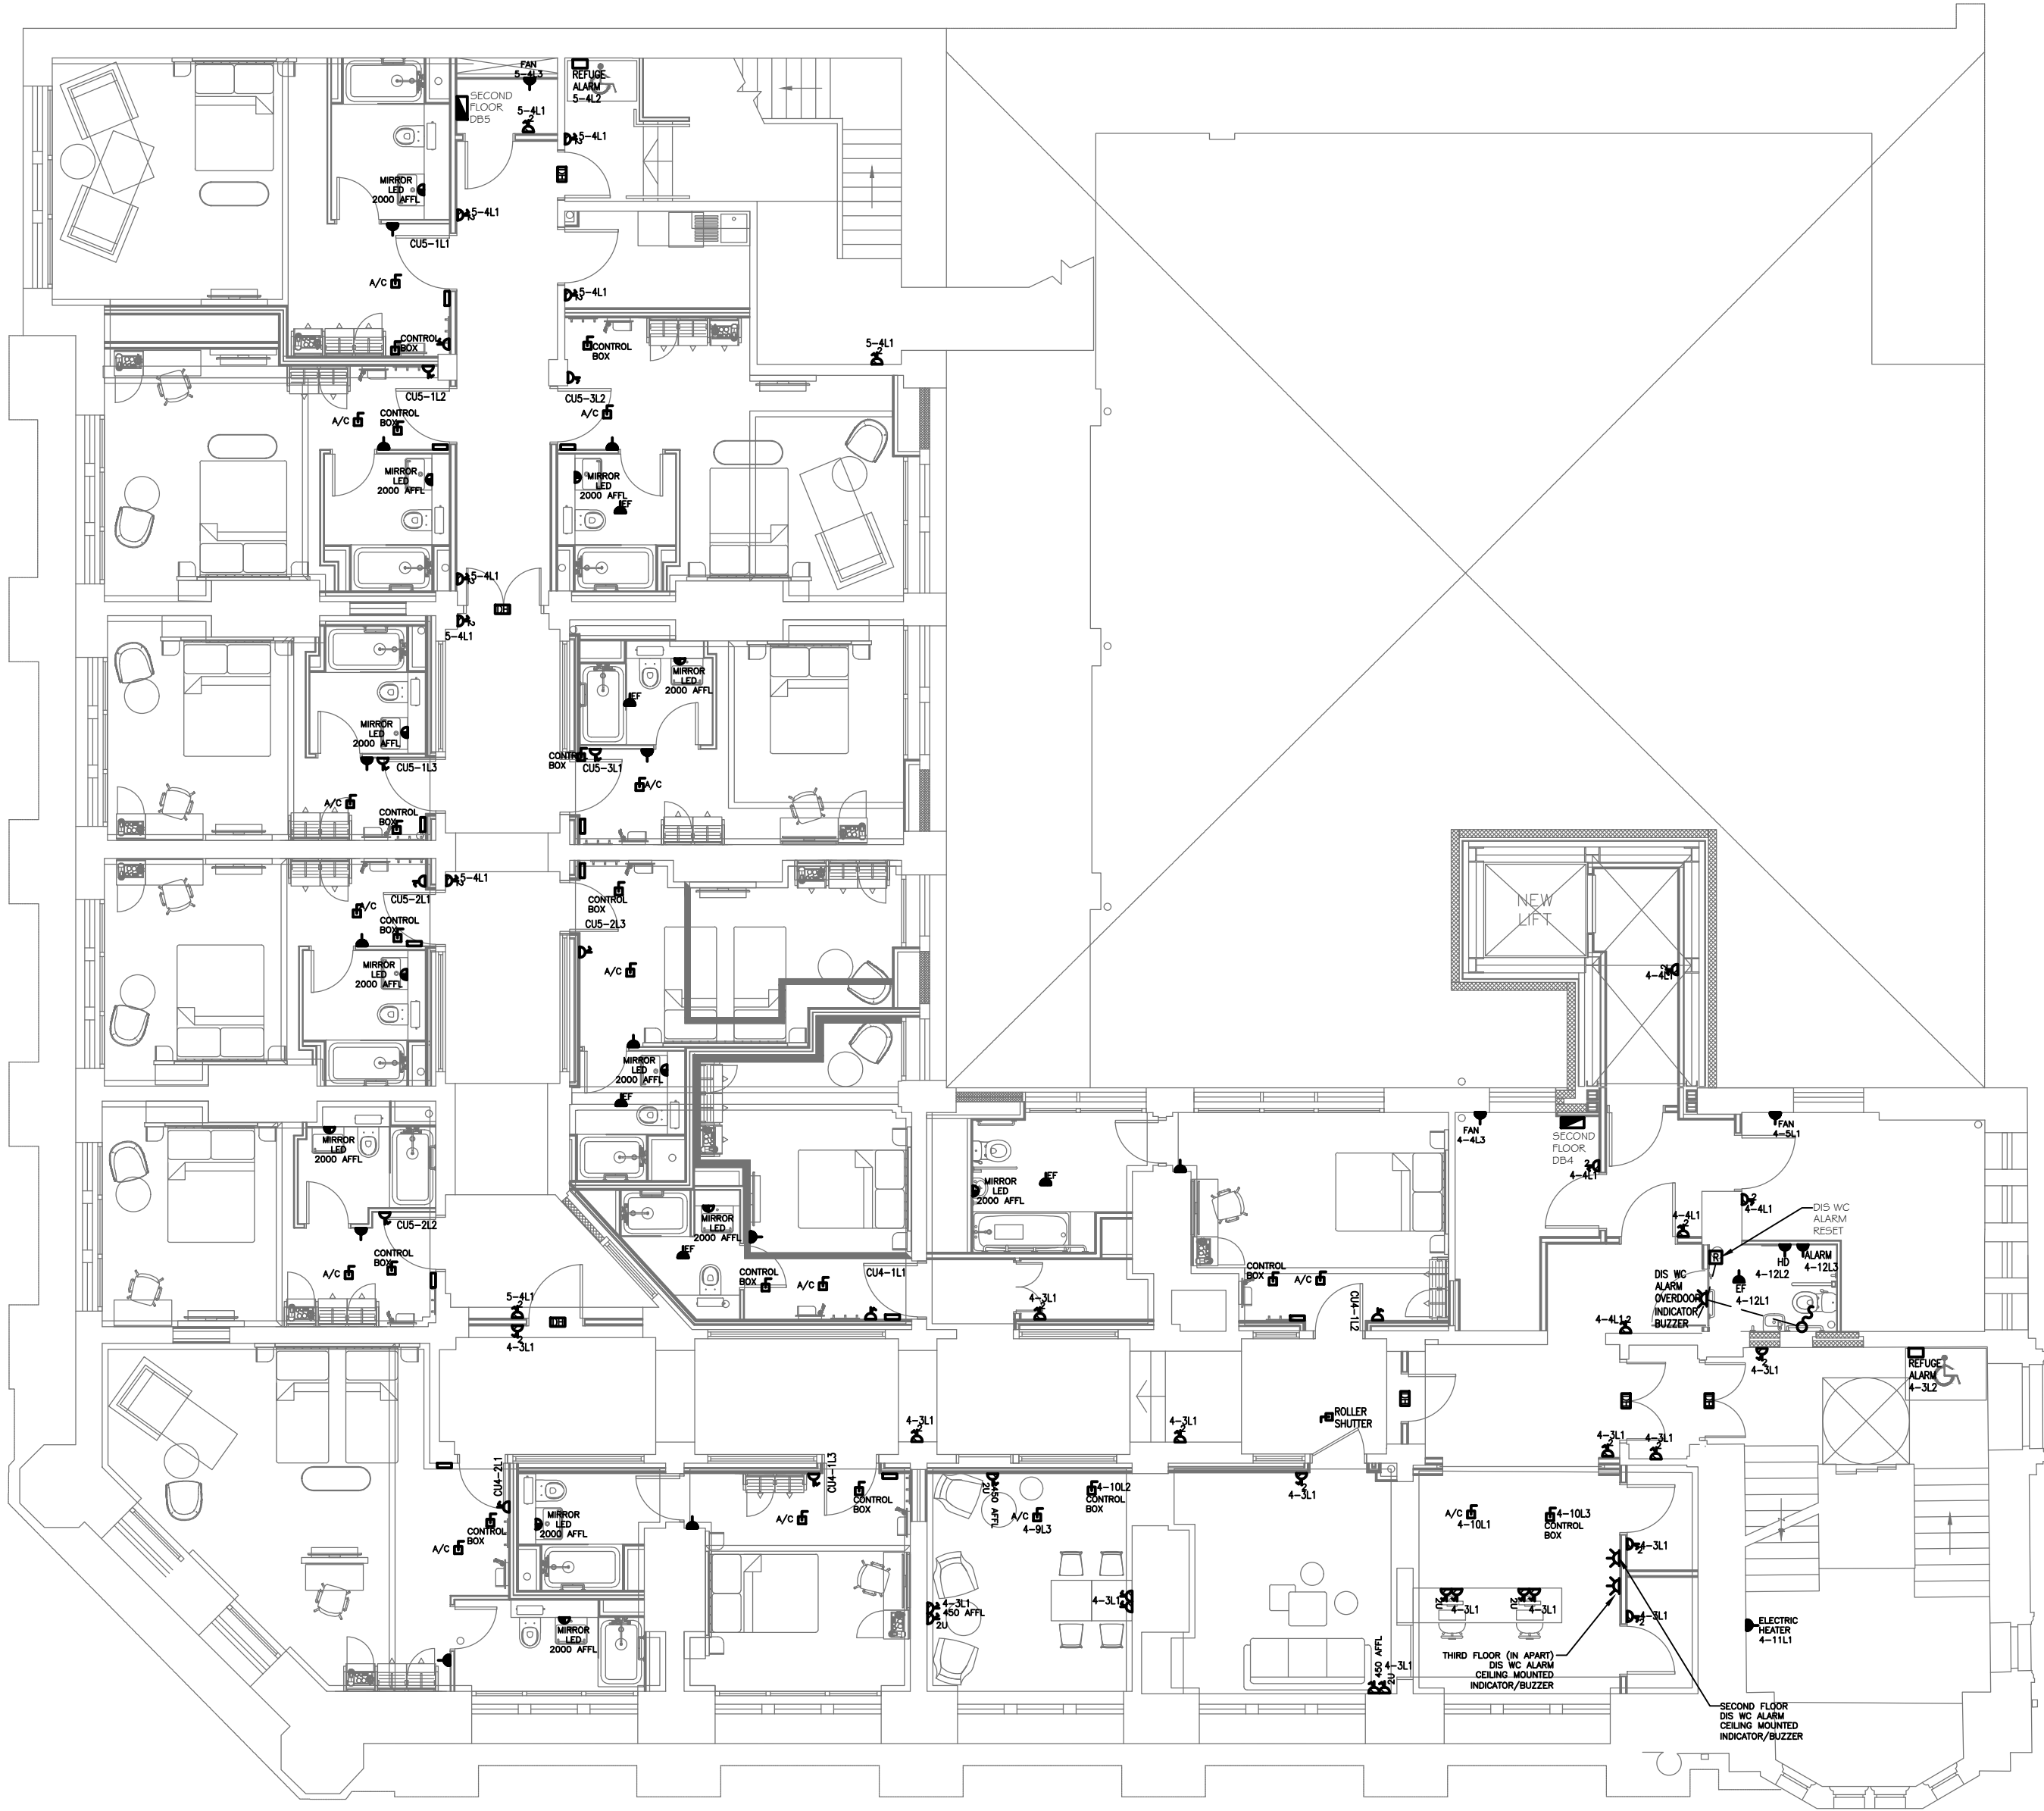

SECOND FLOOR

THIS DRAWING TO BE READ IN CONJUNCTION WITH:

THE MECHANICAL AND ELECTRICAL SERVICES SPECIFICATIONS INCLUDING MITCHELLS AND BUTLERS KITCHEN STANDARD VENTILATION POLICY.

ALL ALLISON PIKE DRAWINGS.

ALL STRUCTURAL ENGINEERS DRAWINGS.

THE INSTALLATION TO COMPLY WITH RELEVANT BRITISH STANDARDS & BUILDING REGULATIONS.

ALL CABLING SHALL BE RUN IN CONTAINMENT CONCEALED WITHIN THE BUILDING FABRIC AND CONDUIT PROTECTED WHERE NECESSARY.

| REV | DATE       | DESCRIPTION   | DRW   | ENG |
|-----|------------|---------------|-------|-----|
| P01 | 08.08.2025 | FIRST ISSUE   | DP    | PD  |
| P02 | 03.11.2025 | REVISED ISSUE | DP    | PD  |
| P03 | 12.11.2025 | REVISED ISSUE | DP    | PD  |
| P04 | 28.11.2025 | REVISED ISSUE | DP/LC | PD  |
| P05 | 22.12.2025 | REVISED ISSUE | DP/LC | PD  |

This Drawing is Copyright And May Not Be Reproduced In Any Manner Without The Prior Written Consent Of Building Management Technology Ltd

Client

MITCHELLS & BUTLERS Plc

BMT Project No. / Project Title

B3322

Project Address

INNKEEPERS COLLECTION  
1-3 YORK STREET (BROWNS)  
MANCHESTER

Drawing Title

M&E SERVICES INSTALLATION  
POWER & CONTAINMENT  
SECOND FLOOR

|                       |            |             |             |          |      |
|-----------------------|------------|-------------|-------------|----------|------|
| Job No.               | Originator | Zone        | Level       | Type     | Role |
| B3322                 | BMT        | ZZ          | 02          | DR       | E    |
| System Classification |            | Drawing No. | Suitability | Revision |      |
| Ss_70_30_45_45-2104   |            | D2          | P05         |          |      |

|       |          |            |       |      |
|-------|----------|------------|-------|------|
| Drawn | Engineer | Date       | Scale | Site |
| DP    | PD       | 05/08/2025 | 1:100 | A1   |

BMT

BUILDING  
MANAGEMENT  
TECHNOLOGY

9208 MELTON ROAD  
THURMASTON  
LEICESTER  
LE4 8GR  
TEL: (016)244 0331  
E-MAIL: <firstname.surname@bmt-ltd.co.uk>