


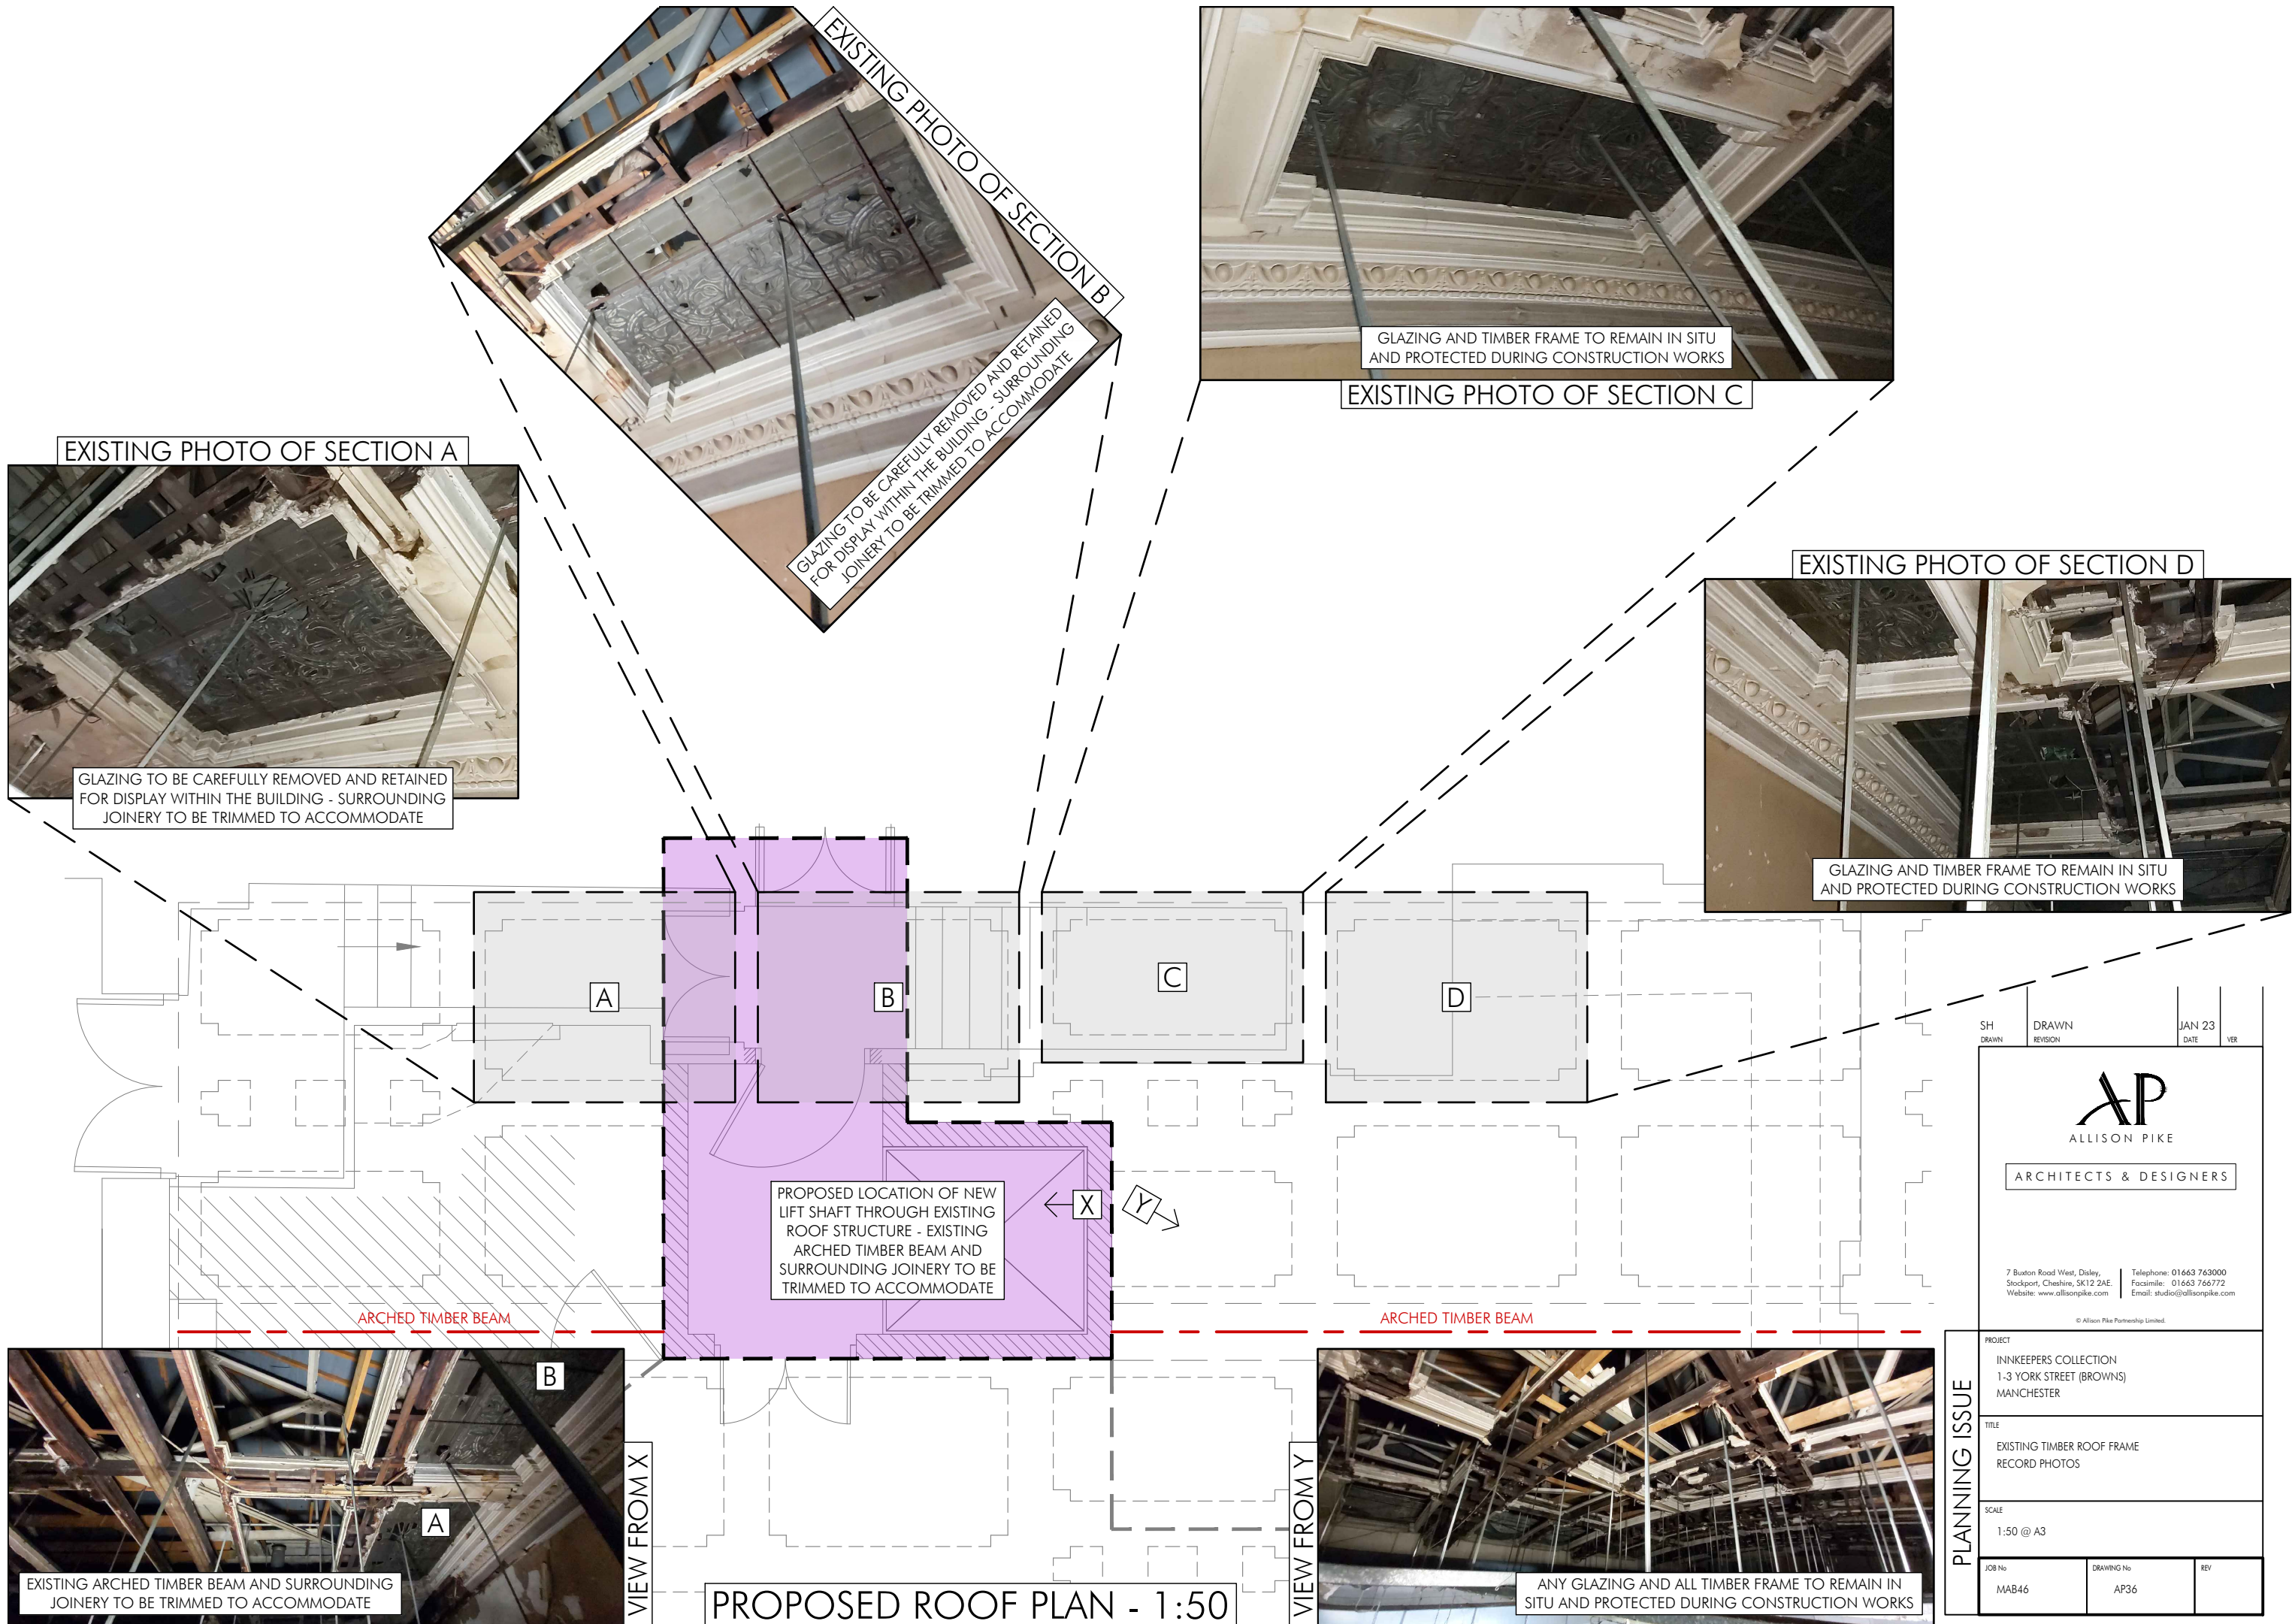

SH	DRAWN	REVISION	JAN 23	DATE	VER

AP
ALLISON PIKE

ARCHITECTS & DESIGNERS

7 Buxton Road West, Disley,
Stockport, Cheshire, SK12 2AE
Website: www.allisonpike.com

Telephone: 01663 763000
Facsimile: 01663 766772
Email: studio@allisonpike.com

© Allison Pike Partnership Limited.

PLANNING ISSUE

PROJECT INNKEEPERS COLLECTION 1-3 YORK STREET (BROWNS) MANCHESTER		
TITLE EXISTING TIMBER ROOF FRAME RECORD PHOTOS		
SCALE 1:50 @ A3		
JOB No MAB46	DRAWING No AP36	REV