

NORTH ELEVATION
SCALE 1:400 @ A3

Level RF Parapet FFL
+98,250 m AOD

Level 21 FFL
+97,250 m AOD

Level 20 FFL
+60,000 m AOD

Level GM AOD
+57,500 m AOD

Level 00 FFL
+56,500 m AOD

Roof Level

Typical Level 02

Typical Level 01

Hampton by Hilton

DEANGATE CASTLEFIELD VIADUCT MASSING

SITE EXTENTS


Bridgewater Street

Deansgate

Century Street

LAKESIDE SIGNS LIMITED
(COMPANY NUMBER : 05752023)
 WHOSE REGISTERED ADDRESS IS:
46-48 STATION ROAD STATION ROAD,
LLANISHEN, CARDIFF, WALES, CF14 5LU

WEST ELEVATION
SCALE 1:400 @ A3

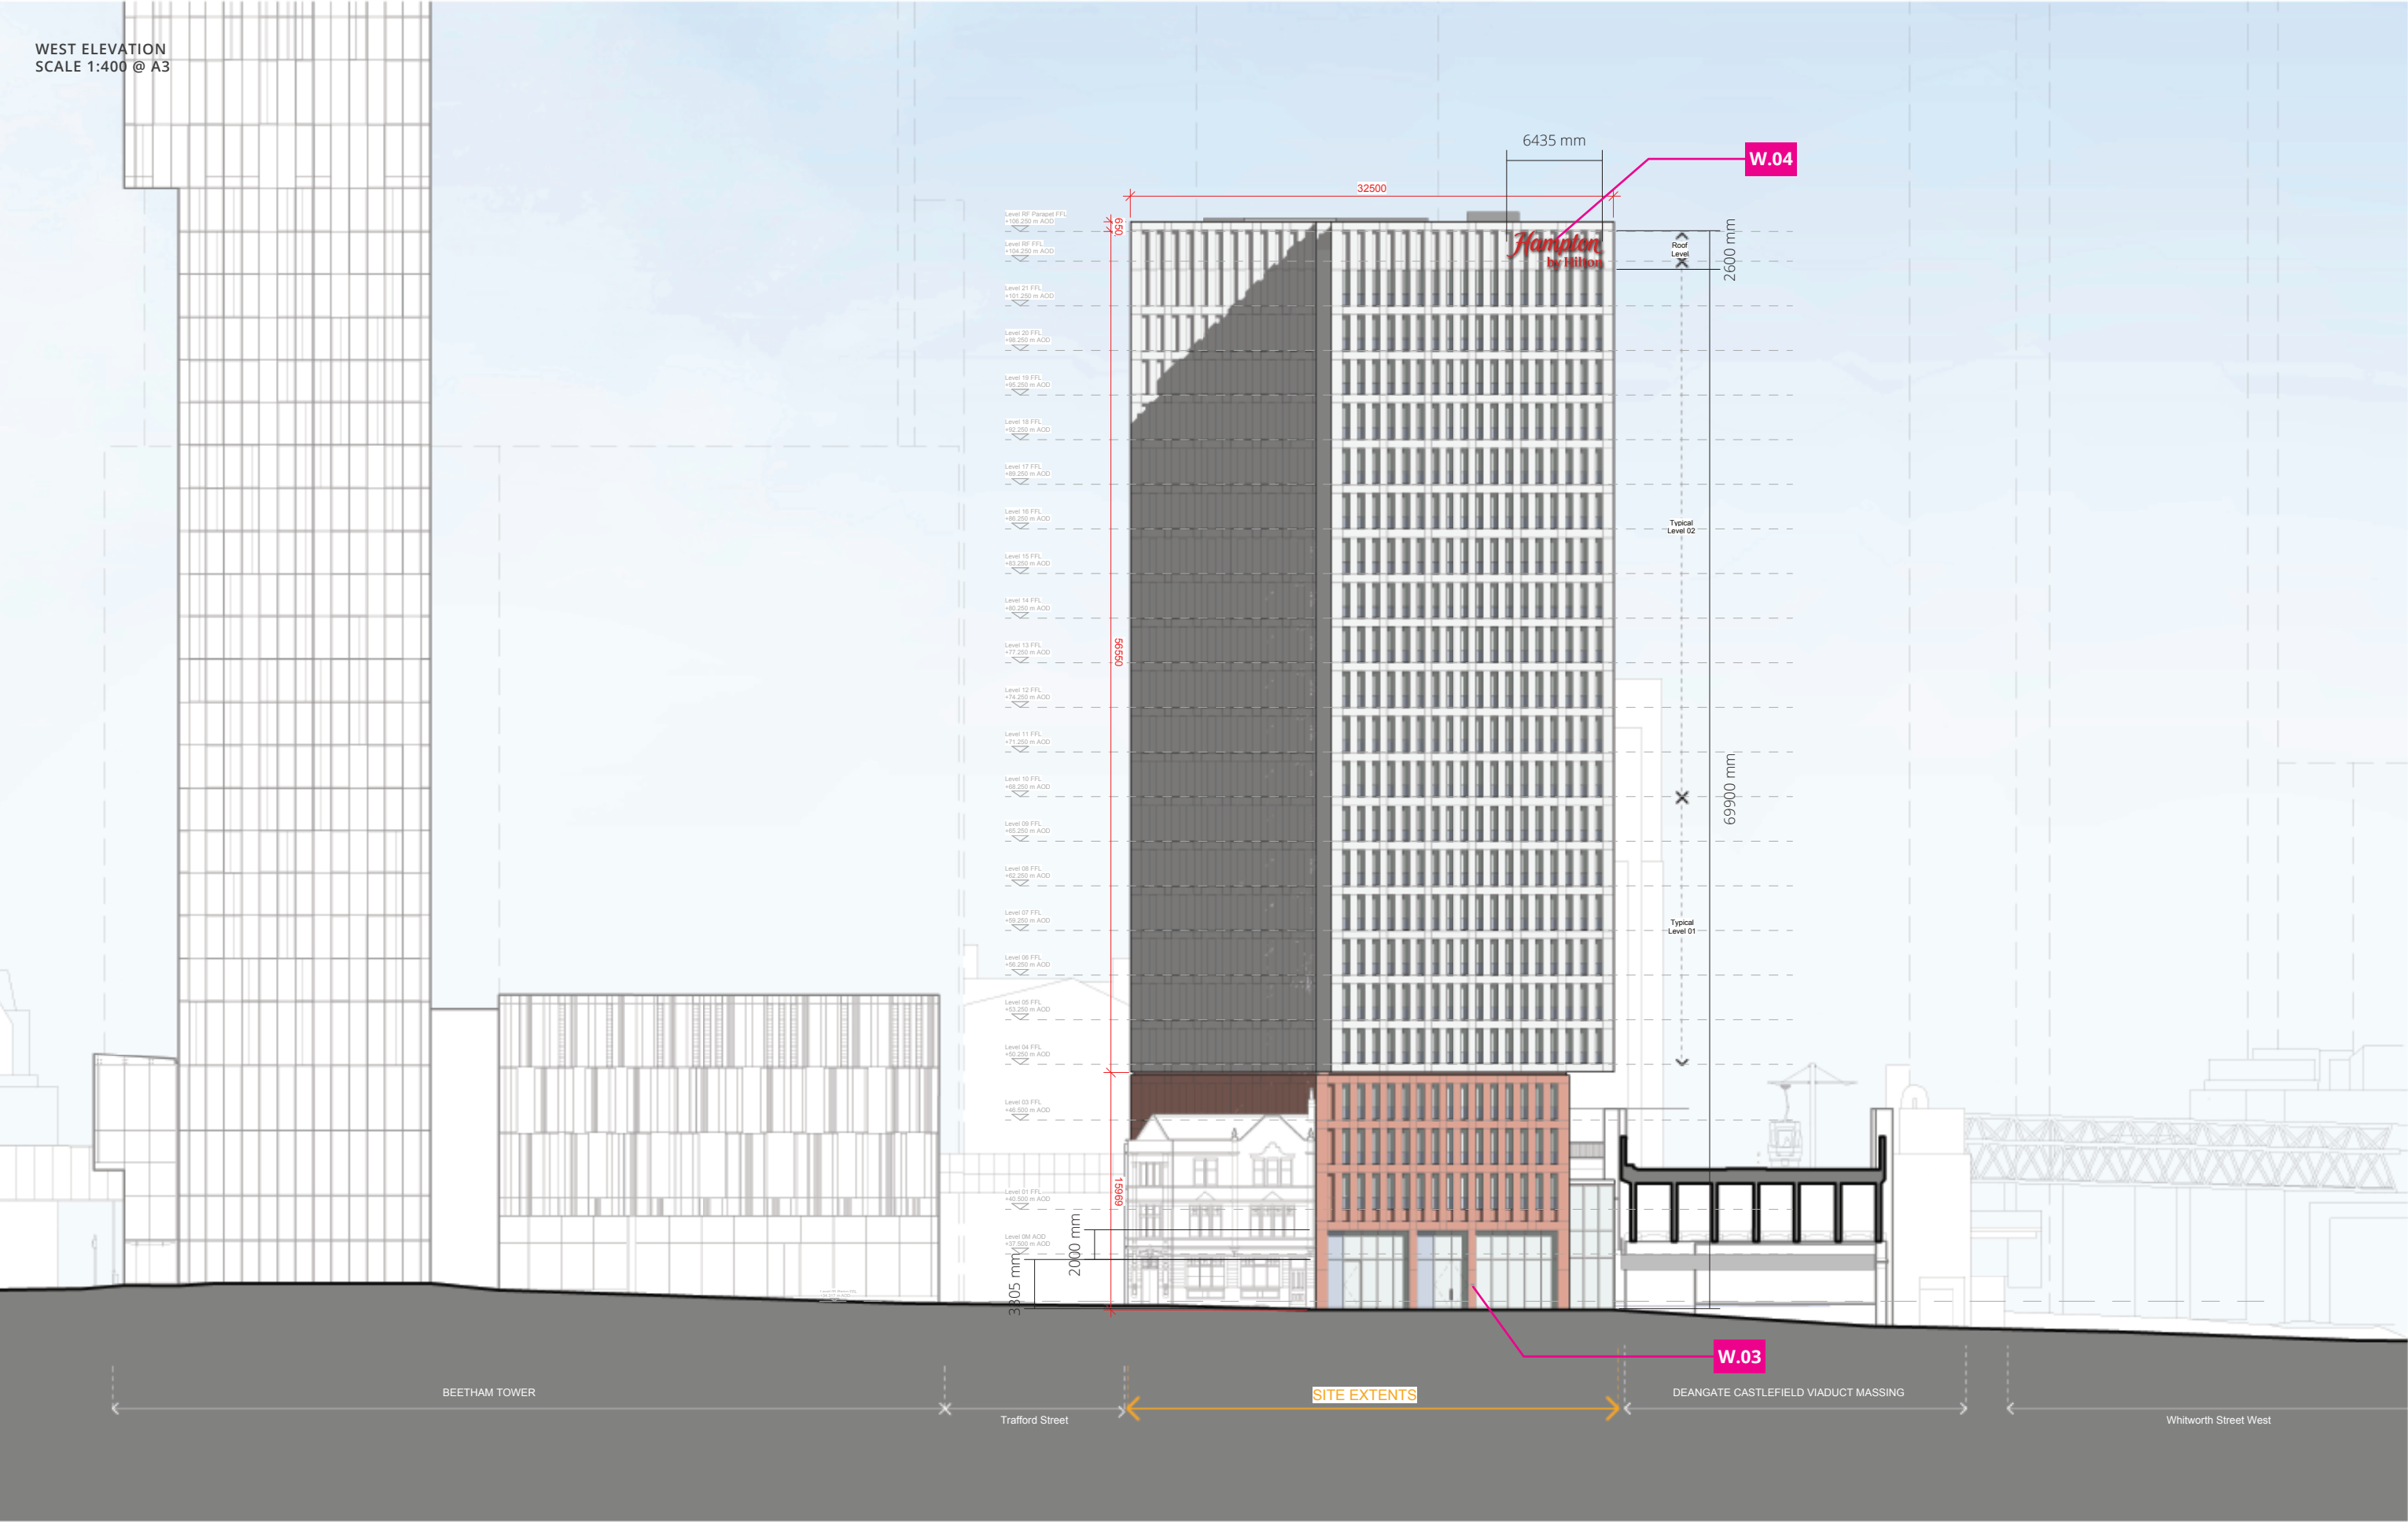

Level 14 FFL
+80.250

Level 13 FFL
+77.250

Level 12 FFL
+74.250

Level 11 FFL
+71.250

Level 10 FFL
+68.250

Level 09 FFL
+65.250

Level 08 FFL
+62.250

Level 07 FFL
+59.250

Level 06 FFL
+56.250

Level 05 FFL
+53.250

Level 04 FFL
+50.250

Level 03 FFL
+46.500

Level 02 FFL
+43.500

Level 01 FFL
+40.500

Level 0M FFL
+37.480


Level 00 FFL
+34.000



N.01 - HIGH LEVEL STACKED LOGO (NORTH ELEVATION)
FABRICATED RIM AND RETURN LETTERS, **76MM RETURNS COATED RAL 9005 SATIN (BLACK AS BRAND STANDARDS).**
OPAL 050 ACRYLIC FACES WITH 3M 3630-33 RED VINYL APPLIED TO SECOND FACE.
INTERNAL WHITE LED ILLUMINATION, COMPLETE WITH SECOND SET OF LEDS ON A SEPERATE CIRCUIT.
FABRICATED ALUMINIUM BACKTRAYS COATED RAL 9005 (OUTSIDE), RAL 9003 (INSIDE).
COMPLETE WITH 60MM FABRICATED FRAMEWORK TO FIT BACK TO MAIN STRUCTURE.
SPIGOTS WITH 200MM X 200MM BASEPLATES.
SCALE 1:50 @ A3
NOTE - 13AMP POWER SUPPLY REQUIRED, SUPPLY TO BE INSTALLED BY OTHERS.
HIGHLIGHTED CLADDING PANELS TO BE ALUMINIUM COATED TO MATCH TERRACOTTA

PLANNING - FITTED AT 59930MM FROM GROUND TO BASE OF SIGN, LARGEST CHARACTER “H” 2664MM HIGH.


DAY TIME - WHITE

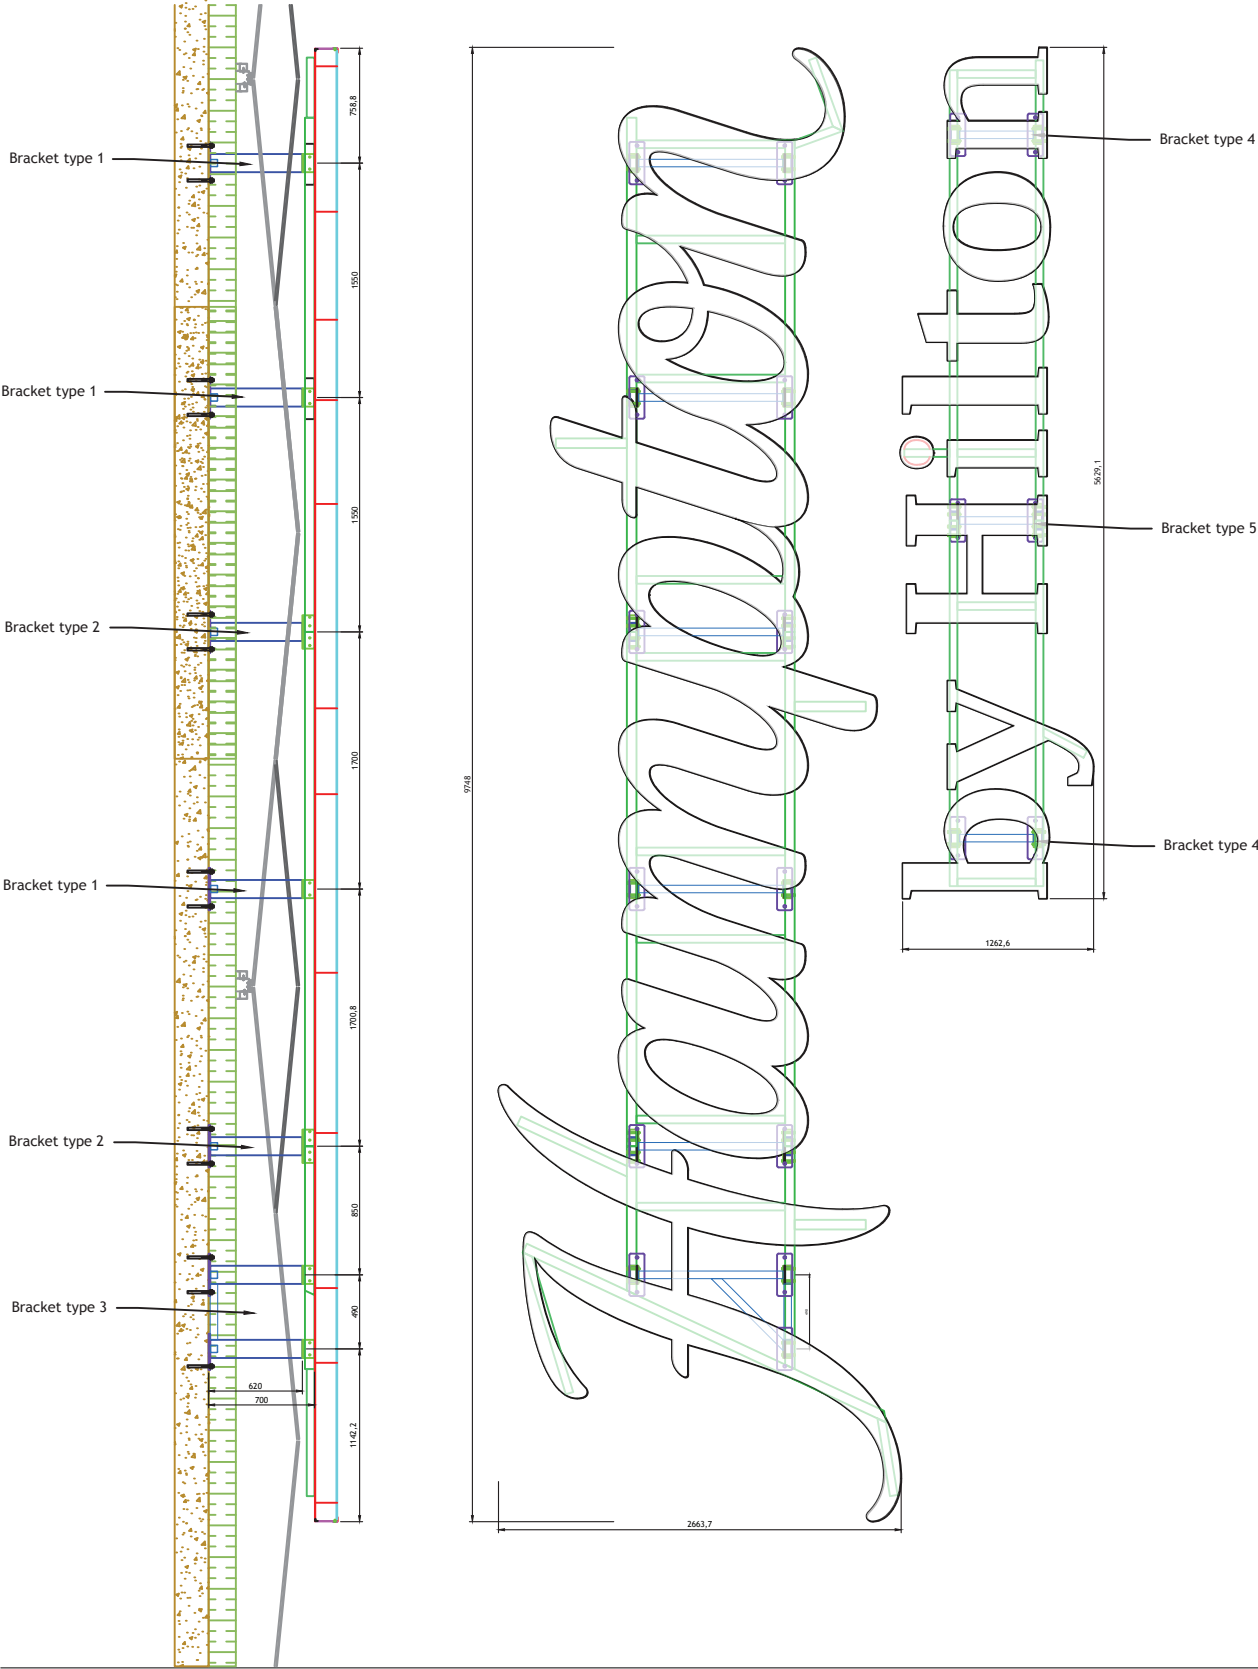

NIGHT TIME - RED (AS PER BRAND STANDARDS)



SCALE 1:125 @ A3

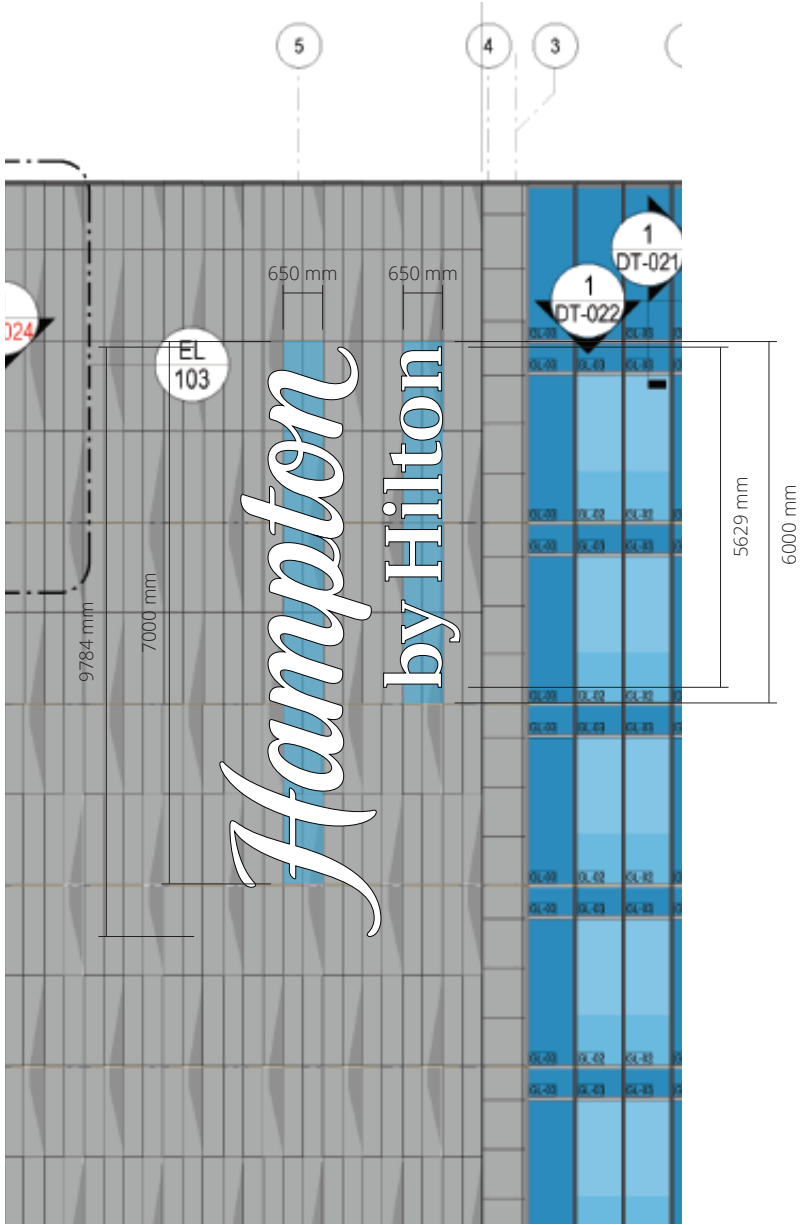

S.01 - LOW LEVEL STACKED LOGO (X2)
FABRICATED RIMLESS LETTERS, 76MM RETURNS COATED RAL 9005 SATIN.
OPAL 050 ACRYLIC FACES WITH 3M 3630-33 RED VINYL APPLIED TO FIRST FACE.
10MM WHITE FOAMEX BACKTRAYS. INTERNAL WHITE LED ILLUMINATION.
SCALE 1:20 @ A3
NOTE - 13AMP POWER SUPPLY REQUIRED, SUPPLY TO BE INSTALLED BY OTHERS.
POWER TO COME OUT THROUGH WALL IN TO "H" OF HAMPTON.
TRANSFORMERS TO BE LOCATED AT AN ACCESSIBLE LOCATION BEHIND SIGN POSITION
INSIDE THE BUILDING.
PLANNING - FITTED AT 13600MM FROM GROUND TO BASE OF SIGN,
LARGEST CHARACTER "H" 907MM HIGH.



W.03 - BRAND PLAQUE
6MM ETCHED BRUSHED STAINELSS STEEL INFILLED IN RAL 9005 MATT BLACK.
STUDS TO REAR.
SCALE 1:5 @ A3
**NOTE - REDUCED TO 300MM WIDE TO SUIT BUILDING COLUMN
FITTED AT 1600MM FROM GROUND TO CENTRE OF SIGN.**



EAST ELEVATION
SCALE 1:400 @ A3


W.04 / E.01 - HIGH LEVEL STACKED LOGO
FABRICATED RIM AND RETURN LETTERS, 76MM RETURNS
COATED RAL 9005 SATIN. OPAL 050 ACRYLIC FACES WITH 3M 3630-33 RED VINYL
APPLIED TO FIRST FACE . INTERNAL WHITE LED ILLUMINATION, COMPLETE WITH
SECOND SET OF LEDS ON A SEPERATE CIRCUIT. FABRICATED ALUMINIUM BACKTRAYS
COATED RAL 9005 (OUTSIDE), RAL 9003 (INSIDE).
FABRICATED FRAMEWORK AS BELOW TO BE FITTED TO UPRIGHT CONCRETE SLAB - EXACT LOCATION TBC.
SCALE 1:25 @ A3
NOTE - 13AMP POWER SUPPLY REQUIRED, SUPPLY TO BE INSTALLED BY OTHERS.

WHITE TERRACOTTA CLADDING PANELS TO BE REPLACED WITH ALUMINIUM POWDER COATED
TO MATCH WHERE SIGN FIXINGS PENETRATE THROUGH TO FIT BACK TO STRUCTURE.

TRANSFORMERS TO BE LOCATED AT AN ACCESSIBLE LOCATION BEHIND SIGN POSITION

PLANNING - FITTED AT 68880MM FROM GROUND TO BASE OF SIGN,
LARGEST CHARACTER "H" 1759MM HIGH.

DAY TIME



NIGHT TIME

