


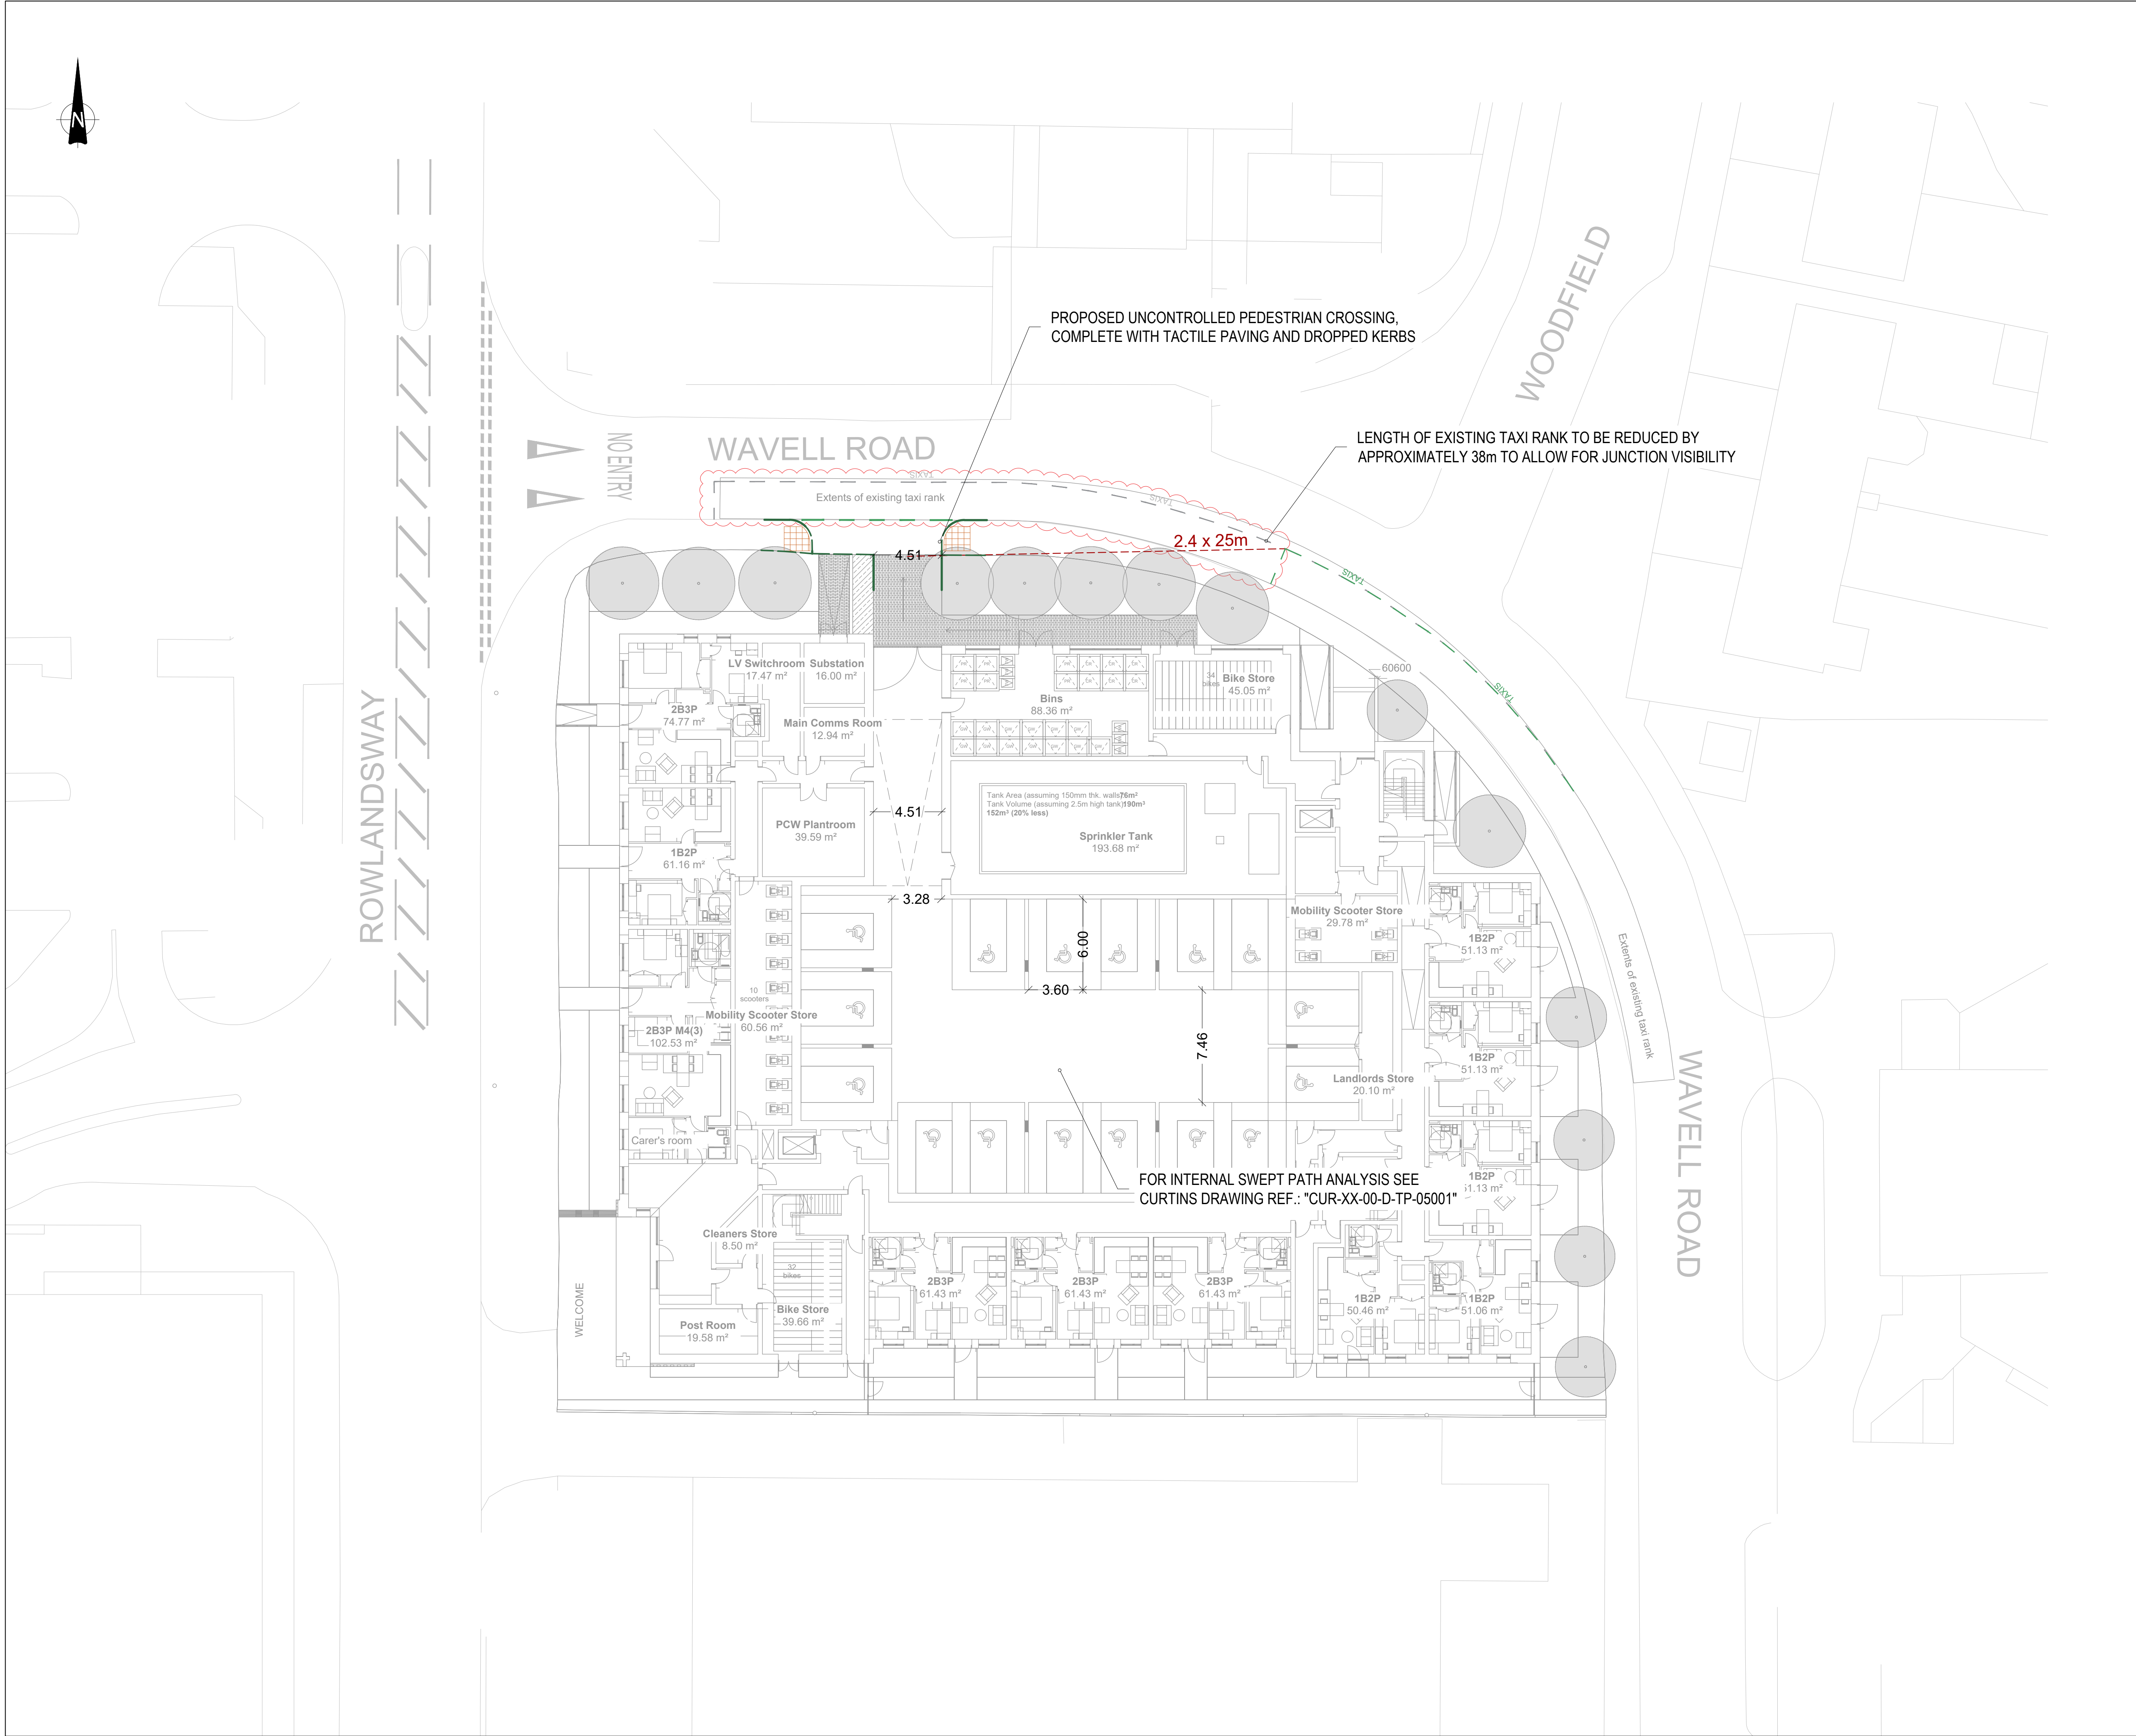

GENERAL NOTES:			
1. THIS DRAWING IS TO BE READ IN CONJUNCTION WITH ALL RELEVANT ARCHITECTS AND ENGINEERS DRAWINGS AND SPECIFICATIONS.			
2. DO NOT SCALE THIS DRAWING. ANY AMBIGUITIES, OMISSIONS AND ERRORS ON DRAWINGS SHALL BE BROUGHT TO THE ENGINEERS ATTENTION IMMEDIATELY. ALL DIMENSIONS MUST BE CHECKED / VERIFIED ON SITE.			
3. ALL DIMENSIONS ARE IN METRES UNLESS NOTED OTHERWISE.			
4. FOR GENERAL NOTES REFER TO DRAWING.			
5. THE CONTENT OF THIS DRAWING IS FOR INDICATIVE INFORMATION ONLY AND NOT SUITABLE FOR CONSTRUCTION PURPOSES			
6. BASED ON OS MAPPING PROVIDED LEVITT BERNSTEIN			
7. BASED ON LEVITT BERNSTEIN'S LAYOUT DRAWING REF.: "3995B-LB-ZZ-XX-D-A-120000-P08 - GA Plan - Ground Floor"			
KEY: ————— PROPOSED RAISED KERB ————— PROPOSED FLUSH KERB / BACK OF FOOTWAY ————— PROPOSED ROAD MARKINGS ---2.4 x 25m--- PROPOSED VISIBILITY SPLAYS (BASED ON A 20mph SPEED LIMIT)			

\\ms-b-1\Projects\88423 - TPMA Wythenshawe, Alpha House\03-2 Delivery\1106-Drawings\