


front


side

rear


side

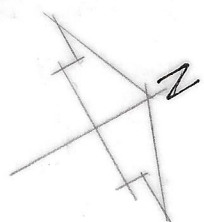

GROUND

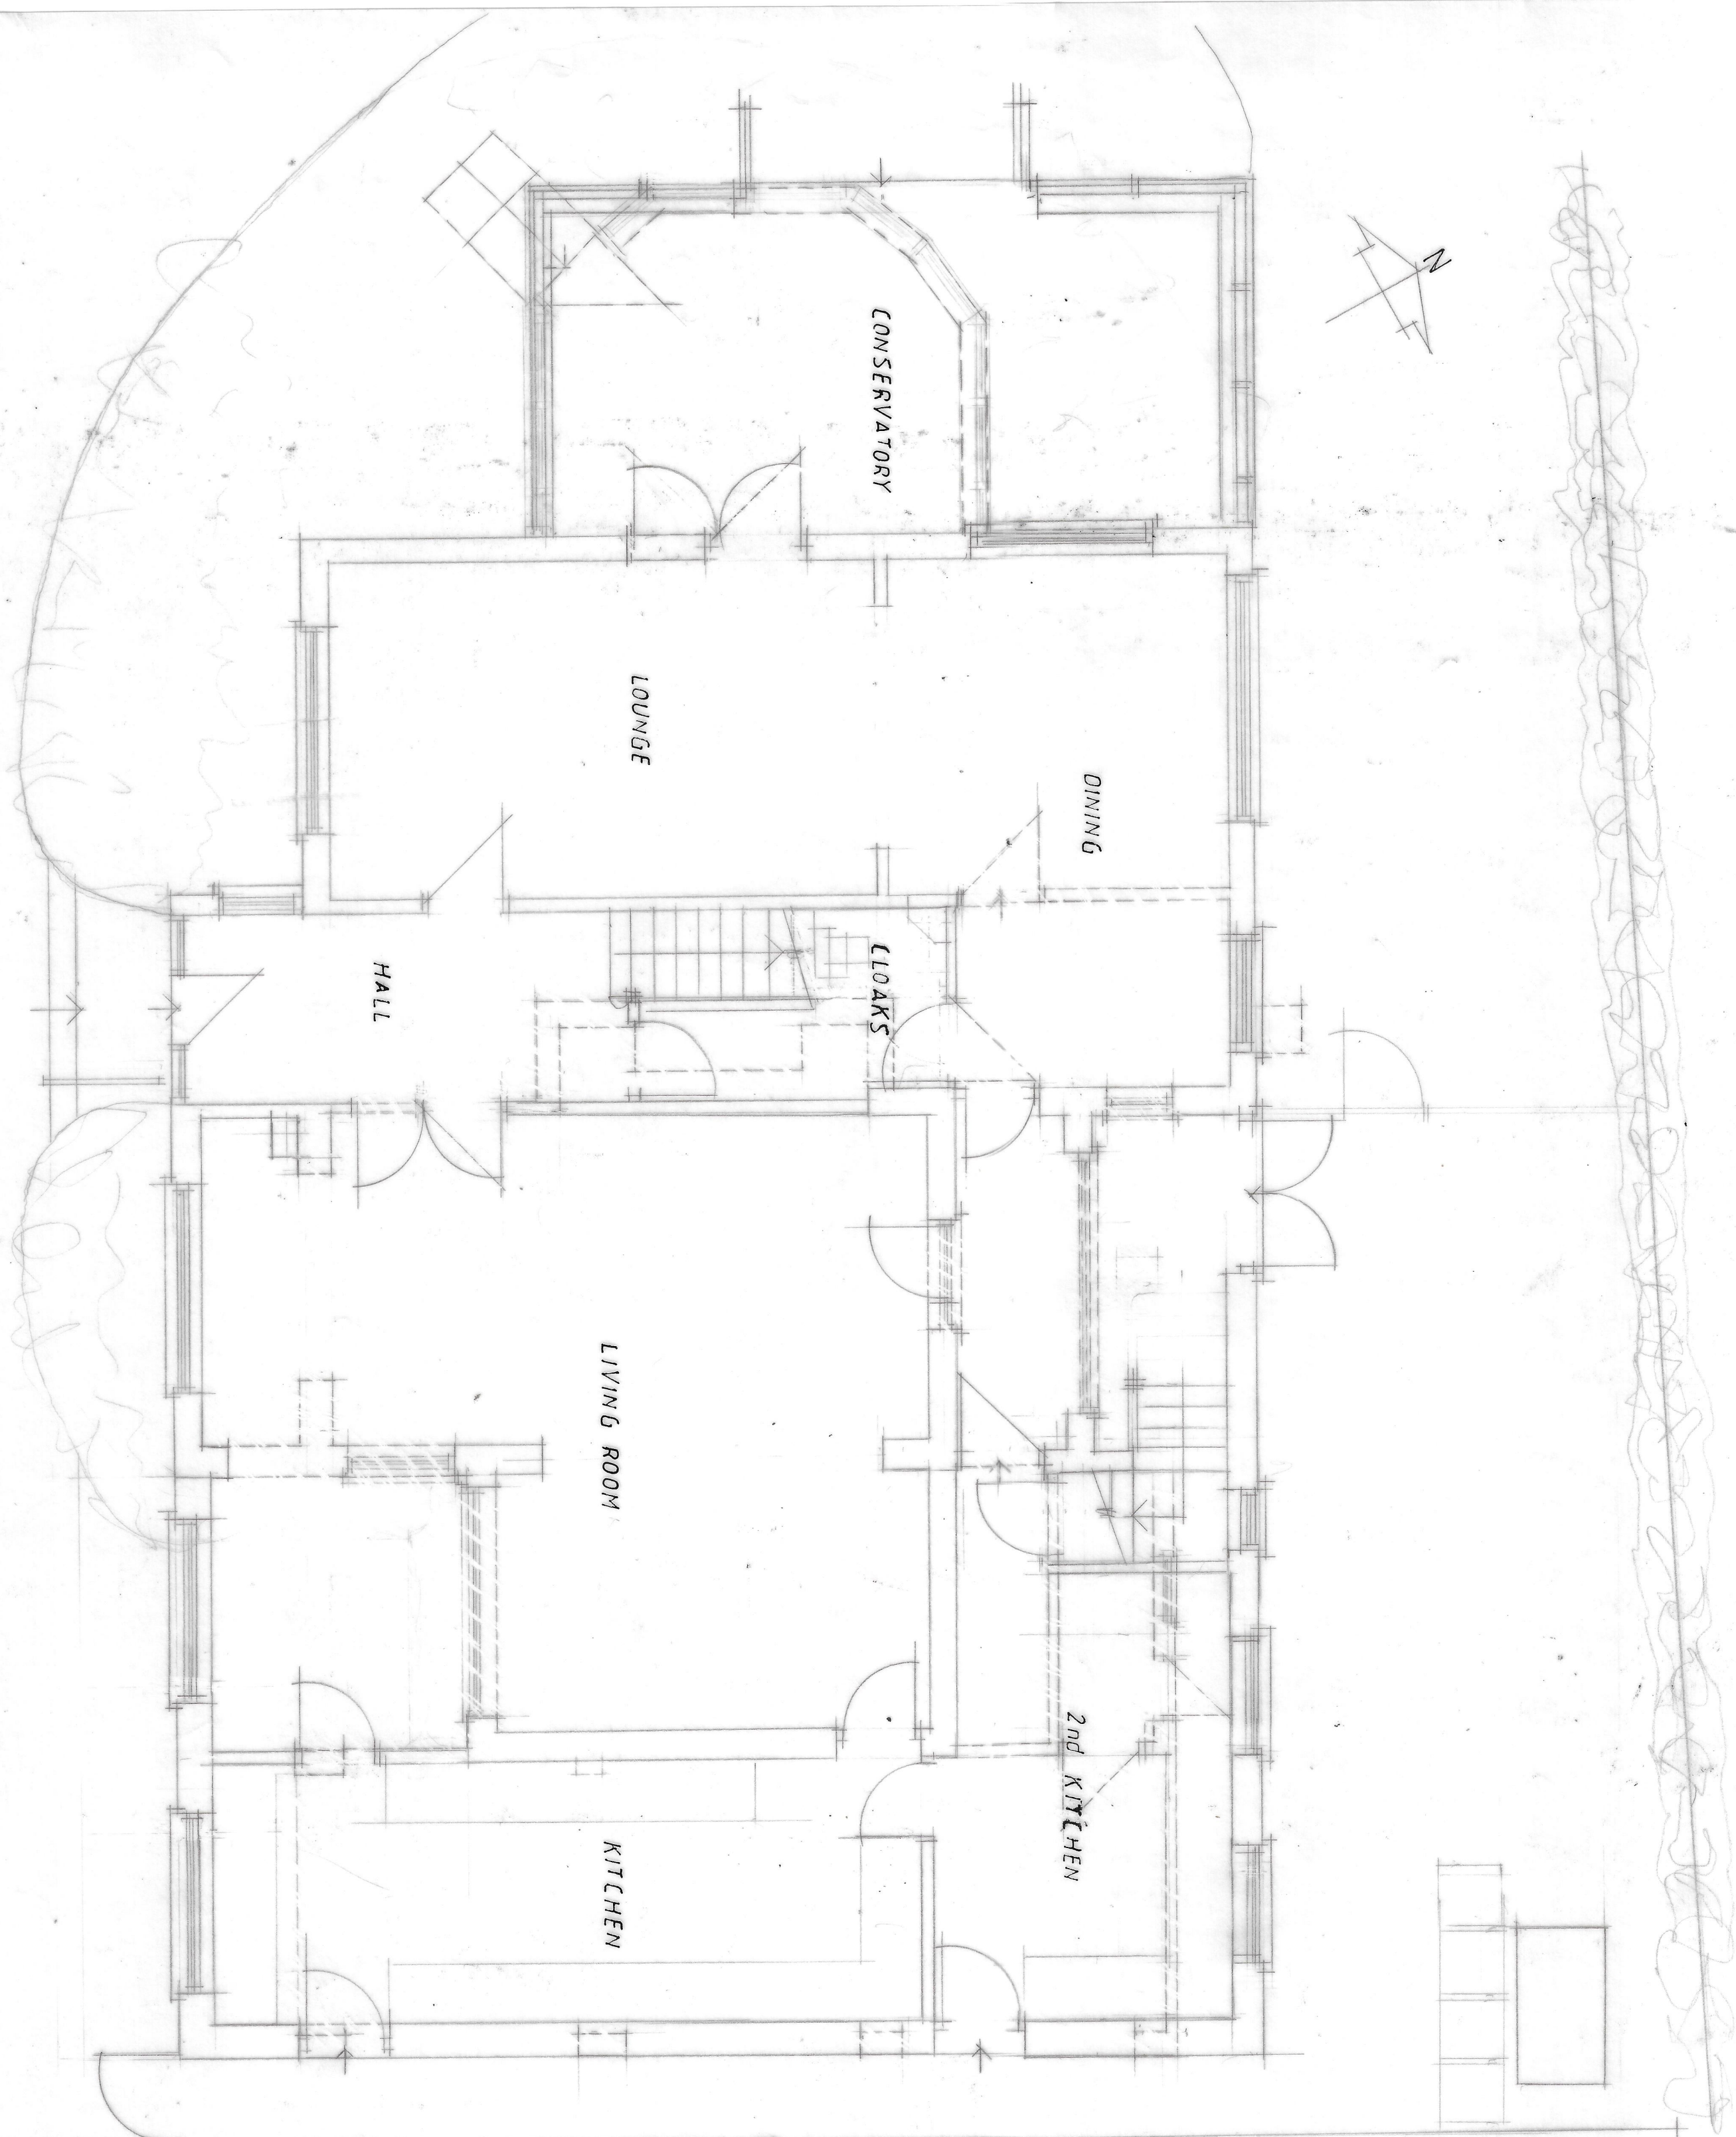

FIRST

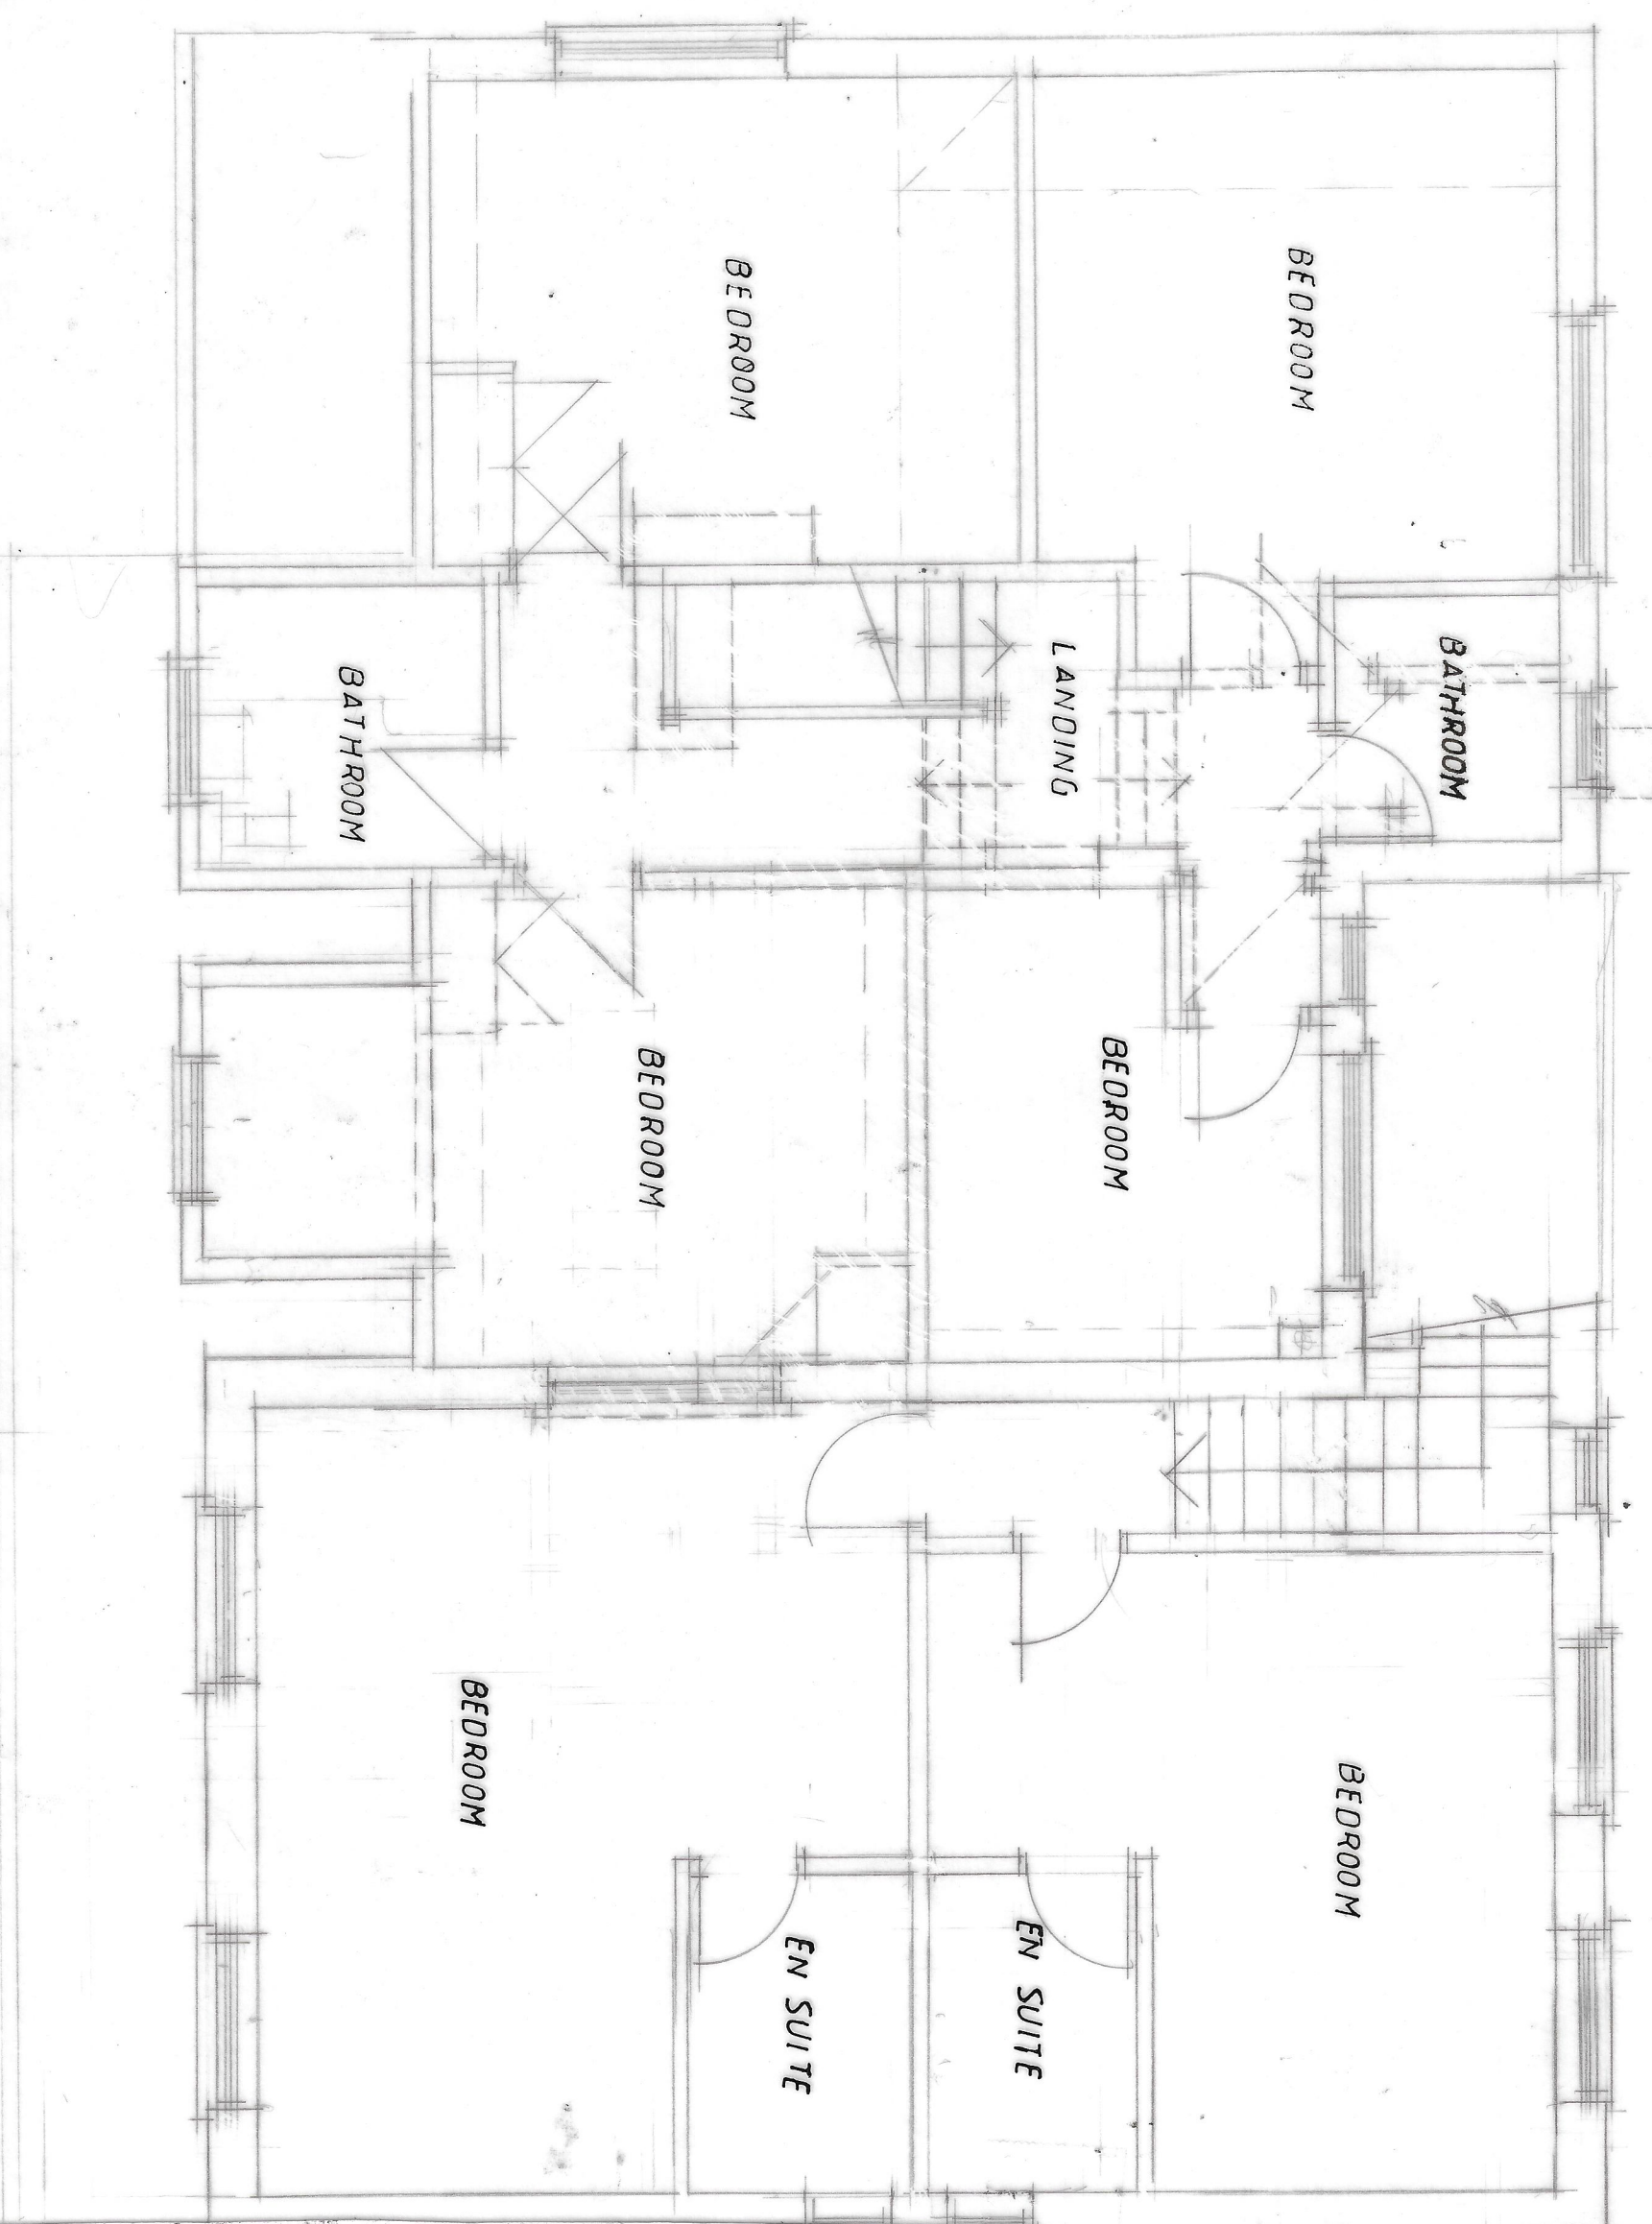

DATE	1	2	3	4	5	6	7
REVISION							
DESIGN							
PROJECT							
PROPOSED							
SIZE							

CLIENT
MR S HAIDER
BRYN BOLLIN, SUNBANK LANE
HALE BARN, WAT5 0PZ

JOB TITLE
PROPOSED 1 and 2 STOREY
EXTENSIONS & ALTERATIONS

DRAWING TITLE
PLANS AND ELEVATIONS
AS PROPOSED

HOLBOROW +
ORMESHER
LIMITED

architectural &
interior design

GOUGH/JOHNS
15 OVERTON CLOSE
MADDEWICH
CHESHIRE, CV10 0PZ
PHONE: 0779 834 839

DRAWING
NUMBER
2384/25/02