


Lakeside Signs - Hampton Manchester - Sign Type - N.01
1x Set of rim and return face illuminated letters mounted to rails

Hampton Letters mounted to 63.5x63.5mm Aluminum SHS rails
by Hilton Letters mounted to 51x51mm aluminium SHS rails
Rails & brackets - RAL 2001 Red Orange S/G TBC

Brackets - See page 2 of 2

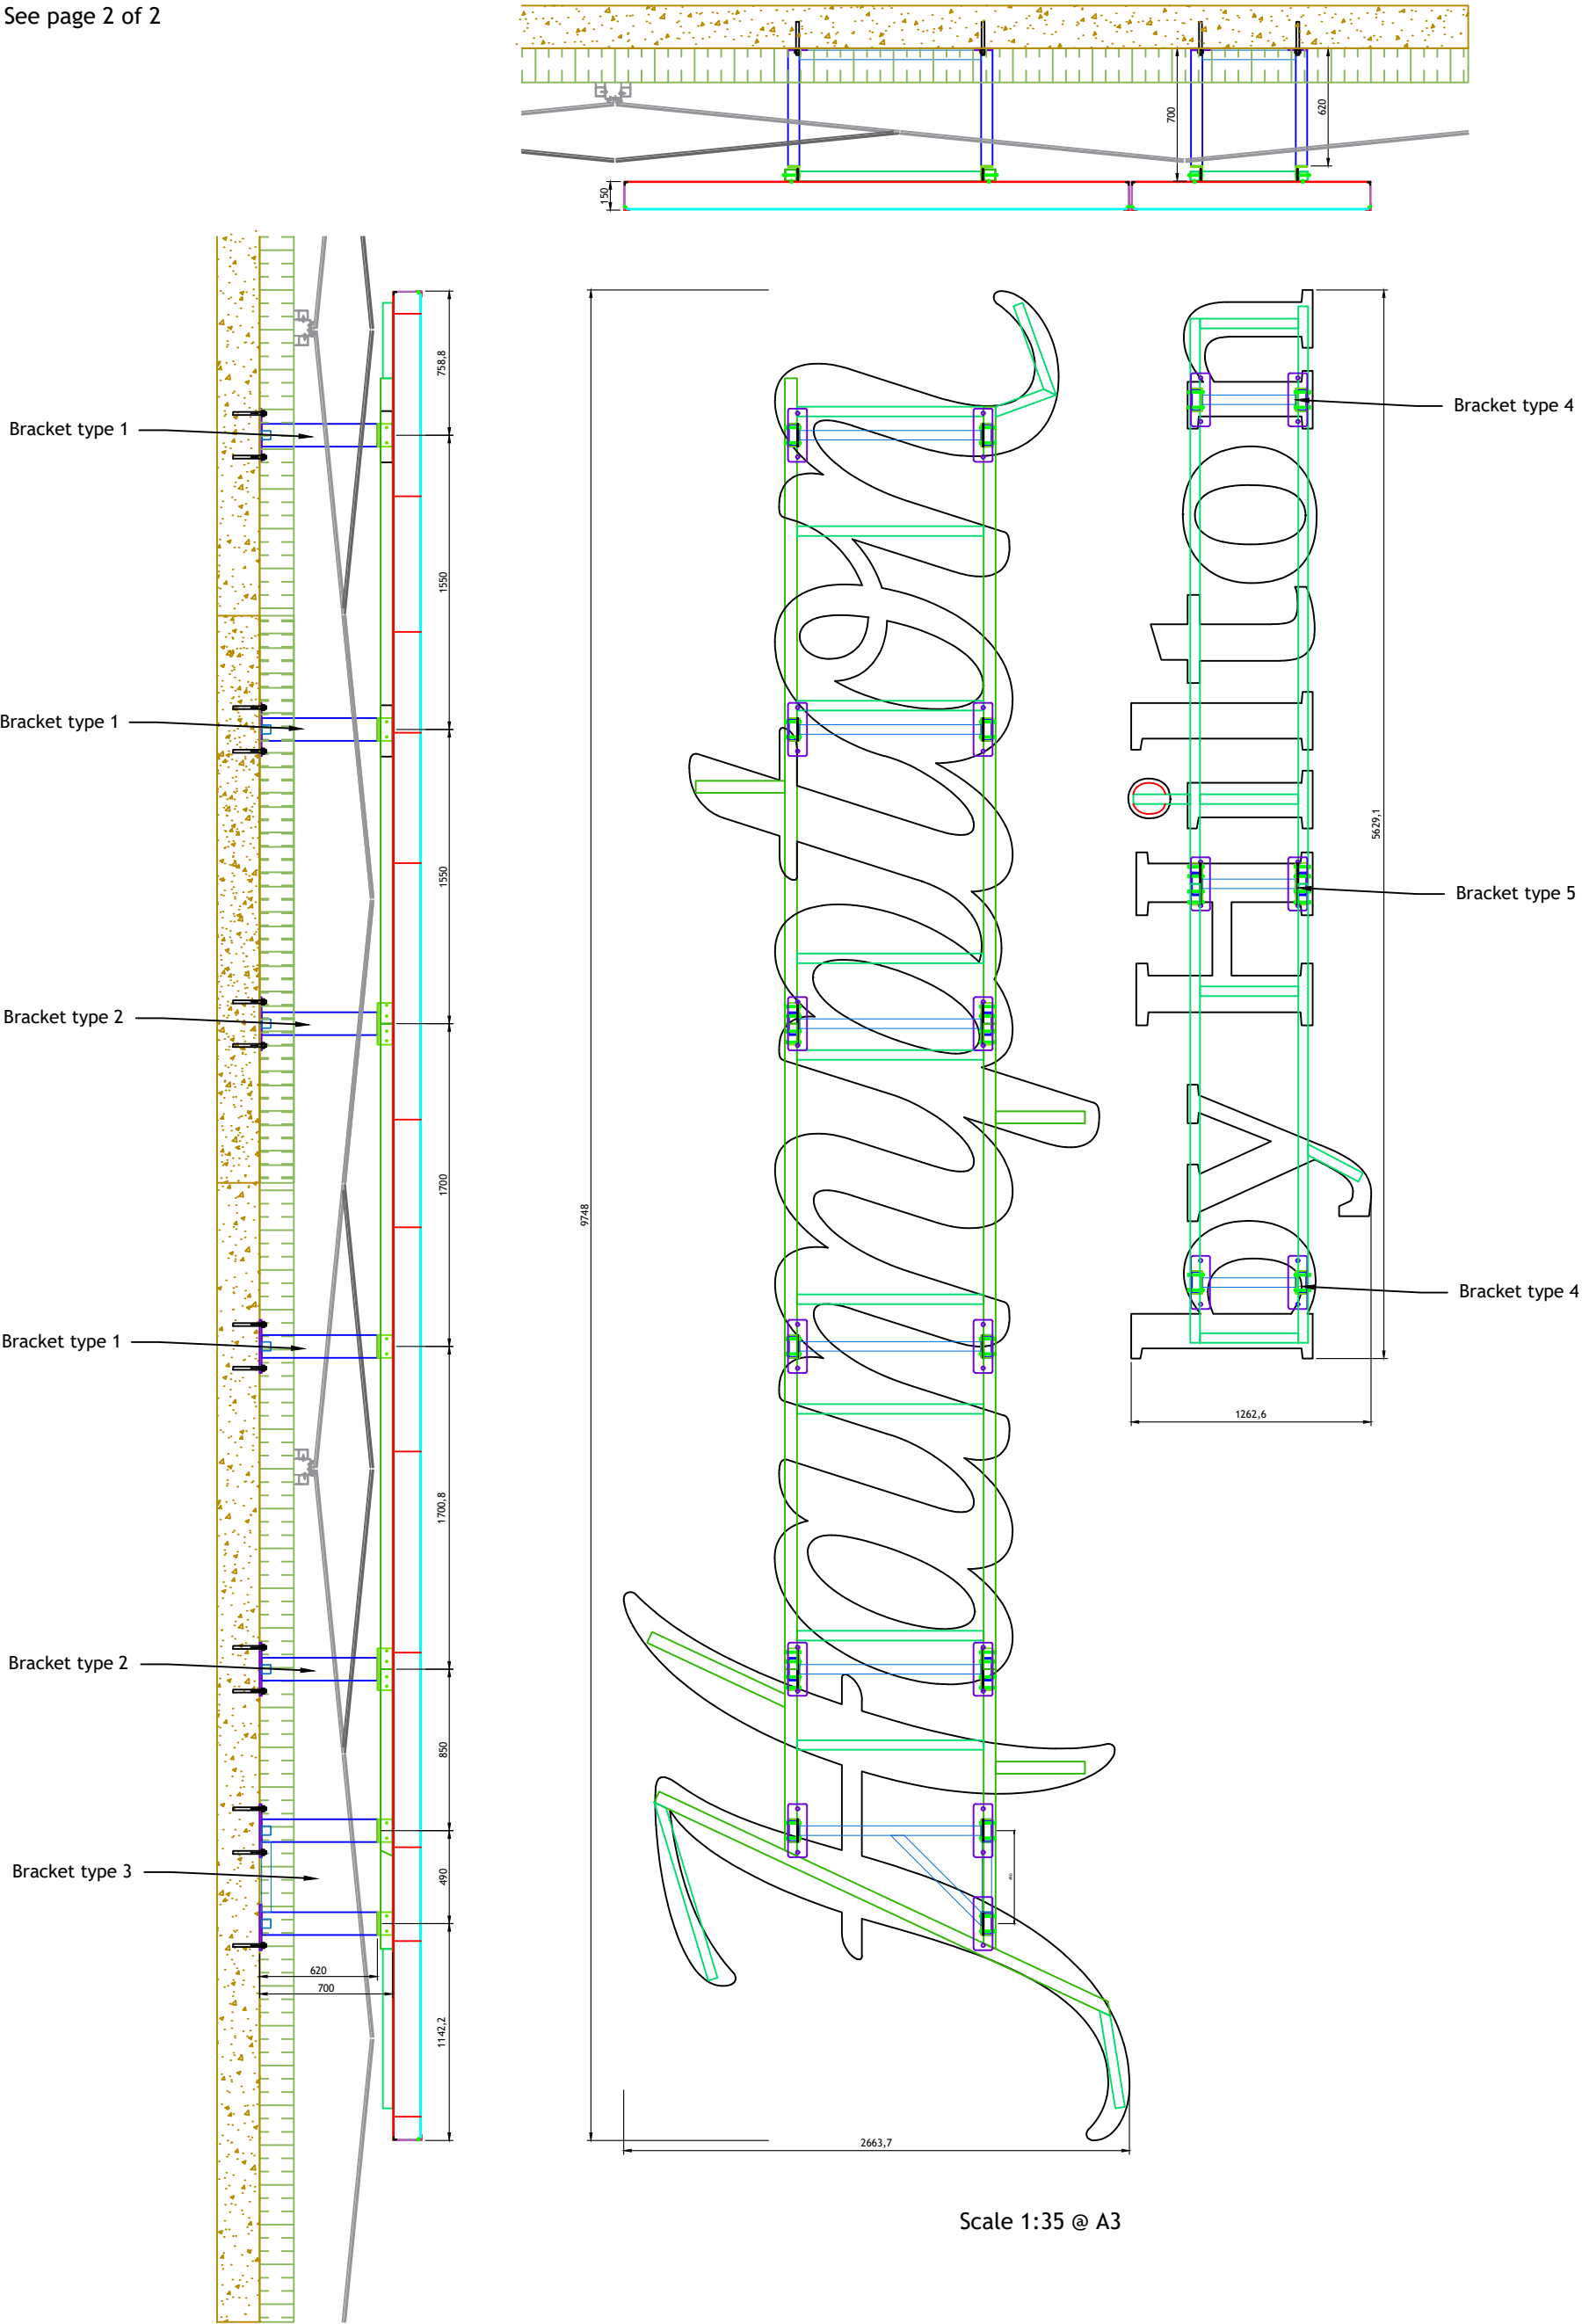


Lakeside Signs - Hampton Manchester - Sign Type - N.01
1x Set of rim and return face illuminated letters mounted to rails




Hampton Letters mounted to 63.5x63.5mm Aluminum SHS rails
by Hilton Letters mounted to 51x51mm aluminium SHS rails
Rails & brackets - RAL 2001 Red Orange S/G TBC

Brackets -
10mm welded plates - 18mm Ø holes to suit M16 8.8 studding
120x60x6mm m/steel RHS with
80x60x6mm angles, 12mm holes
50x50x3mm m/steel SHS welded braces to pair up the brackets


Brackets 1, 2 & 3
Plan view

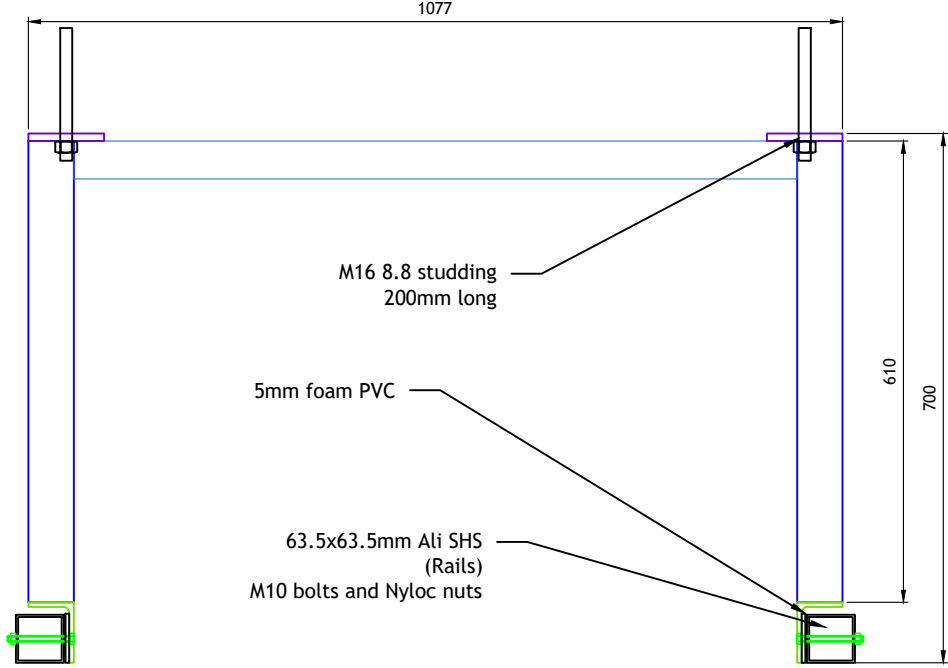


Front Elevations

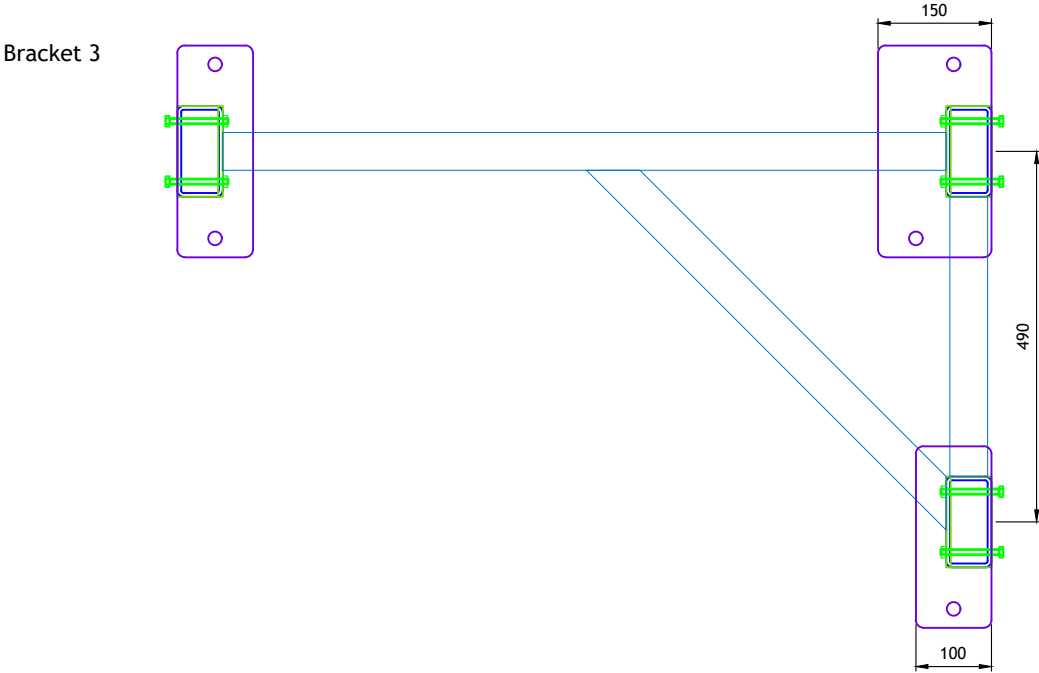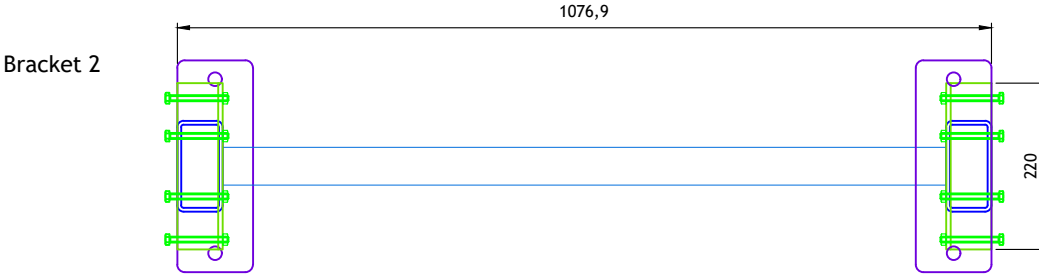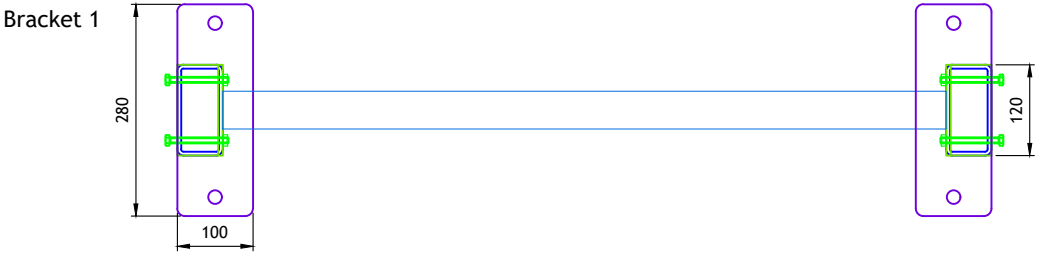


Side view - BKT 1 & 4

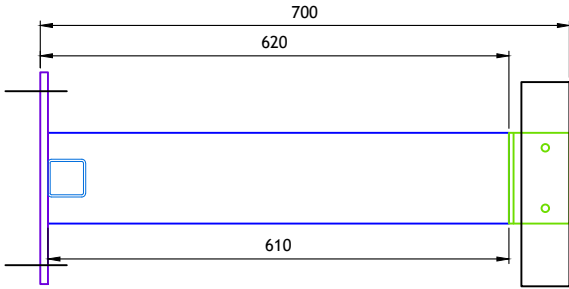


Side view - BKT 2 & 5

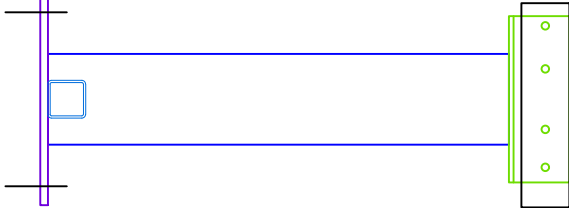

Side view - BKT 3

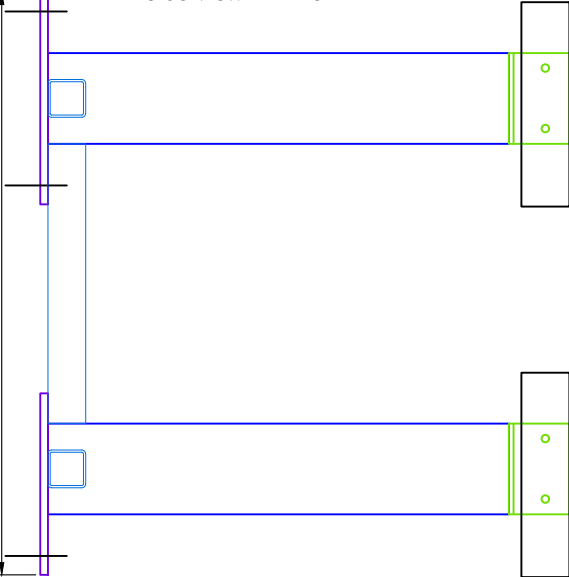

Brackets 4 & 5
Plan view

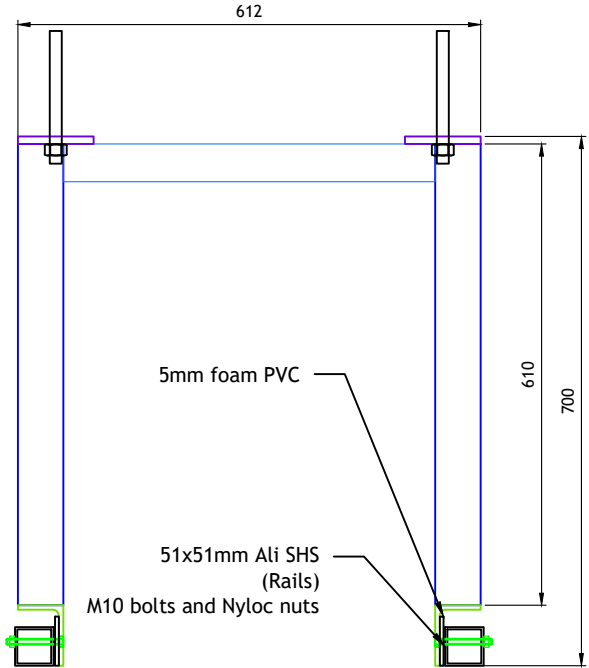

Front Elevations

