



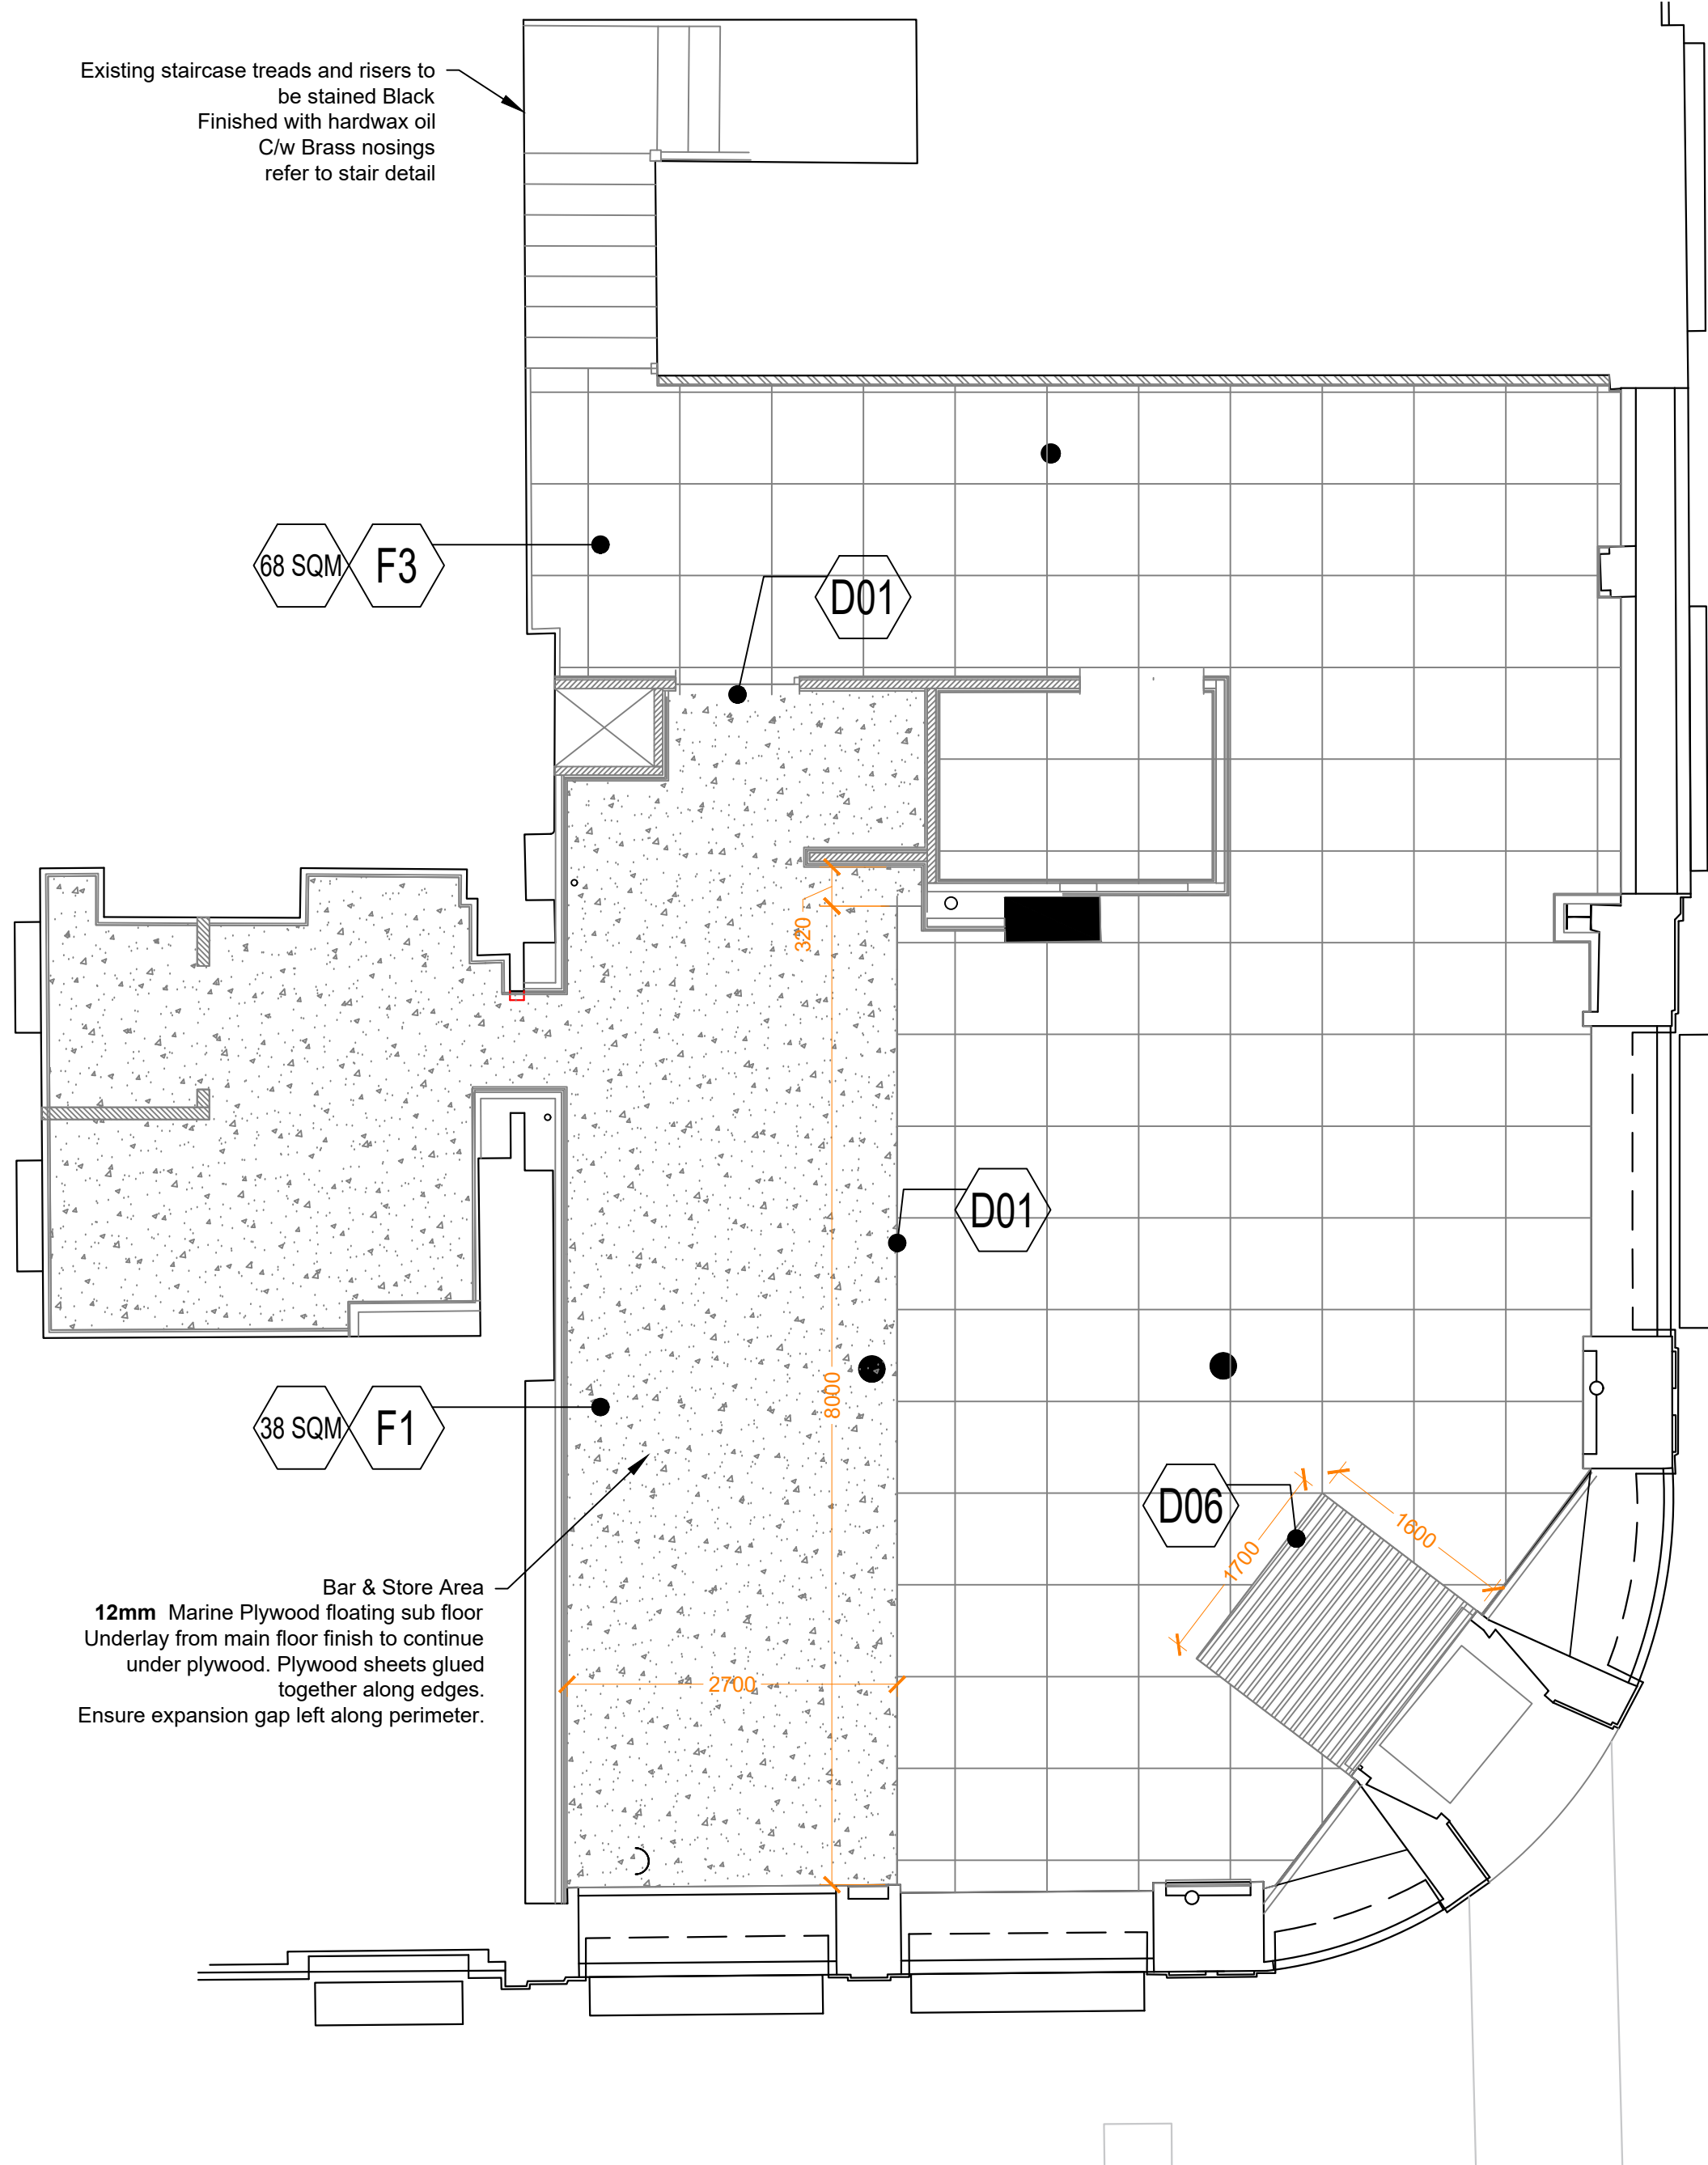

7 Ground Floor | Floor Finishes Layout


Scale: 1:50@A1

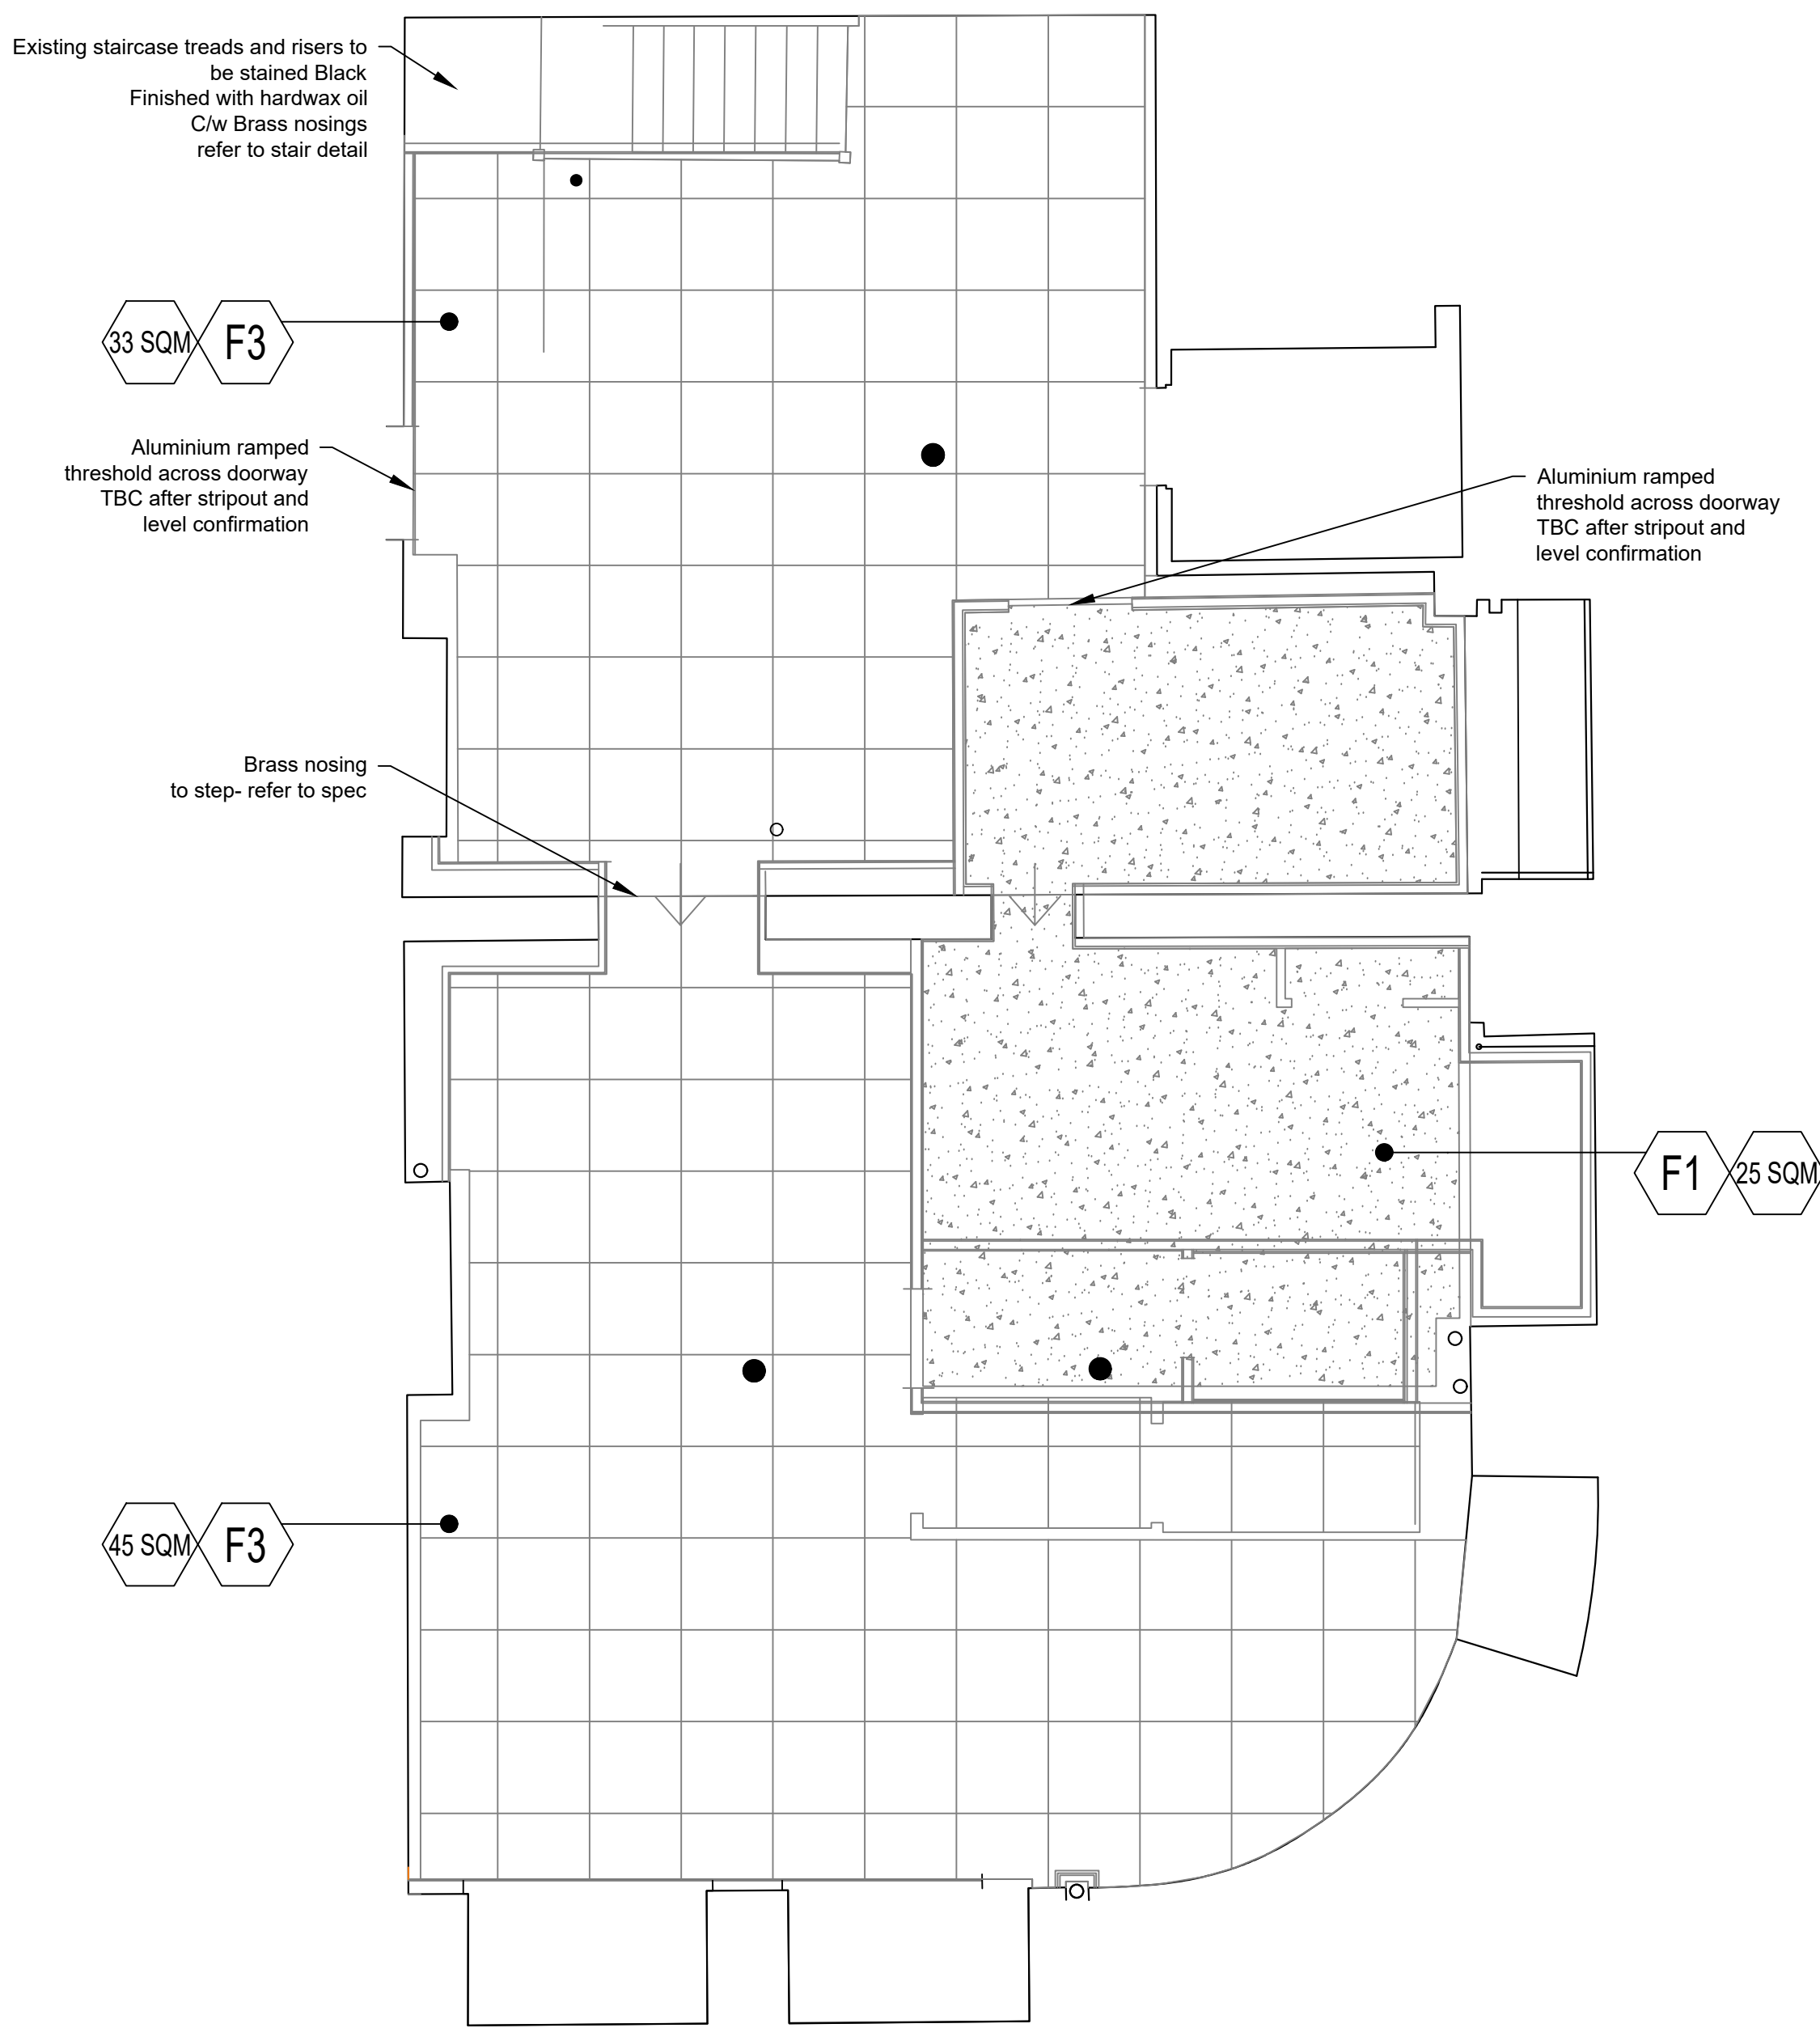

7 Basement | Floor Finishes Layout

Scale: 1:50@A1

Floor Finish		
F1	Location	Bar Area & BOH
	Type	Altro Safety floor
	Size	2.5mm Thick x 2m wide sheet/roll
	Ref	Altro Classic 25- X2547R11 Blackberry
	Notes	sub floor prepared as per manufacturers guidelines
F2	Location	Entrance Matting Barrier
	Supplier	Gradus
	Range	Esplanade 1000
	Ref	Jet Stream- 12mm Closed Construction - Carpet Wipers
F3	Notes	Installed as per manufacturers guidelines
	Use	Front of House
	Supplier	Domus
	Range	Marazzi Mystone Limestone
	Ref	Taupe
	Size	750mm x 750mm x 9.5mm
	Type	Porcelain Rectified
	Grout	3mm Mapei 113 Cement Grey
	Anti-Slip	R9

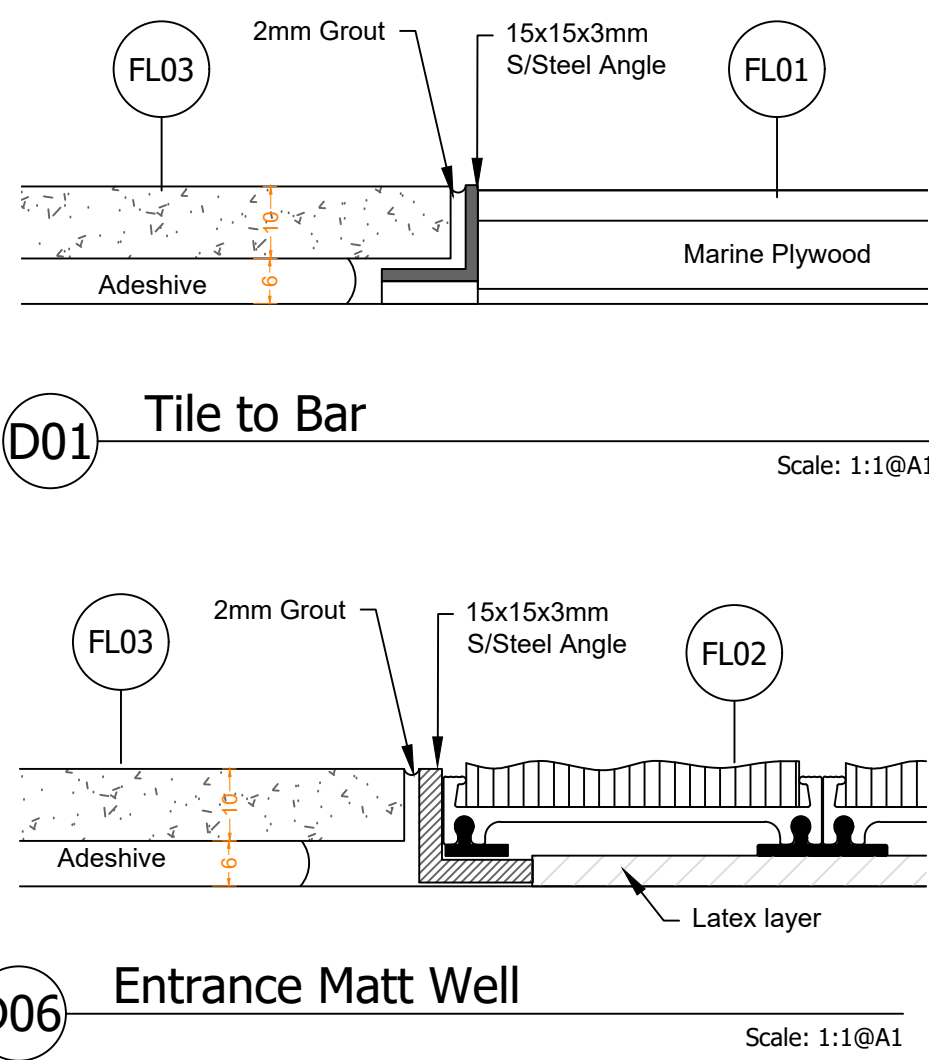

REVISION	DATE	DETAILS
PROJECT		
77 Mosley Street Manchester		
JOE & THE JUICE		
FLOOR		
Ground & Basement		
DRAWING TITLE		
Floor Finish Layout		
SCALE		PAPER SIZE
1:50		A1
DRAWING NUMBER		REVISION
7042-07		D
DRAWN BY		DATE
SE		March 25
STATUS		
L1		
designtime		
adl@adesigntime.com 2-Work, 7 Cutter Mill www.adesigntime.co.uk Tisbury North WF1 5FY		