
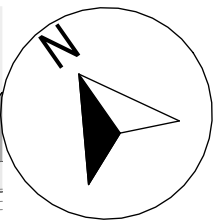
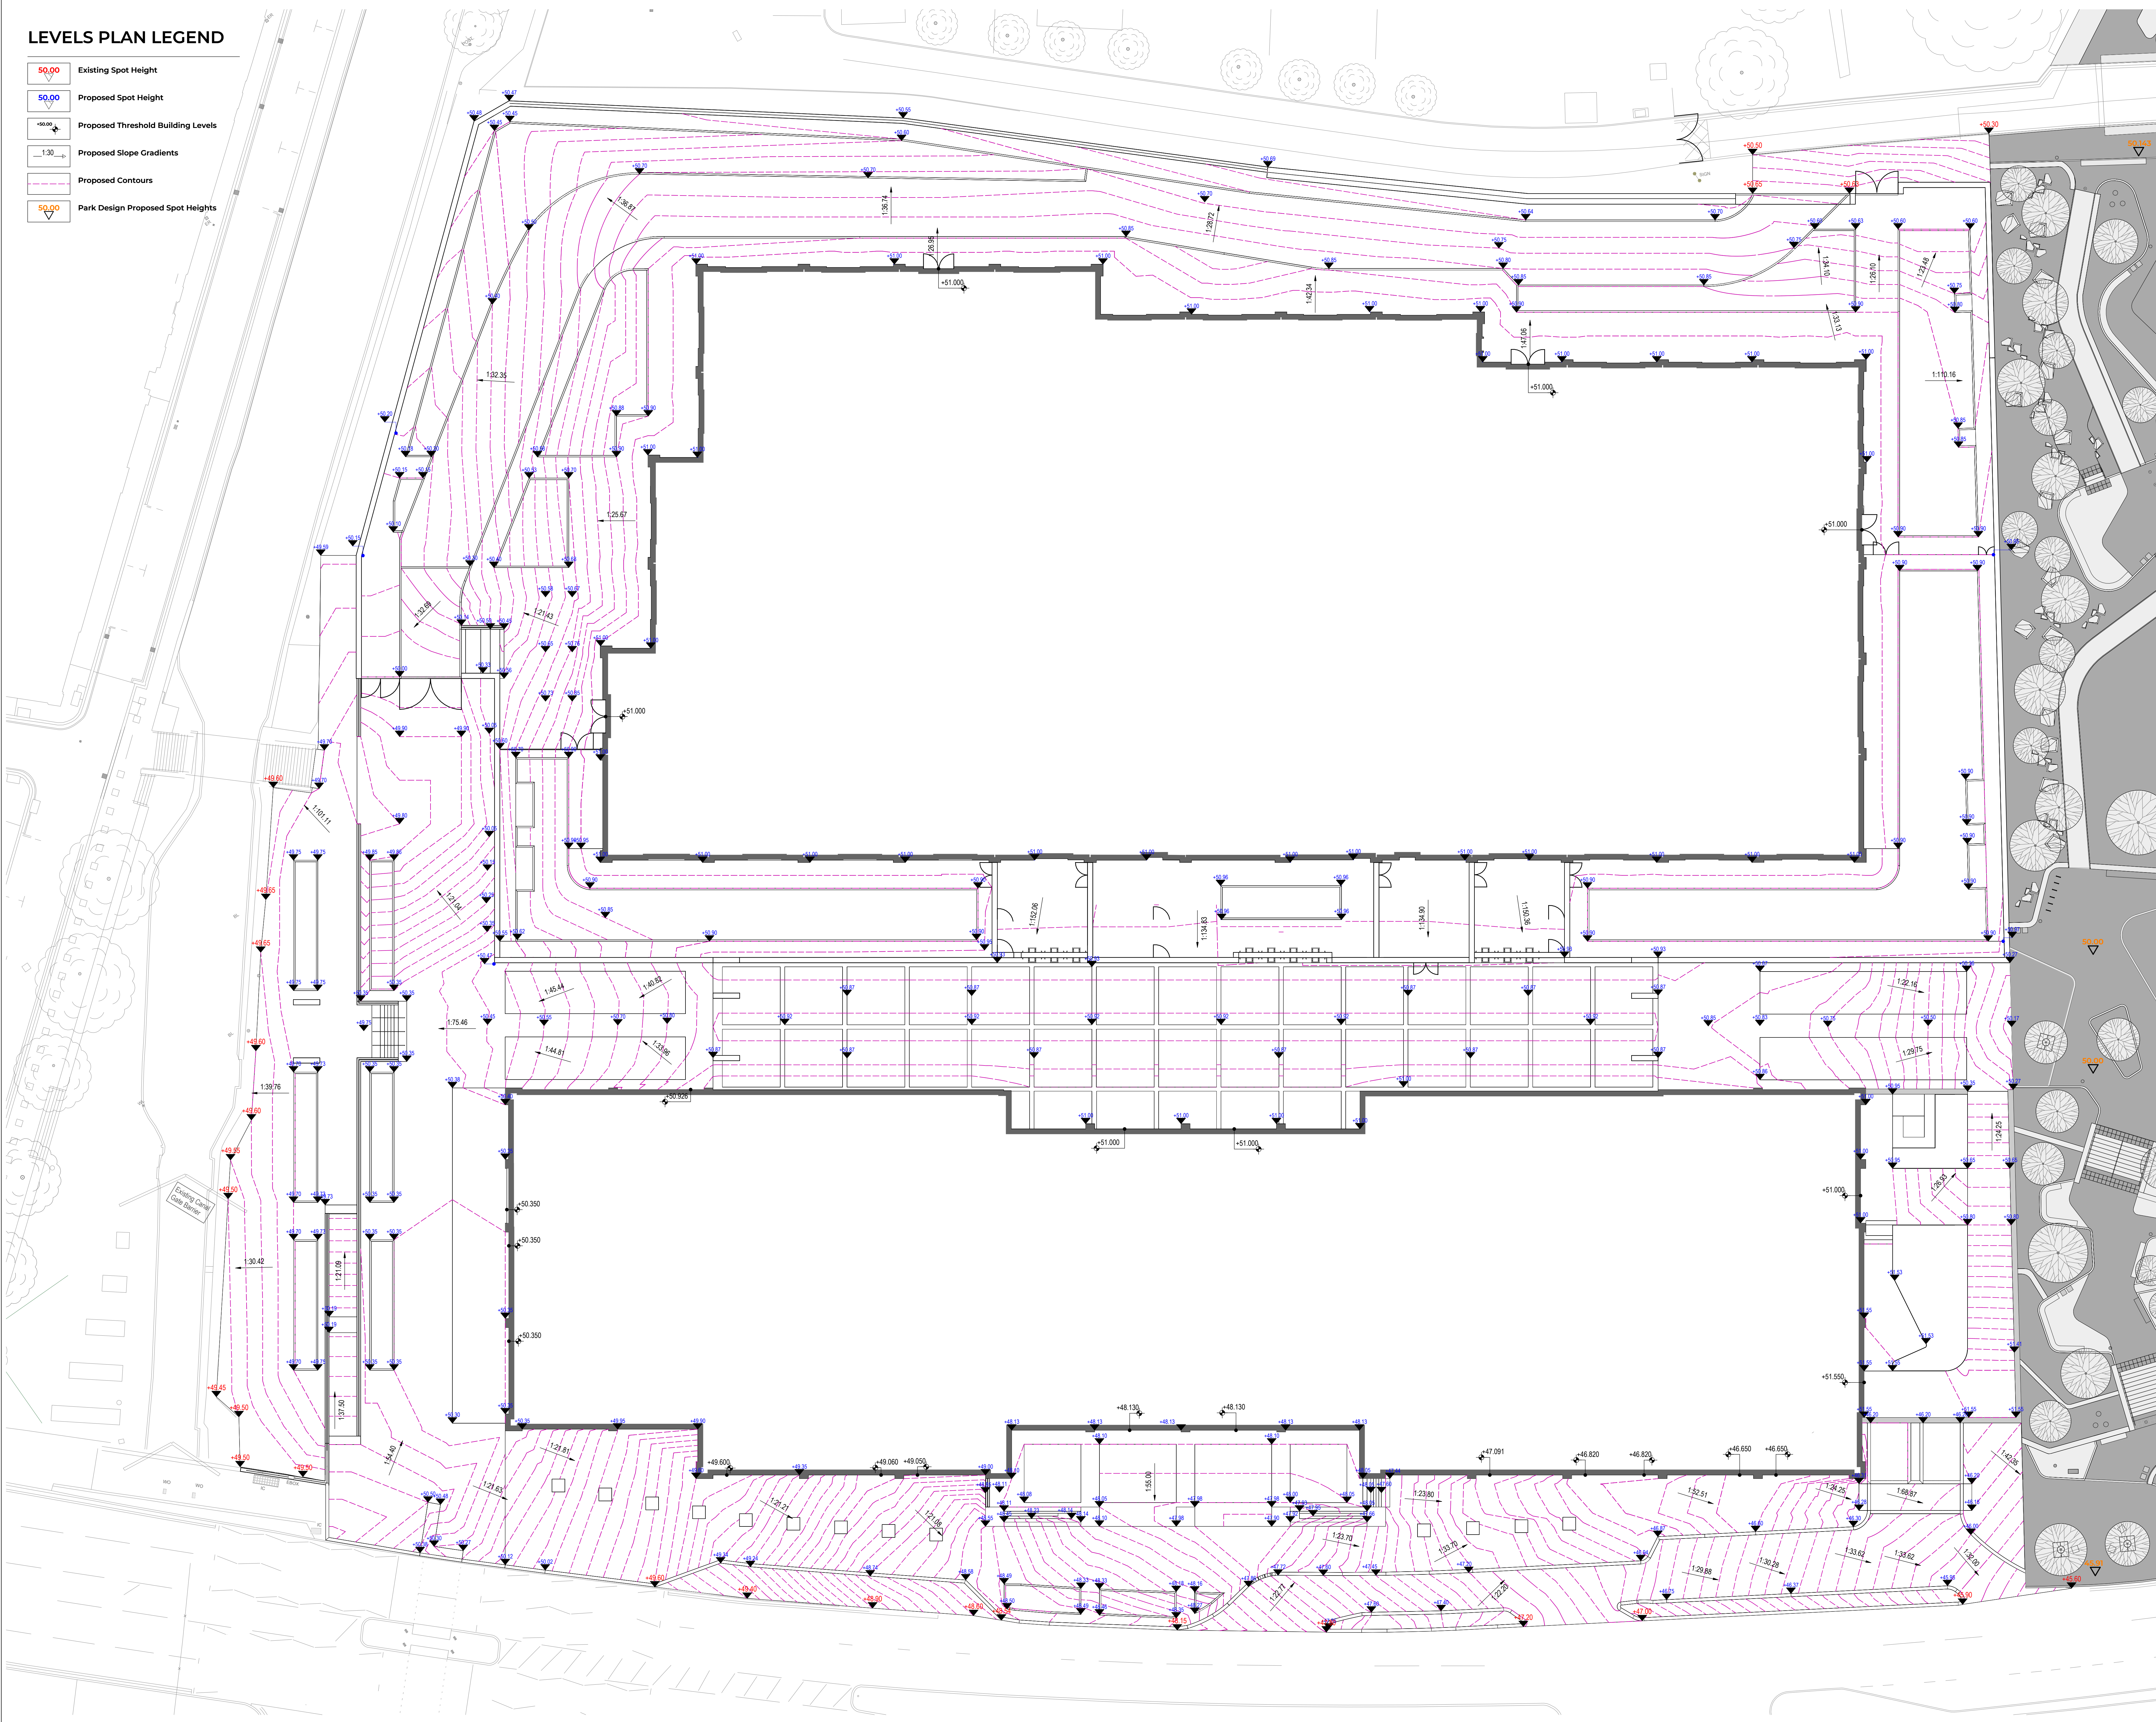


LEVELS PLAN LEGEND

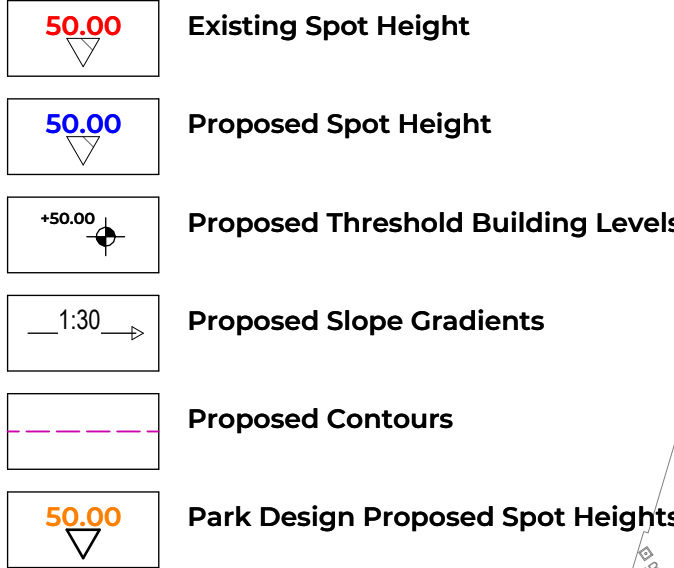

DO NOT SCALE

NOTES:

1. THIS DRAWING IS TO BE READ IN CONJUNCTION WITH ALL ARCHITECTS, ENGINEERS AND SPECIALIST DRAWINGS
2. THIS DRAWING HAS BEEN CO-ORDINATED USING EXISTING UTILITY DATA SUPPLIED AS PART OF THE PREVIOUS PLANNING SUBMISSION.
3. EXISTING TOPOGRAPHICAL SURVEY DATA IS BASED ON MGS46696-UT TOPOGRAPHICAL SURVEY OBTAINED AS PART OF THE PREVIOUS PLANNING SUBMISSION.
4. FOR ALL PROPOSED BUILDING INFORMATION REFER TO ARCHITECTS DRAWINGS/REPORTS.
5. LANDSCAPE DRAWING TO BE READ IN CONJUNCTION WITH ALL OTHER LANDSCAPE DRAWINGS AND REPORTS ISSUED AS PART OF THE PLANNING UPDATES.

REV	DATE	BY	DESCRIPTION	CHK	APP
-----	------	----	-------------	-----	-----

S2 - SUITABLE FOR INFORMATION

PRELIMINARY

PRINCIPAL CONSULTANT:
wsp
4th Floor, 6 Devonshire Square, London EC2M 4YE
Tel: +44 20 7337 1700 Fax: +44 20 7337 1701
<https://www.wsp.com>

ARCHITECT:
tp bennett
Royal Mills, Unit 2B, 17 Bechtel Street,
Manchester, M4 5BA
Tel: 0161 964 770
<https://tpbennett.com>

OTHER CONSULTANT:
ARUP
6th Floor, Three PricewaterhouseCoopers Place,
Manchester, M1 3BN
Tel: 0161 964 770
<https://www.arup.com>

CLIENT:
Government Property Agency

PLANNING
MDC

TITLE:
LEVELS PLAN

SCALE @ A2: 1:200	CHECKED: WP	APPROVED: JMS	CLASSIFICATION ID: PM_40_40_01
DESIGNED: UK0029936.7171	DATE: JY	26.01.26	REVISION: RIBA Stage 2

MDCX-WSP-LA-ZZ-DR-L-040202

P02

© WSP UK Ltd