


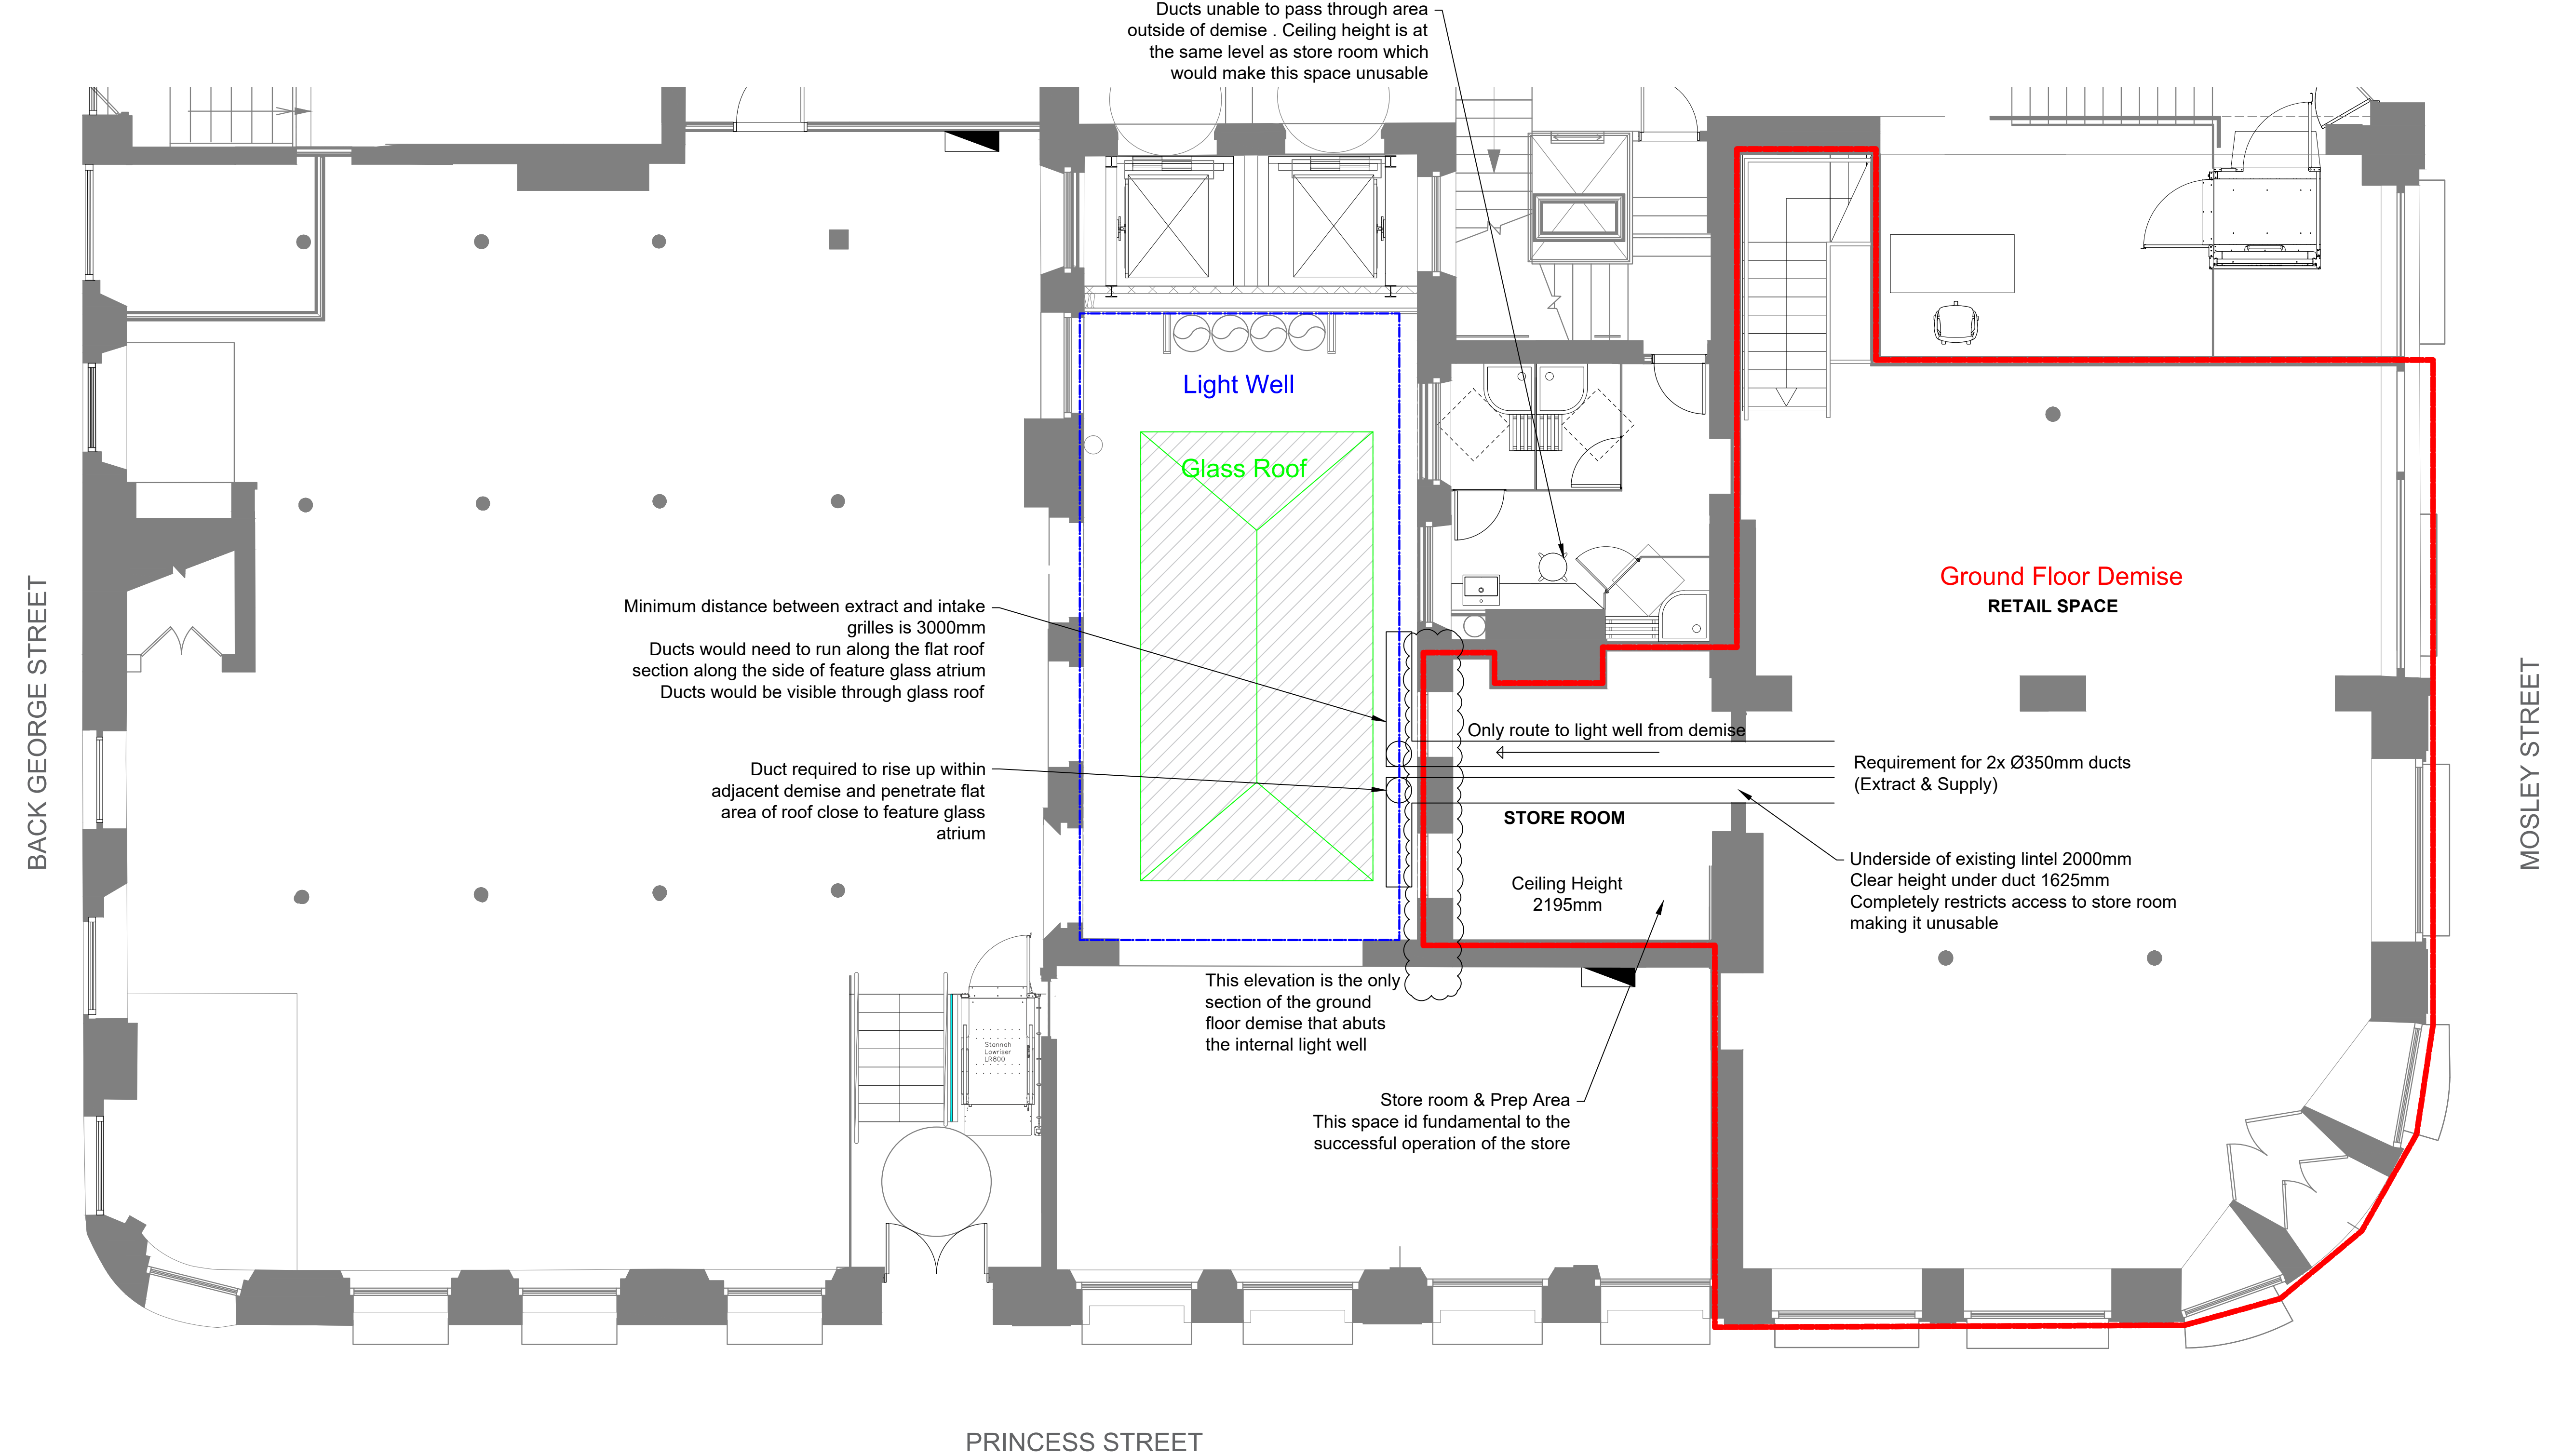

01 Ground Floor

Scale: 1:50@A1

REVISION	DATE	DETAILS
PROJECT		
77 Mosley Street Manchester		
JOE THE JUICE		
FLOOR		
Ground Floor		
DRAWING TITLE		
Demise Plan		
SCALE 1:50	PAPER SIZE A1	
DRAWING NUMBER 7042-70	REVISION A	
DRAWN BY SE	DATE 13.02.26	
STATUS L1		
add@designtime.com www.designtime.uk.com		2-Work, 7 Cutter Mill Treyard North WF1 5FY