



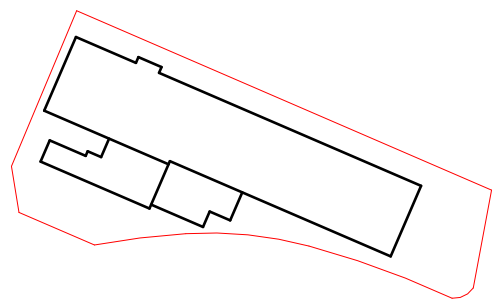

Colour Fill Legend - GA

- FOH
- BOH
- Plant
- Double
- Double 1.2
- Family 2
- Family 2.2
- Family 2.2A
- Triple 2.1
- Triple 2.2
- Twin 3
- UA 4
- UA 4.1
- ID5+ 5
- ID5+ 5A
- ID5+ UA 6

No.	Package
01	Area Plans
02	Site / Location Plans
03	GA Plans
04	GA Sections
05	GA Elevations
13	Ground Floor Slabs
20	Upper Floor Slabs
21	External Walls
22	Internal Walls
24	Stairs / Cores
27	Roofs
31	External Openings
32	Internal Openings
34	Architectural Metalwork
35	Ceilings
42	Internal Wall Finishes
43	Floor Finishes
45	Ceiling Finishes
46	Rooms
68	Fire Protection
71	Signage
74	Sanitary
75	Access & Maintenance
SK	Sketch Drawings

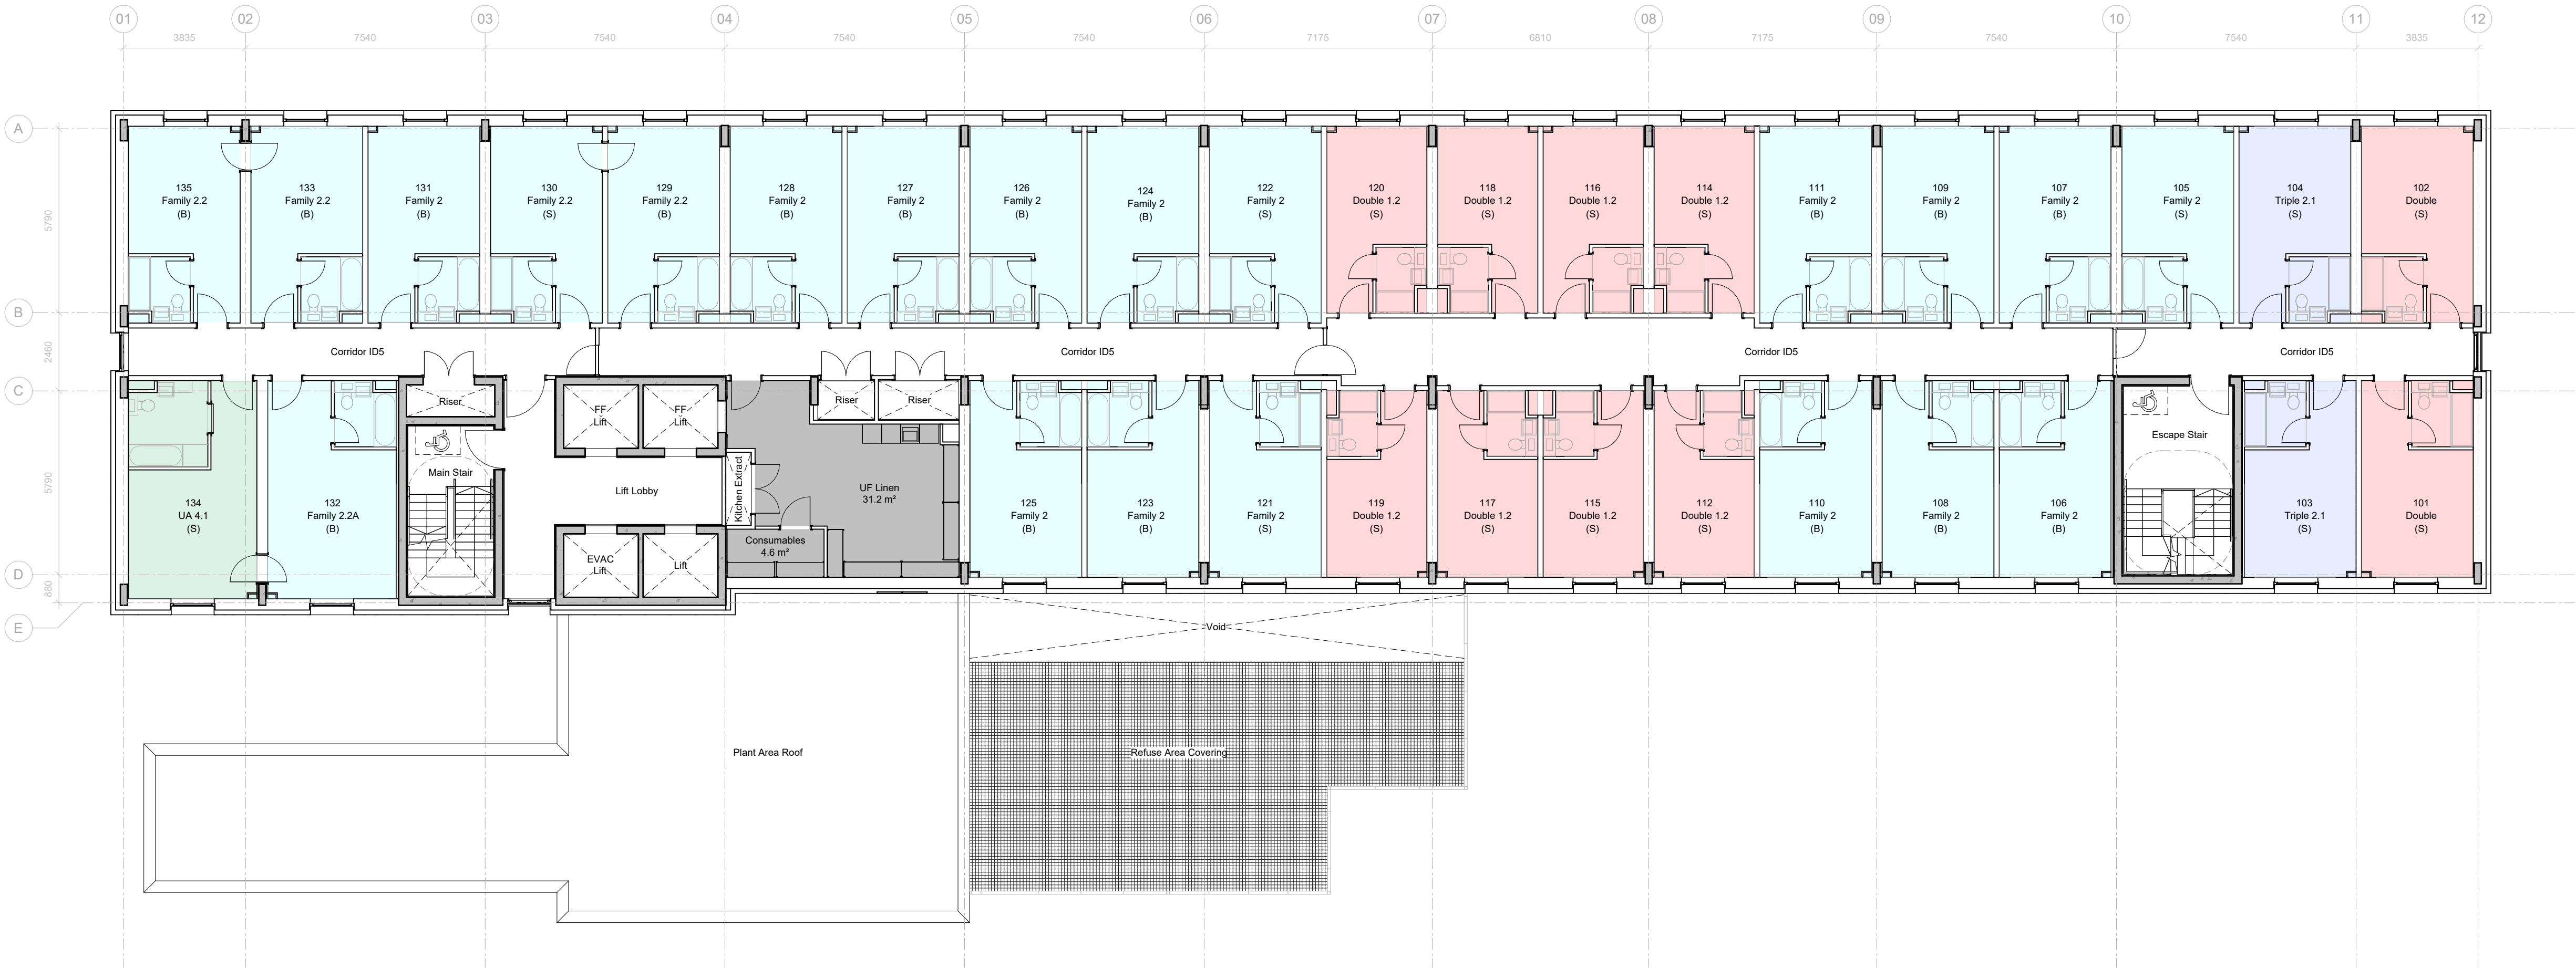

P02	14/01/25	Switch and substation amendment
P01	19/12/25	Stage 4 first issue

5plus

Manchester: 0161 228 0211
Fourth Floor, The Hive, 47 Lever Street,
Manchester, M1 1FN

London: 0207 253 7644
The Leather Market, Weston Street,
London, SE1 3ER

5plusarchitects.com

PROJECT:
Airport City

TITLE:
General Arrangement Plan - Level 01

SCALE:
1 : 125 @ A1

DRAWN: JM
CHECKED: JB

STATUS:
S2 - For Information

DRAWING NO:
H5PI-5PA-03-01-DR-A-2201

REV:
P02