


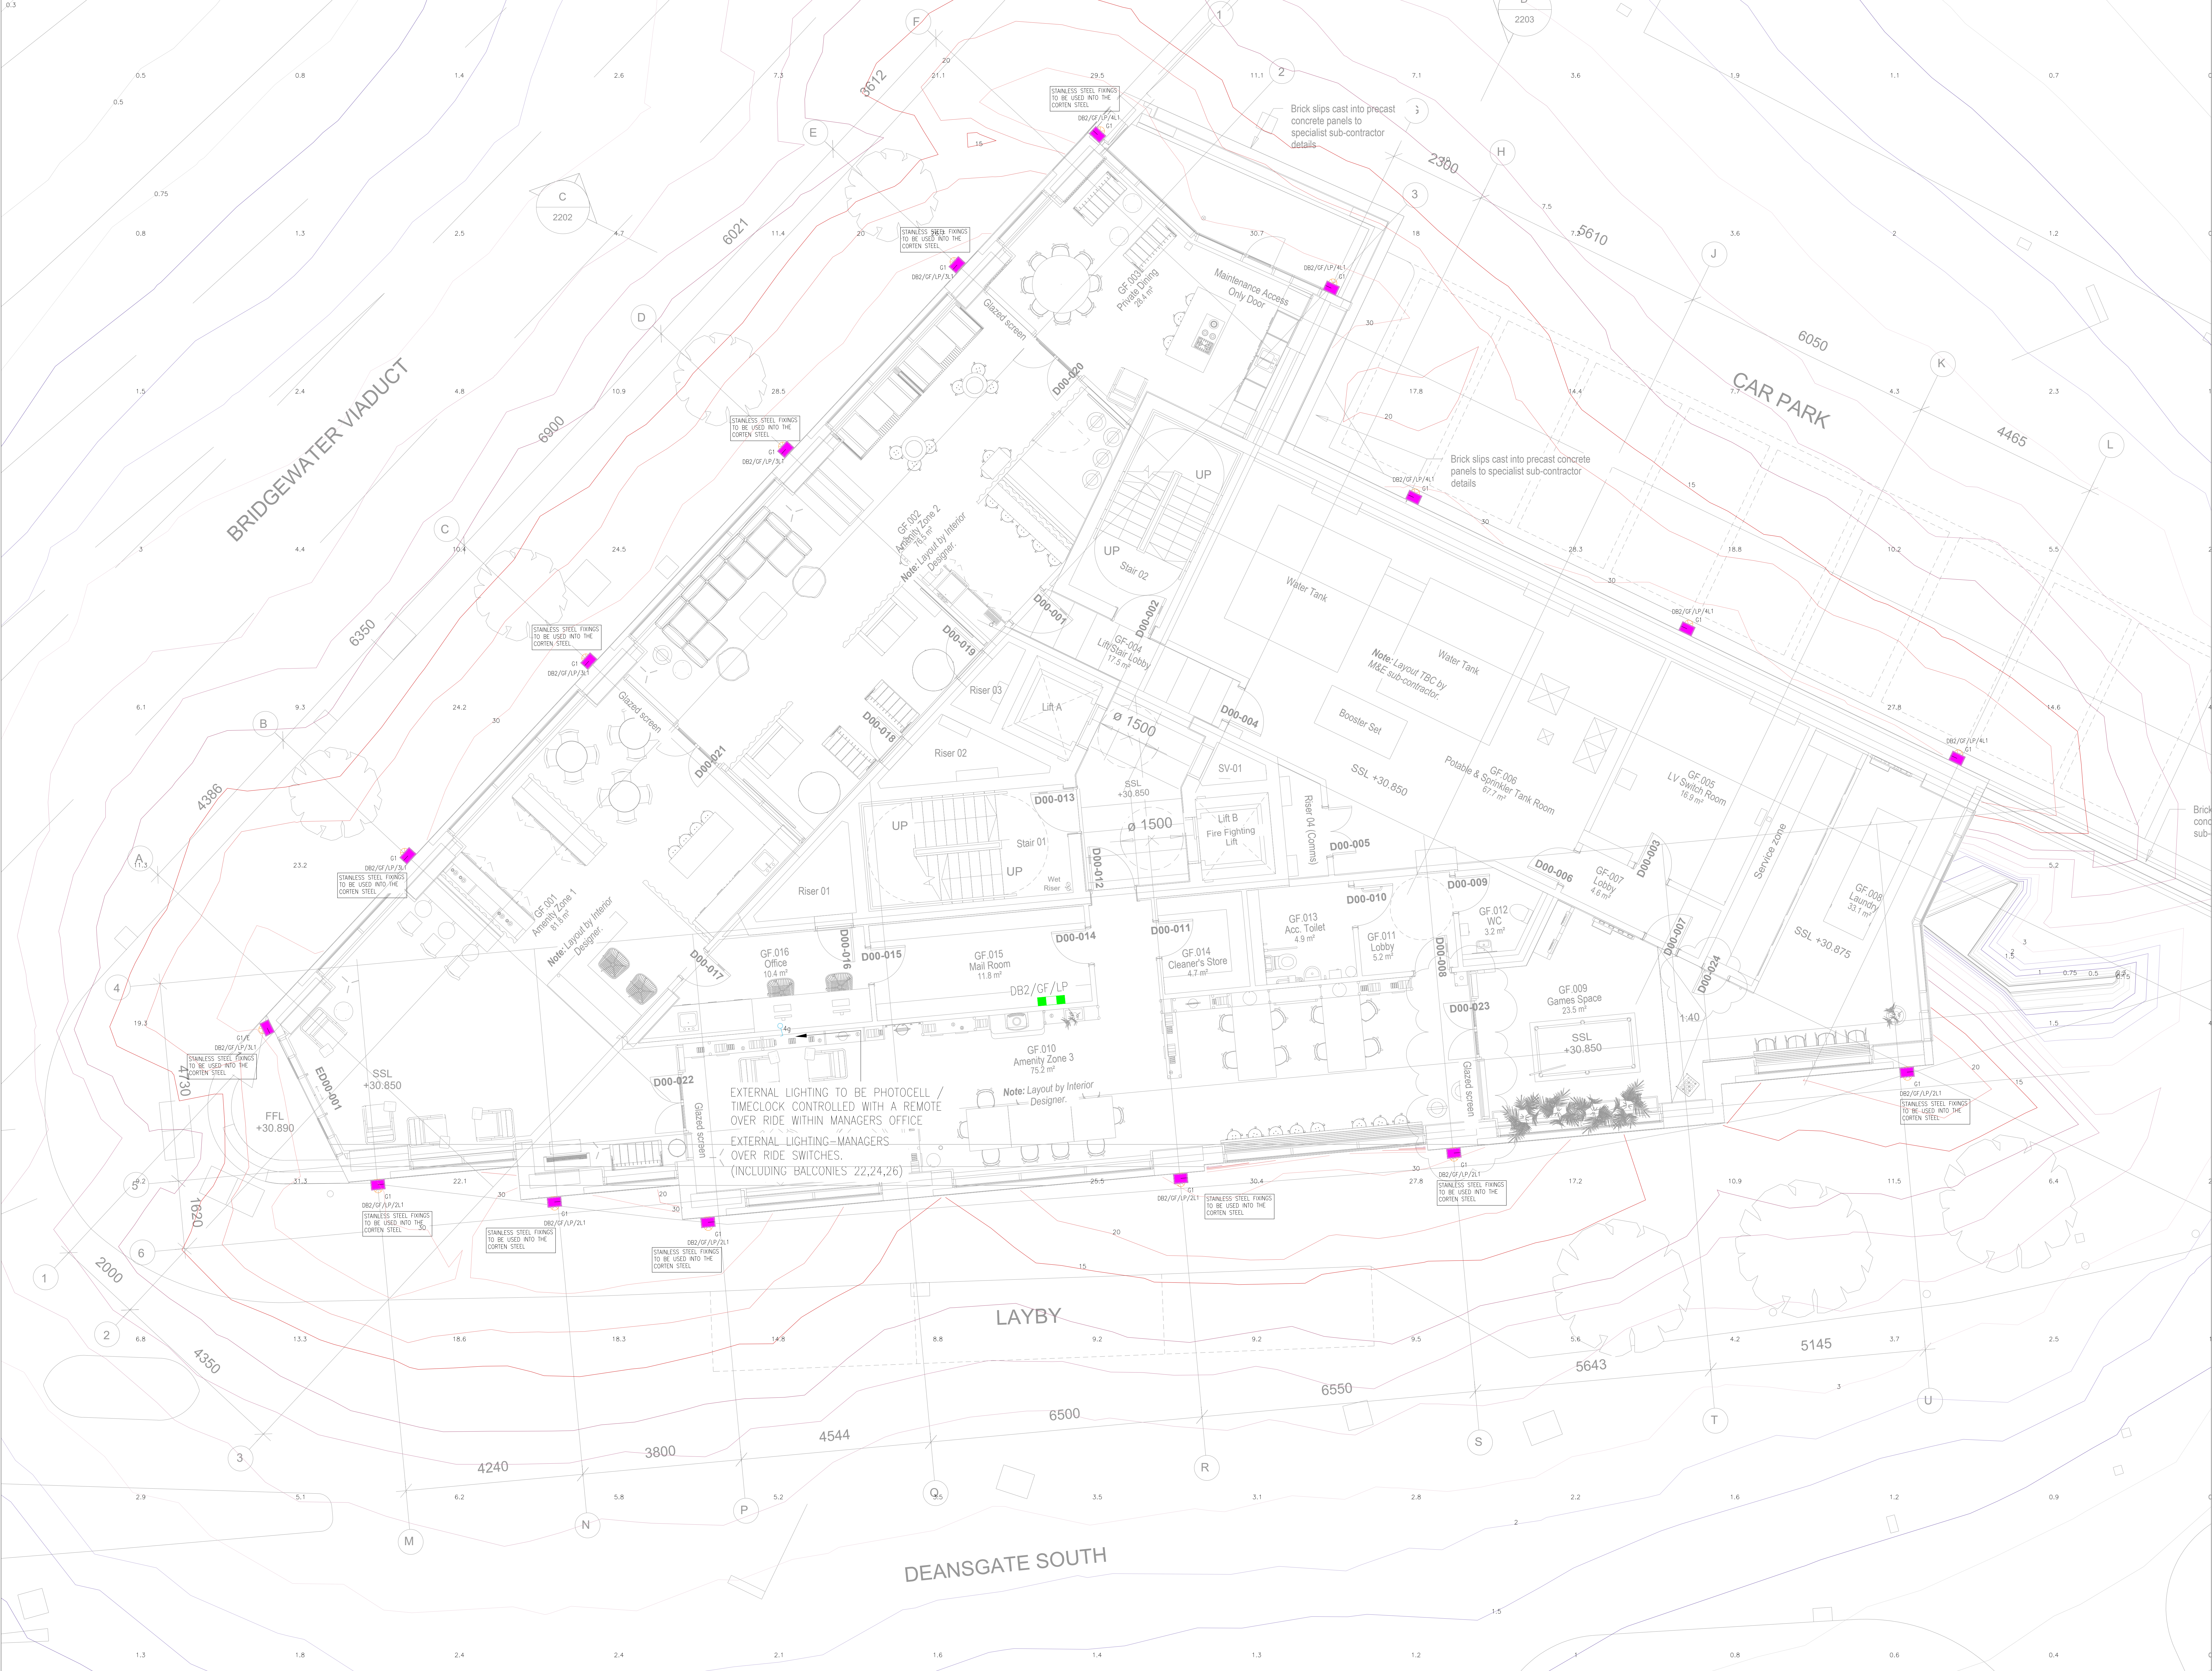

PROTECTED BY UK COPYRIGHT LAW
DO NOT SCALE OFF THIS DRAWING

DESIGNERS RISK ASSESSMENT
Under section 11, 18 - Construction (Design and Management)
Regulations 2015

SAFETY, HEALTH & ENVIRONMENTAL INFORMATION
There are no significant, unusual or location specific risks which are not obvious to a competent contractor or likely to be difficult to manage

LIGHTING & SWITCHING LEGEND

SYMBOL	REFERENCE
	ONE POLE SWITCH ('X' DENOTES NO. OF GANGS)
	TWO POLE SWITCH ('X' DENOTES NO. OF GANGS)
	CENTRAL RETRACTION SWITCH
	EMERGENCY LIGHTING TEST KEY SWITCH
	TWO POLE ONE WAY SWITCH
	ABSENCE DETECTOR
	PRESENCE DETECTOR
	MICROWAVE DETECTOR
	30W ANSEIL PACE UGR TPO BACKLIT PANEL ('X' DENOTES EMERGENCY)
	40W ANSEIL PACE UGR TPO BACKLIT PANEL ('X' DENOTES EMERGENCY)
	BED LIGHT
	DESK LIGHT
	12W 800mm ANSEIL TORNAADO EVO LINEAR LUMINAIRE ('X' DENOTES EMERGENCY)
	15W 800mm ANSEIL TORNAADO EVO LINEAR LUMINAIRE ('X' DENOTES EMERGENCY)
	18W 800mm ANSEIL TORNAADO EVO LINEAR LUMINAIRE ('X' DENOTES EMERGENCY)
	24W 1200mm ANSEIL TORNAADO EVO LINEAR LUMINAIRE ('X' DENOTES EMERGENCY)
	30W 1200mm ANSEIL TORNAADO EVO LINEAR LUMINAIRE ('X' DENOTES EMERGENCY)
	RECESSED DOWNLIGHT ANSEIL EDGE GUTO FIRE RATED
	RECESSED DOWNLIGHT IP65 (INCLUDED WITHIN POD SUPPLY)
	12W ANSEIL FRESKA ('X' DENOTES EMERGENCY)
	18W ANSEIL FRESKA ('X' DENOTES EMERGENCY)
	22W ANSEIL MECCURAL ('X' DENOTES EMERGENCY)
	22W ANSEIL MECCURAL WITH INBUILT MICROWAVE ('X' DENOTES EMERGENCY)
	22W ANSEIL MECCURAL WITH INBUILT MICROWAVE WALL MOUNTED ('X' DENOTES EMERGENCY)
	18W ANSEIL WOLF EXTERNAL WALL LIGHT ('X' DENOTES EMERGENCY)
	14W ANSEIL COMFORT EVO SURFACE MOUNTED DOWNLIGHT ('X' DENOTES EMERGENCY)
	20W ANSEIL COMFORT SURFACE MOUNTED DOWNLIGHT ('X' DENOTES EMERGENCY)
	50W RICSONA ESTRELLA SUSPENDED LINEAR LUMINAIRE ('X' DENOTES EMERGENCY)
	ANSEIL MERLIN EMERGENCY LUMINAIRE (CORRIDOR)
	ANSEIL MERLIN EMERGENCY LUMINAIRE (OPEN AREA)
	ANSEIL FALCON SURFACE MOUNTED EMERGENCY LUMINAIRE (CORRIDOR)
	ANSEIL FALCON SURFACE MOUNTED EMERGENCY LUMINAIRE (OPEN AREA)
	EMERGENCY EXIT SIGN C/W DIRECTION ARROW
	ANSEIL EAGLE S-IN-1
	EMERGENCY BLUEHEAD ANSEIL GUARDIAN

5

Manufacturing and Construction

0 1 2 3 4 5m

1:50 SCALE

C01 CONSTRUCTION ISSUE

STA REV DESCRIPTION

MH BD 30.06.25

DES CHD DATE

PURPOSE OF ISSUE

CONSTRUCTION

NOVO

Integration Ltd

7 Feast Field, Horsforth, Leeds,
West Yorkshire LS18 4DZ
t: +44(0)113 2577300 e: novocad@novovu.com

CLIENT

DOMIS

PROJECT

FUSION TOWER

TITLE

ELECTRICAL SERVICES
EXTERNAL LIGHTING LAYOUT & LEVELS
GROUND FLOOR

SCALE

1:50

ORIGINAL SIZE

A0

DATE

JULY 24

DRAWN

MNM

DESIGNED

MH

CHECKED

BD

REVISION

PROJECT / ORIGINATOR / ZONE / LEVEL / TYPE / ROLE / CLASS / NUMBER

P2152-NOV-XX-00-DR-E-6302

REVISION

C01

EXTERNAL LIGHTING LAYOUT & LEVELS