


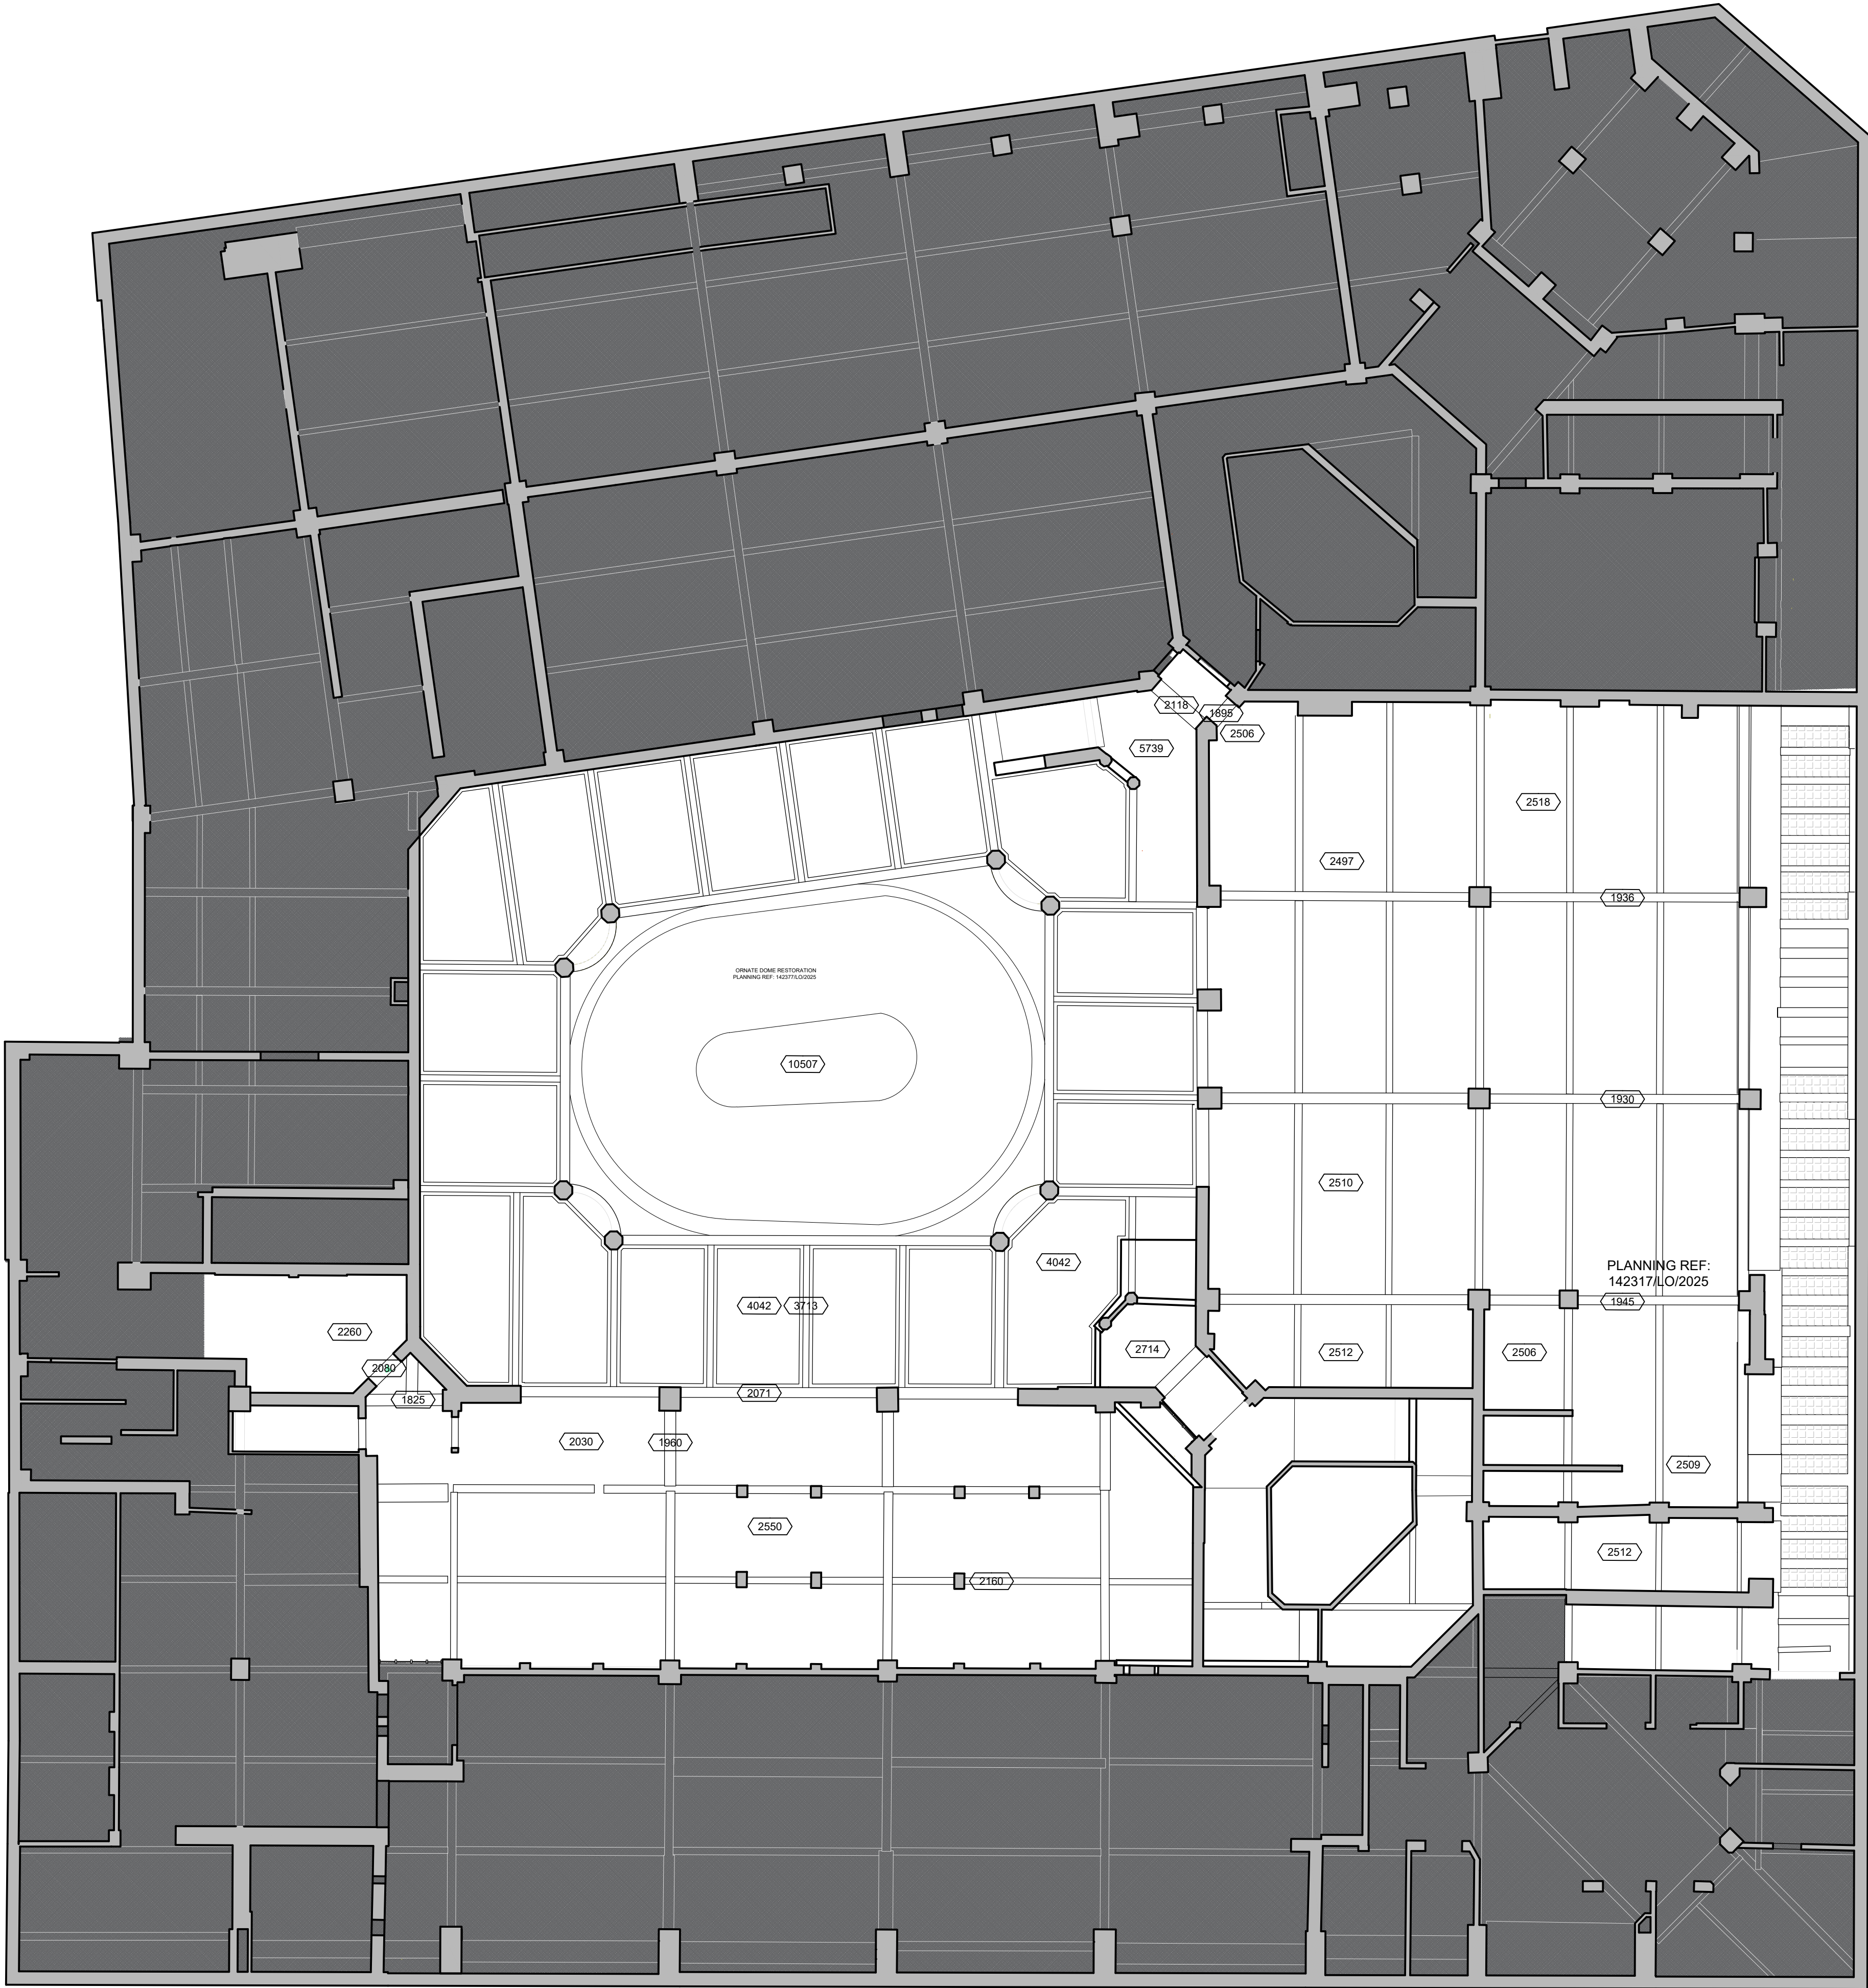

Do not scale from this drawing. All dimensions to be checked on site prior to manufacture and construction. This drawing is the property of Harrison Ince Holdings Limited and should not be reproduced without permission.
All discrepancies to be brought to the attention of the architect immediately.
This drawing is to be read in conjunction with the specification / bill of quantities and related drawings.

REVISIONS


-	PLANNING ISSUE	25.03.25	GW
A	PRE APP ISSUE	31.03.25	GW
B	PLANNING ISSUE	29.04.25	GW
C	PLANNING REFS. NOTED ON PLAN	04.08.25	GW
D	REVISED FOLLOWING PLANNING CONDITION	03.12.25	GW

KEY

- LANDLORD'S DEMISE (OUTSIDE SCOPE)
- LANDLORD'S DEMISE (PINS SERVICES WITHIN SCOPE)
- SHARED ZONE TO BE MAINTAINED (OUTSIDE SCOPE)

FOR COMMENT

ALL DIMENSIONS TO BE CHECKED
ON SITE BEFORE CONSTRUCTION

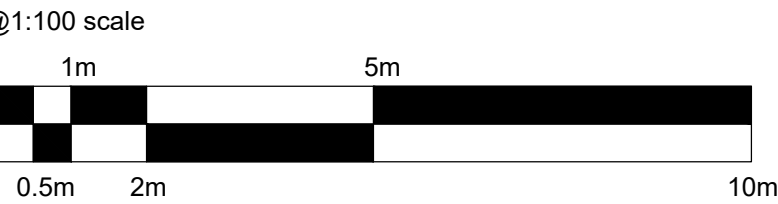

HARRISON INCE
ARCHITECTS INTERIOR DESIGNERS

PINS SOCIAL CLUB

SUNLIGHT HOUSE
LITTLE QUAY ST, MANCHESTER M3 3HP

EXISTING REFLECTED CIELING PLAN
MEZZANINE

DATE NOVEMBER 2025 SCALE 1:100 @ A1

JOB NO. 01 DWG. NO. AS011 D

DRAWN CAD/GW CHECKED

SECOND FLOOR
EASTGATE
2 CASTLE STREET
MANCHESTER
M3 4LZ
TEL: 0161 236 3650
EMAIL: admin@harrison-ince.co.uk

EXISTING RCP MEZZANINE
1:100