


PLAN LAYOUT

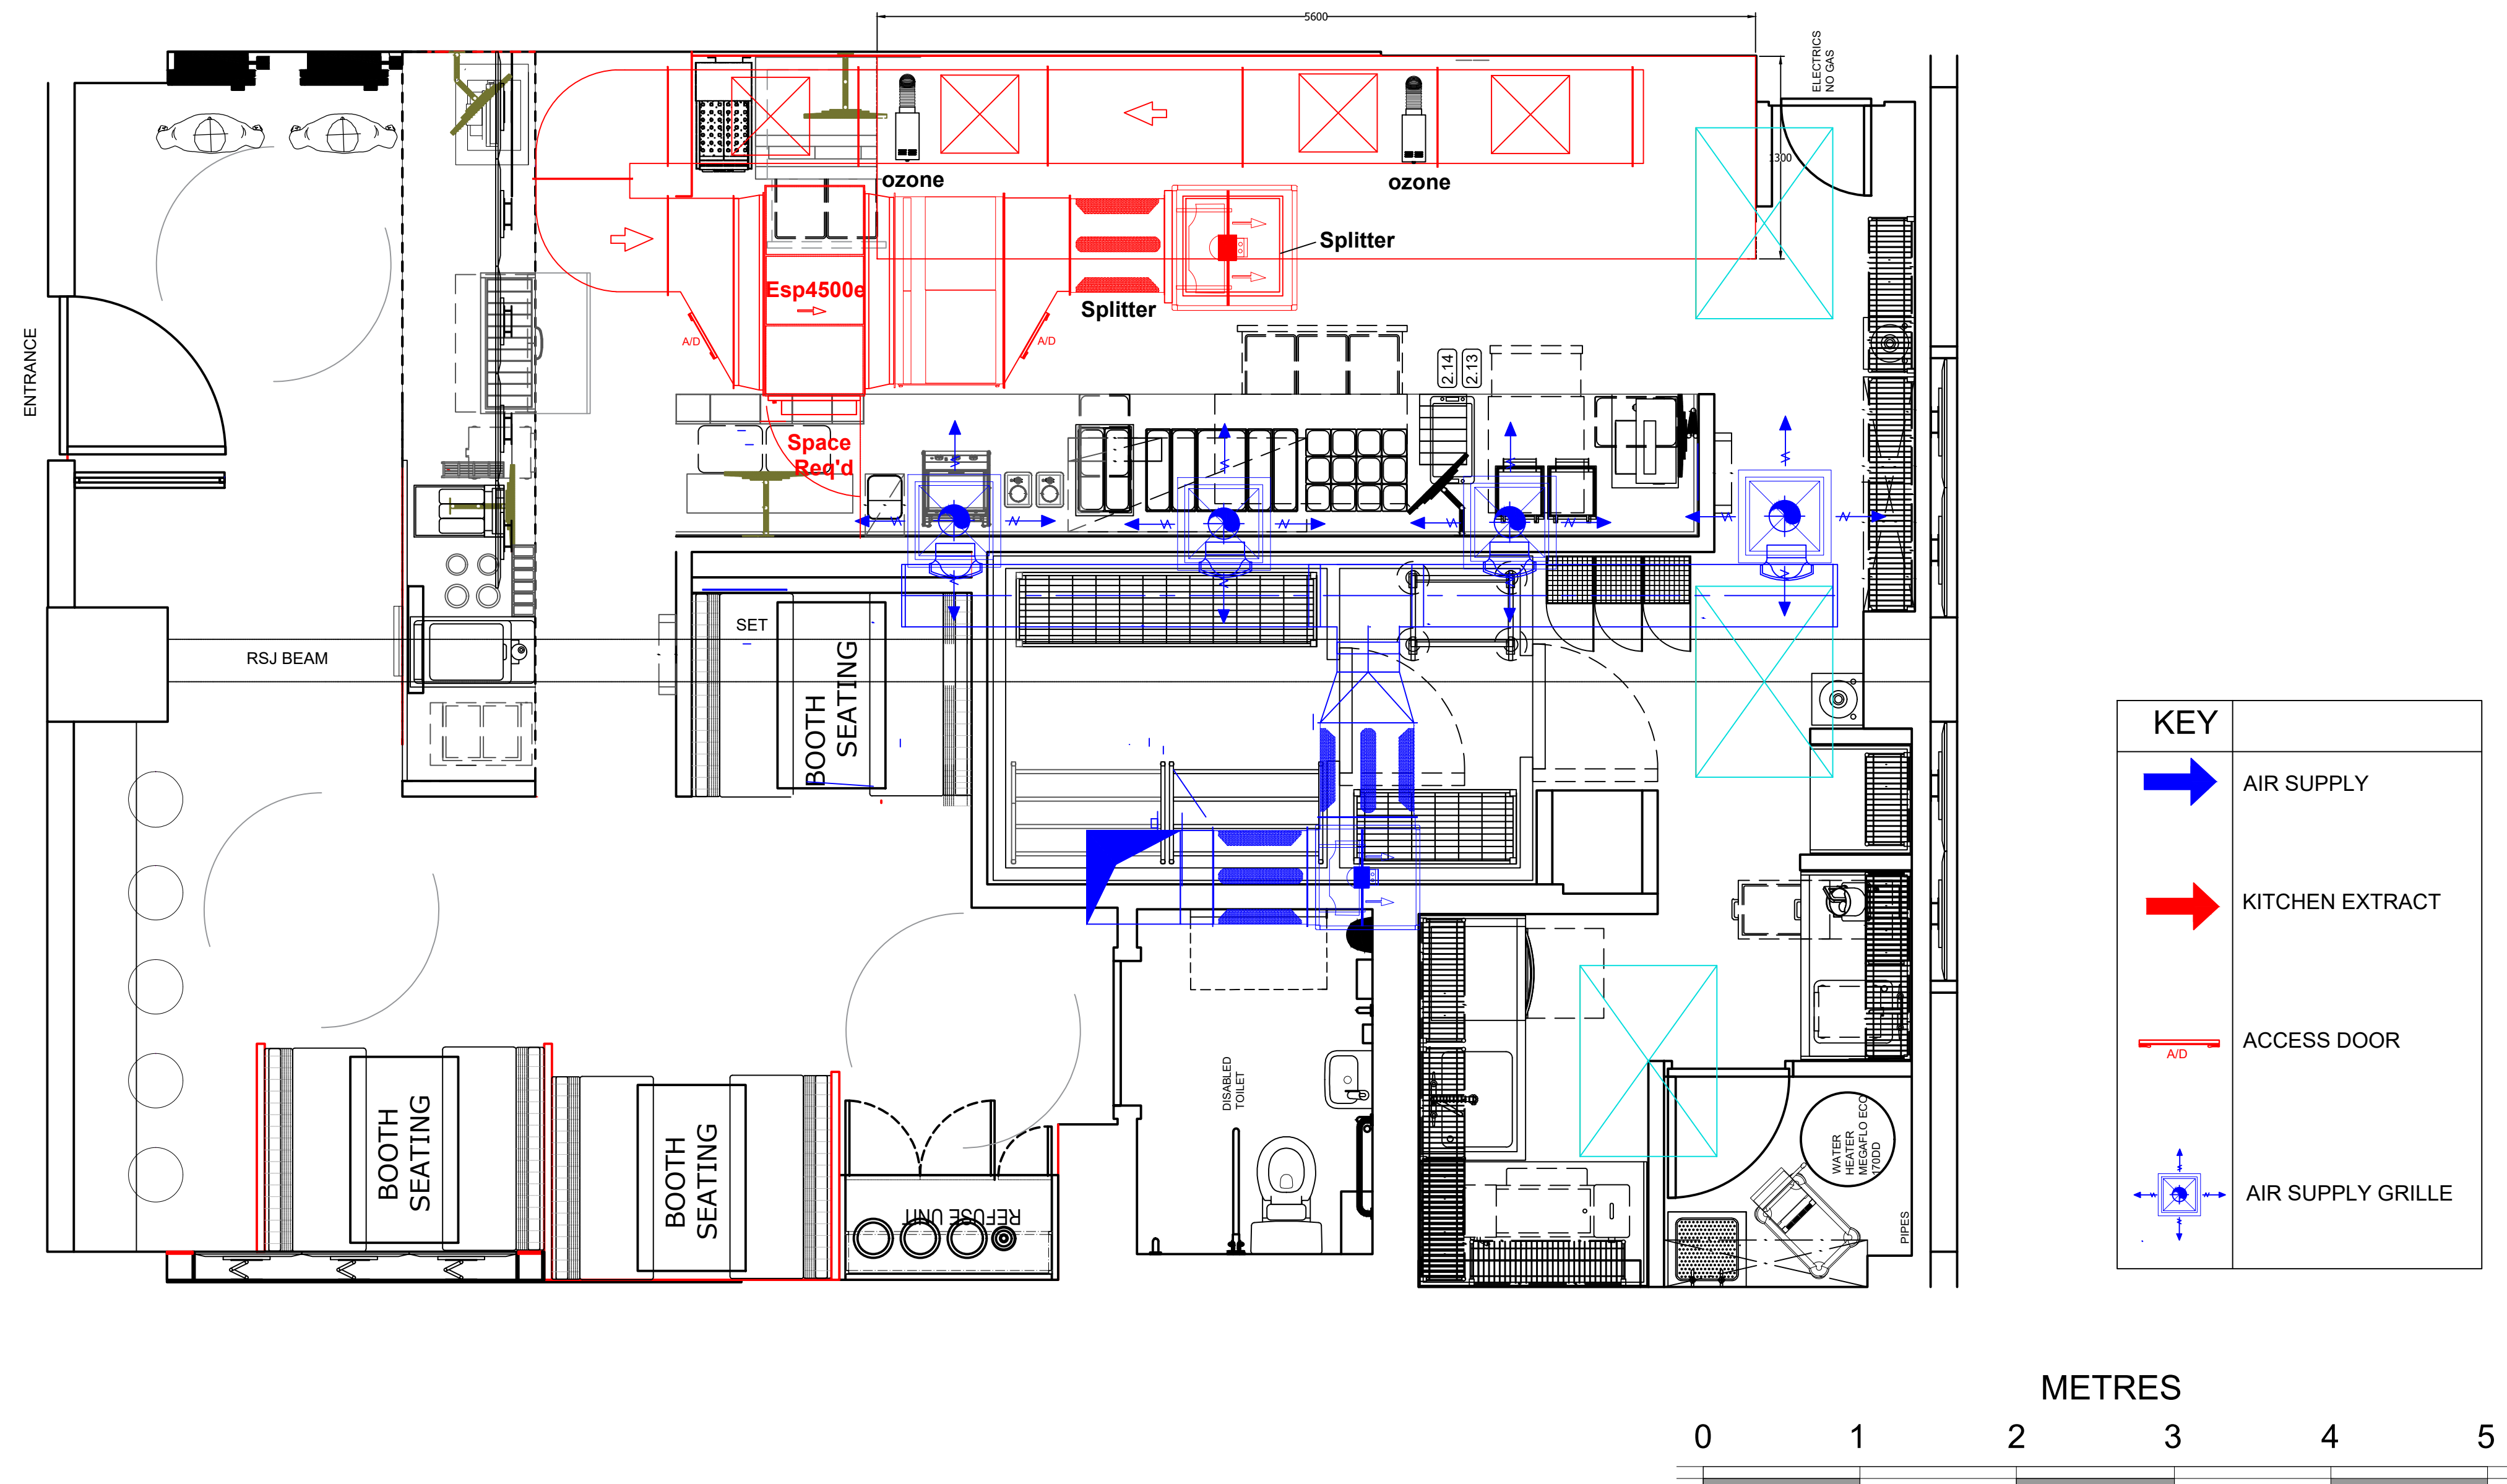

GDK FORT SHOPPING PARK MANCHESTER

GA PLAN VIEW OF EXTRACTION WITH OZONE FILTERS AND AIR SUPPLY SYSTEM

.\Image Files\logoonitsown.png

Unit C1 OYO Business Park
Castle Vale
Birmingham
B35 6AN

01675 430 490
info@thespringfieldgroup.net
www.thespringfieldgroup.net

CLIENT
CLIENT DIRECT

SITE ADDRESS
FORT SHOPPING
CHEETHAM HILL RD
MANCHESTER
M18 8EP

PROJECT TITLE
GDK MANCHESTER FORT

PROJECT ID	SG25 010
------------	----------

PAGE NUMBER	DRAWING ID
1 OF 1	M100

DRAWN BY RG	CHECKED BY ----	REVISION 0
---	---	--

PAPER	SCALE
A1	1-30