



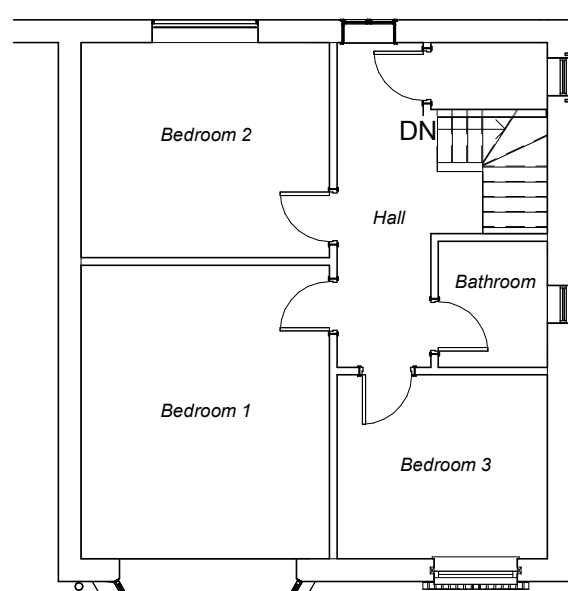


③ Existing FF GA Plan
1 : 100

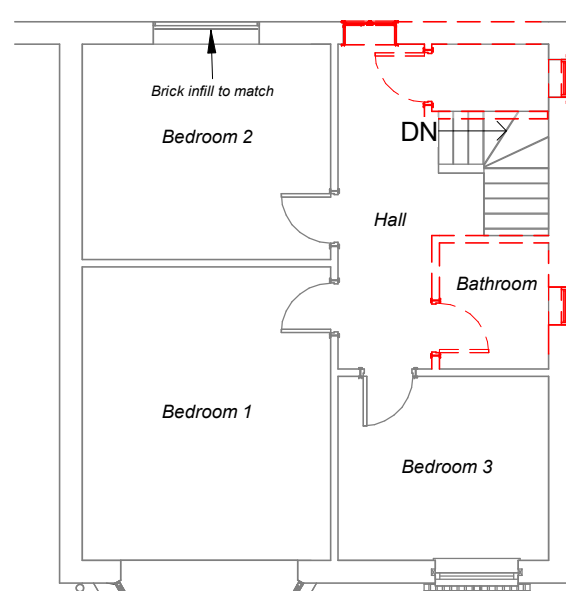


7 FF Demo Plan
1 : 100


Stainless steel retaining wall ties suitable for cavity width to BS EN 845-1:2013, built in at 750mm ctrs horizontally, 450mm vertically and 225mm ctrs at reveals and corners in staggered rows
Horizontal strip polymer (hyload) damp proof course to both leafs minimum 150mm above external ground level

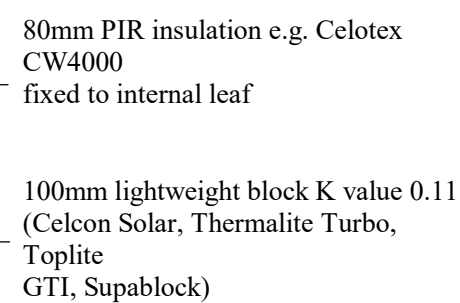


- 12.5mm lightweight plasterboard on dabs

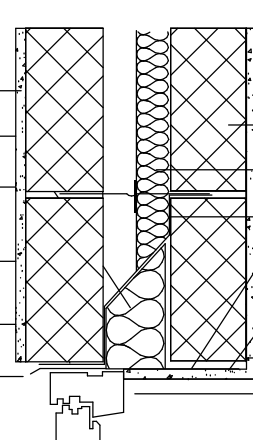

D2 Detail 2
1 : 10

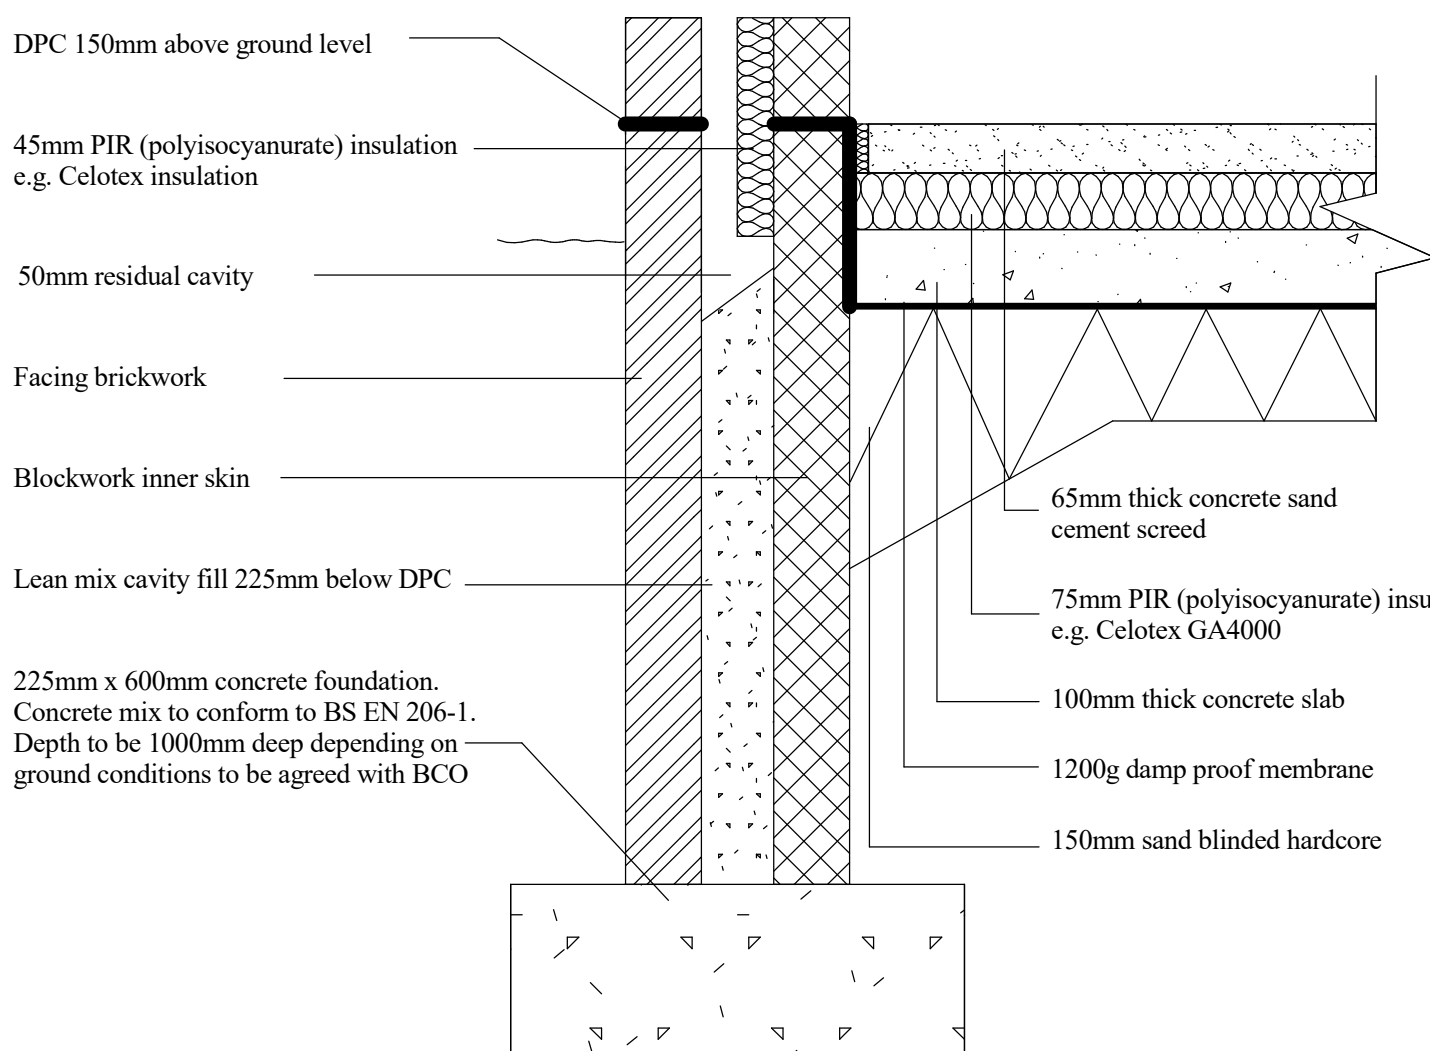


D4 Typical Strip Foundation
1 : 10

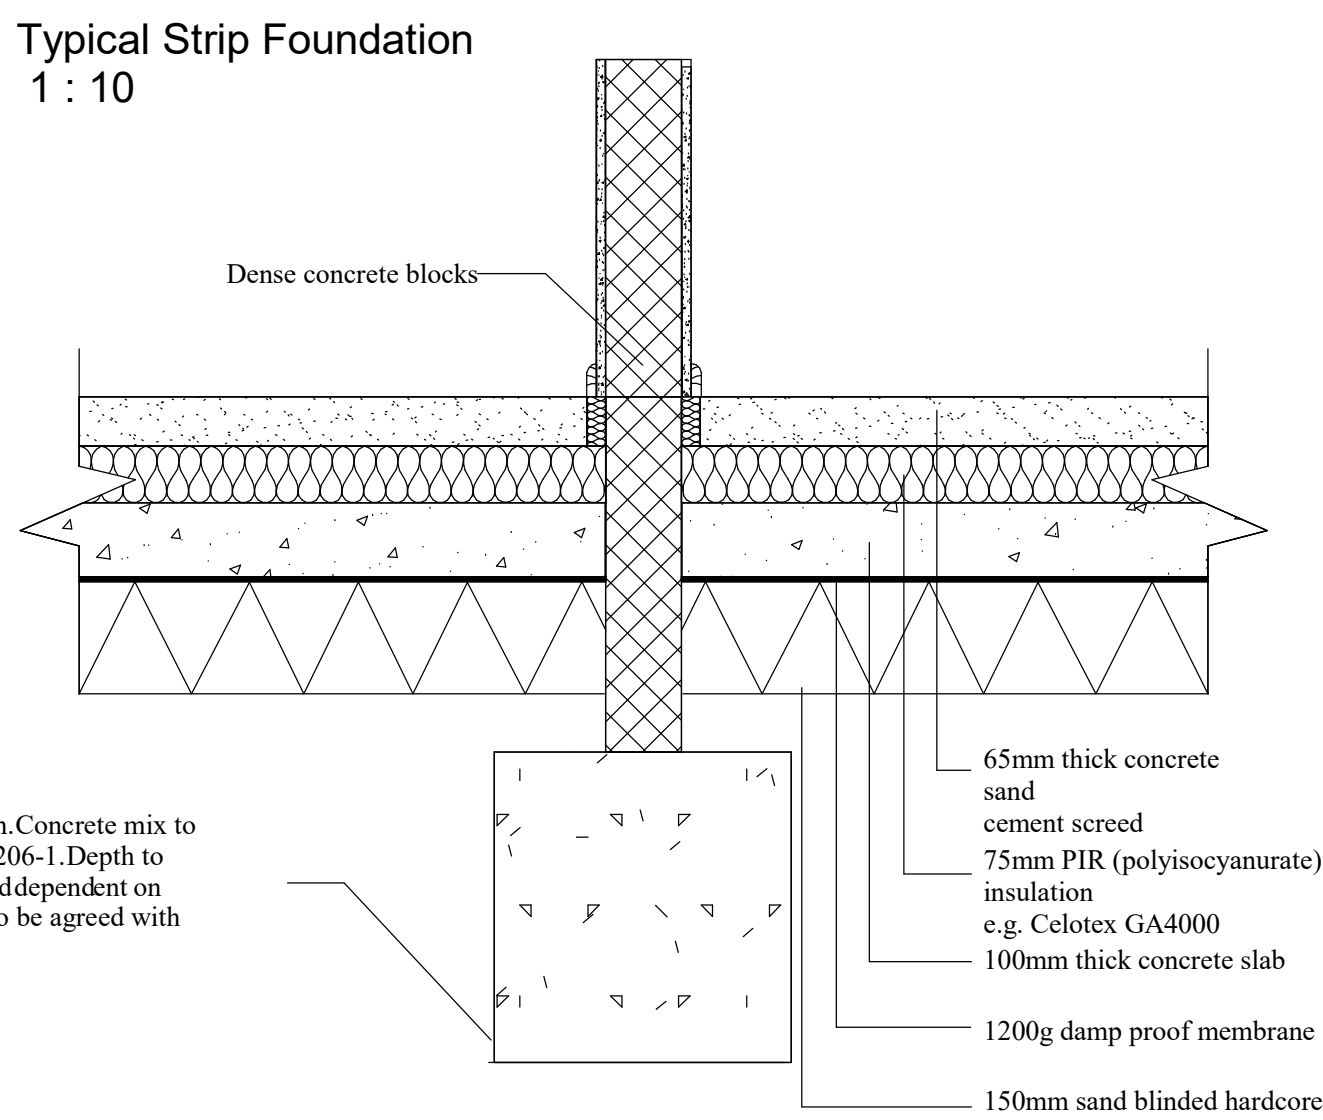


(D5) Internal Load Bearing Wall
1 : 10




D3 Detail 3
1 : 10

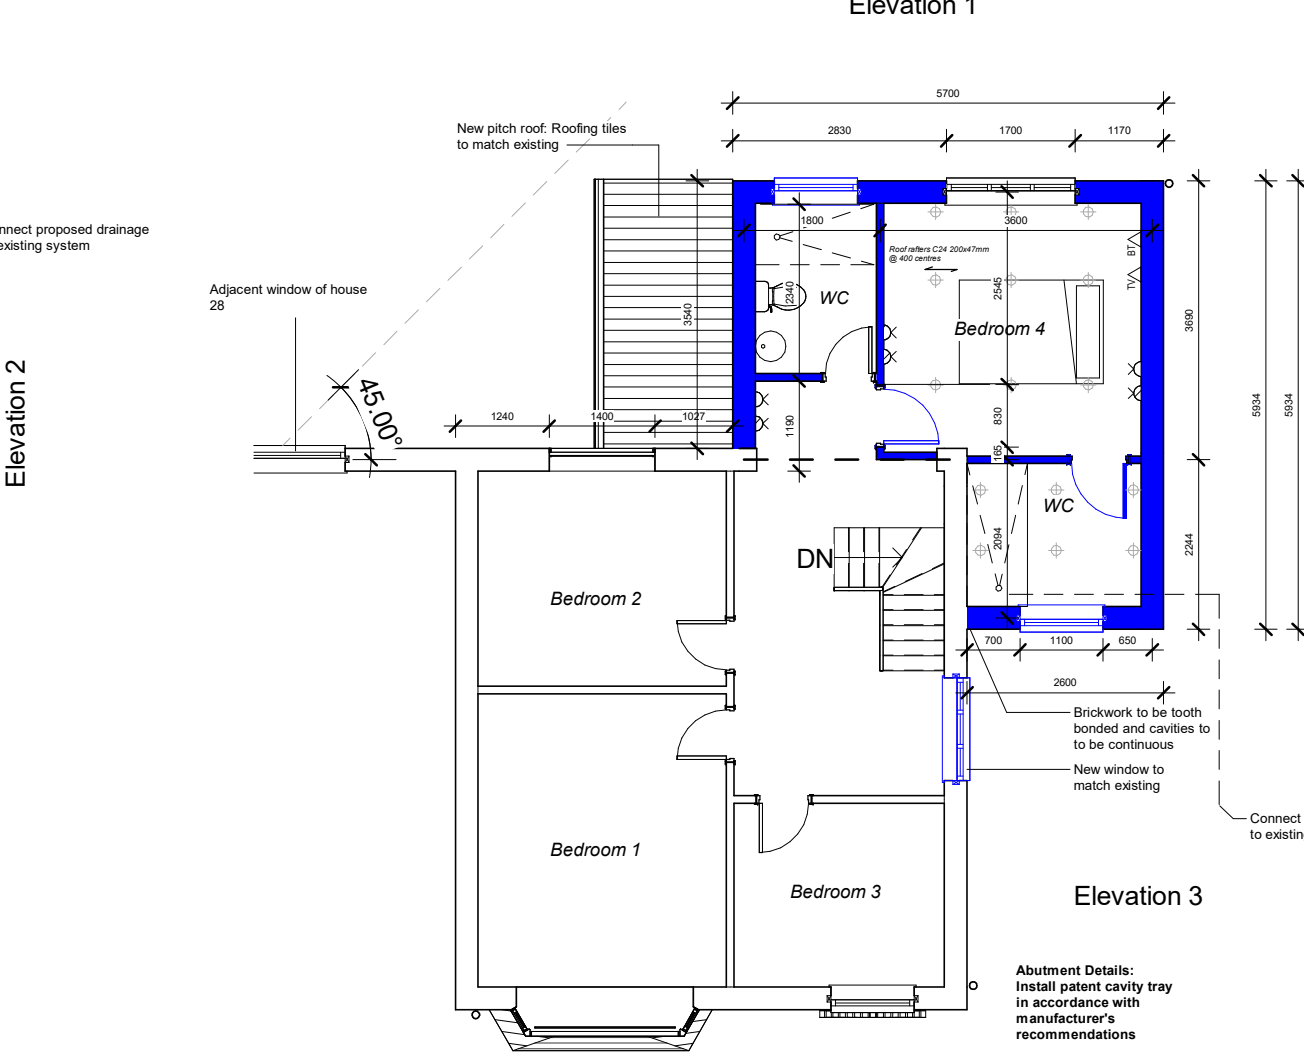


4 Proposed GF GA Plan
1 : 100

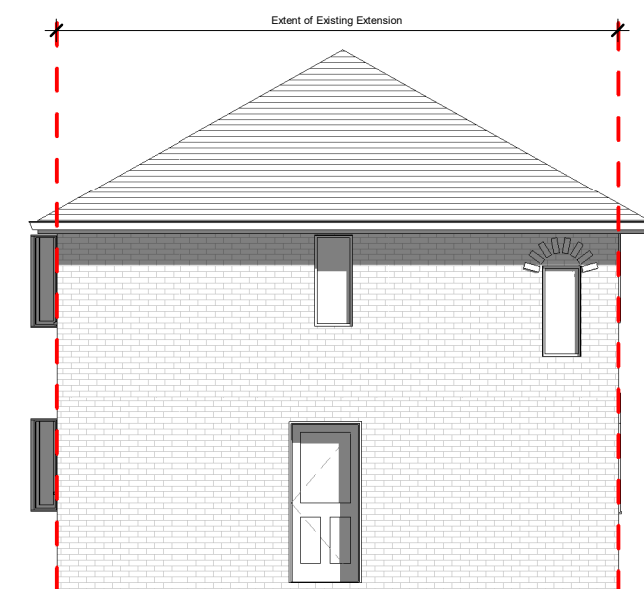


(E1) Existing Elevation 1
 1 : 100

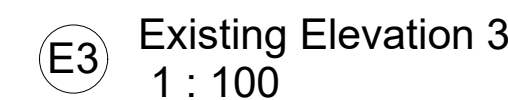


 Existing Elevation 3
 1 : 100

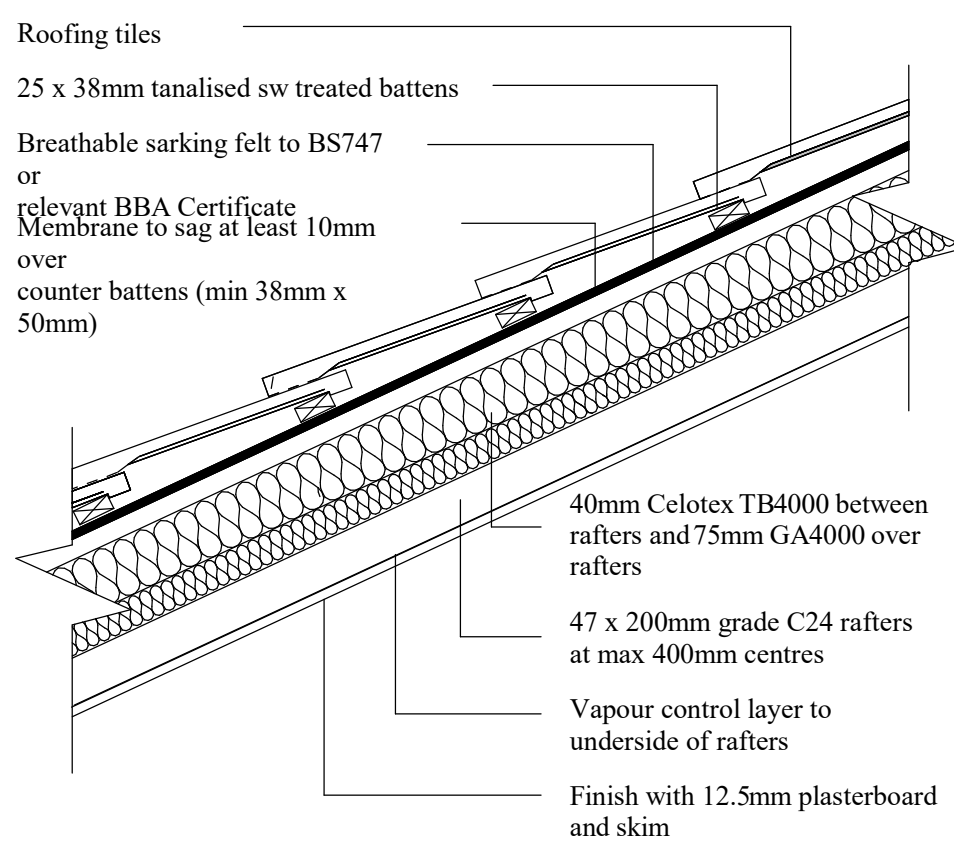


(D6) Typical Pitched Roof
1 : 10

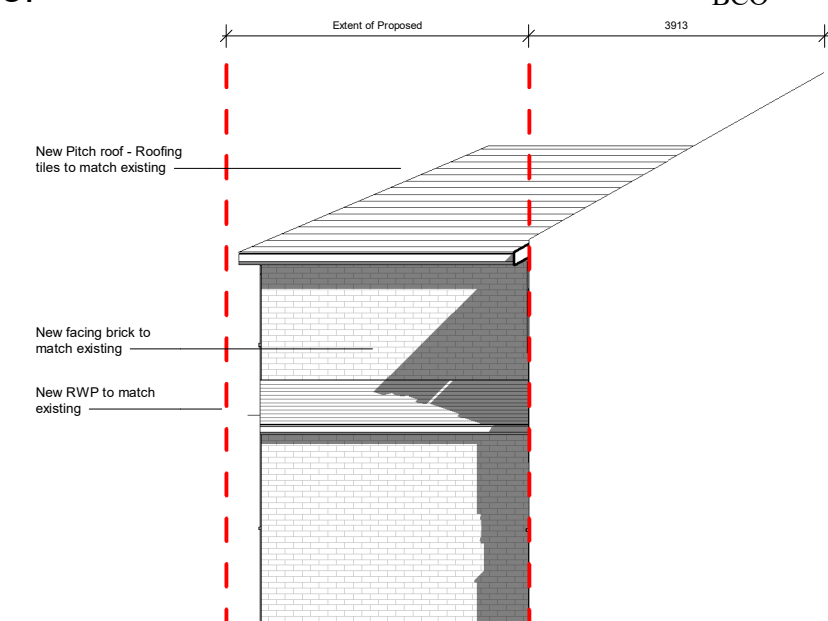


⑥ Elevation 4
1 : 100

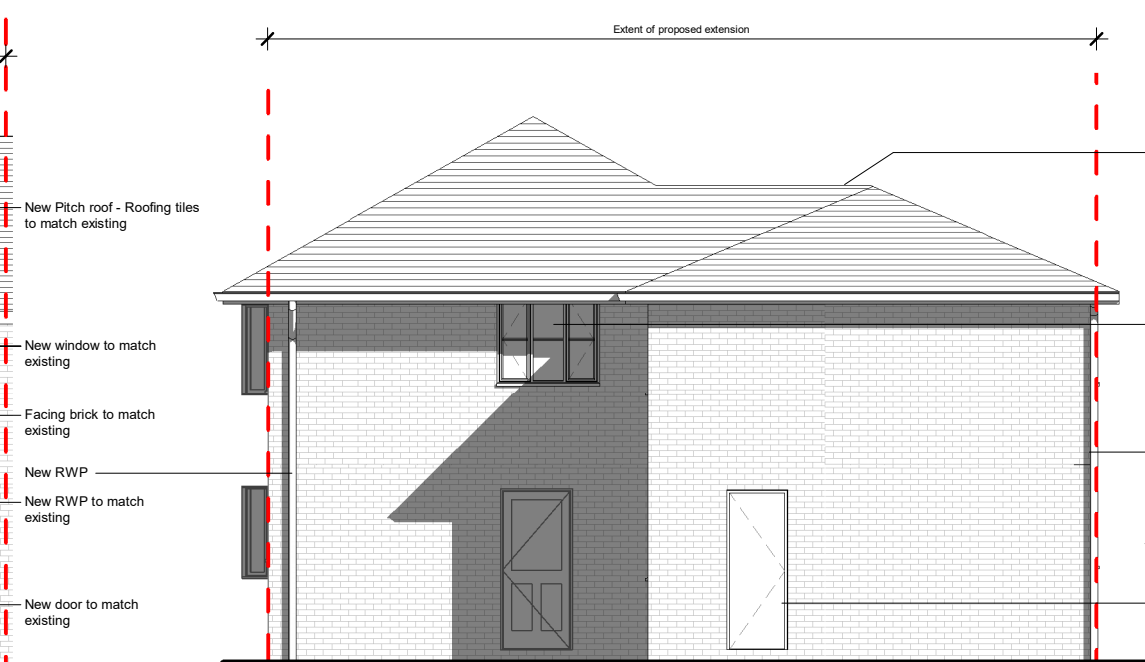

P1
 Proposed Elevation 1
 1 : 100

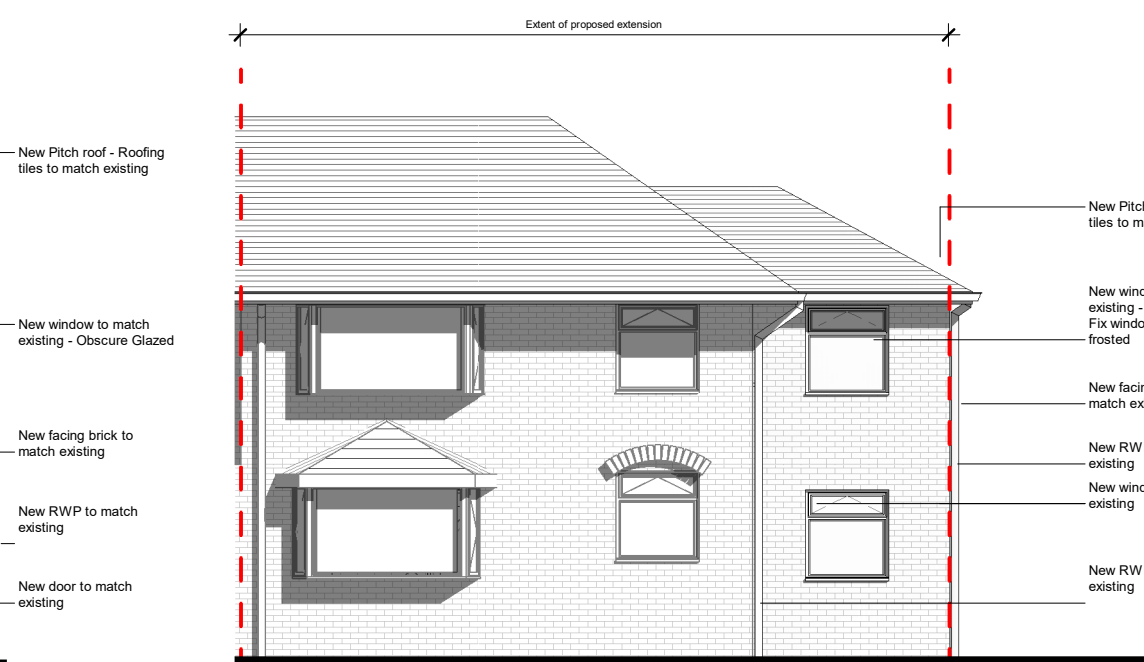


(P2) Propose Elevation Elevation 2
 1 : 100

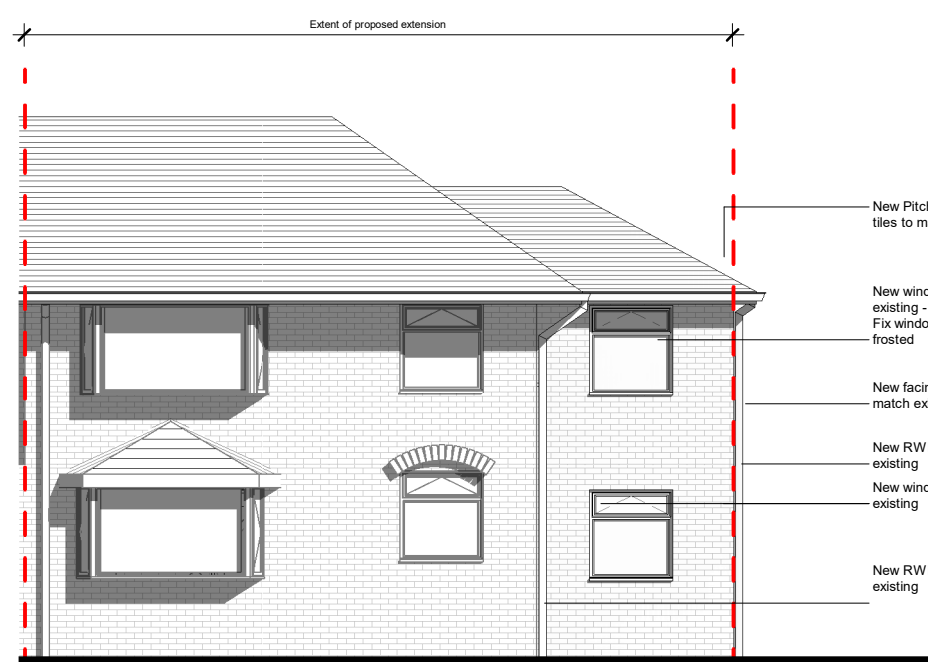

P3
 Proposed Elevation 3
 1 : 100

Existing
Proposed
Demolition

Rev	Description	Issued	Chk	Dwn
P01	First Issue	-	-	-
P02	Layout updated	-	-	-
P03	Elevation 4 added	-	-	-

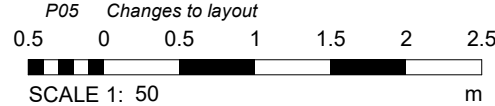

Project
Proposed Side Extension For 26
Longton Road, M9 6WD
Manchester - Mr Nathaniel
Koomson

Scale	Date 10/12/25	Drawn -	Checked -
-------	------------------	------------	--------------

Proposed Side/Rear
Extension_P05

Drawing No.		
9900/003	9003	1

