
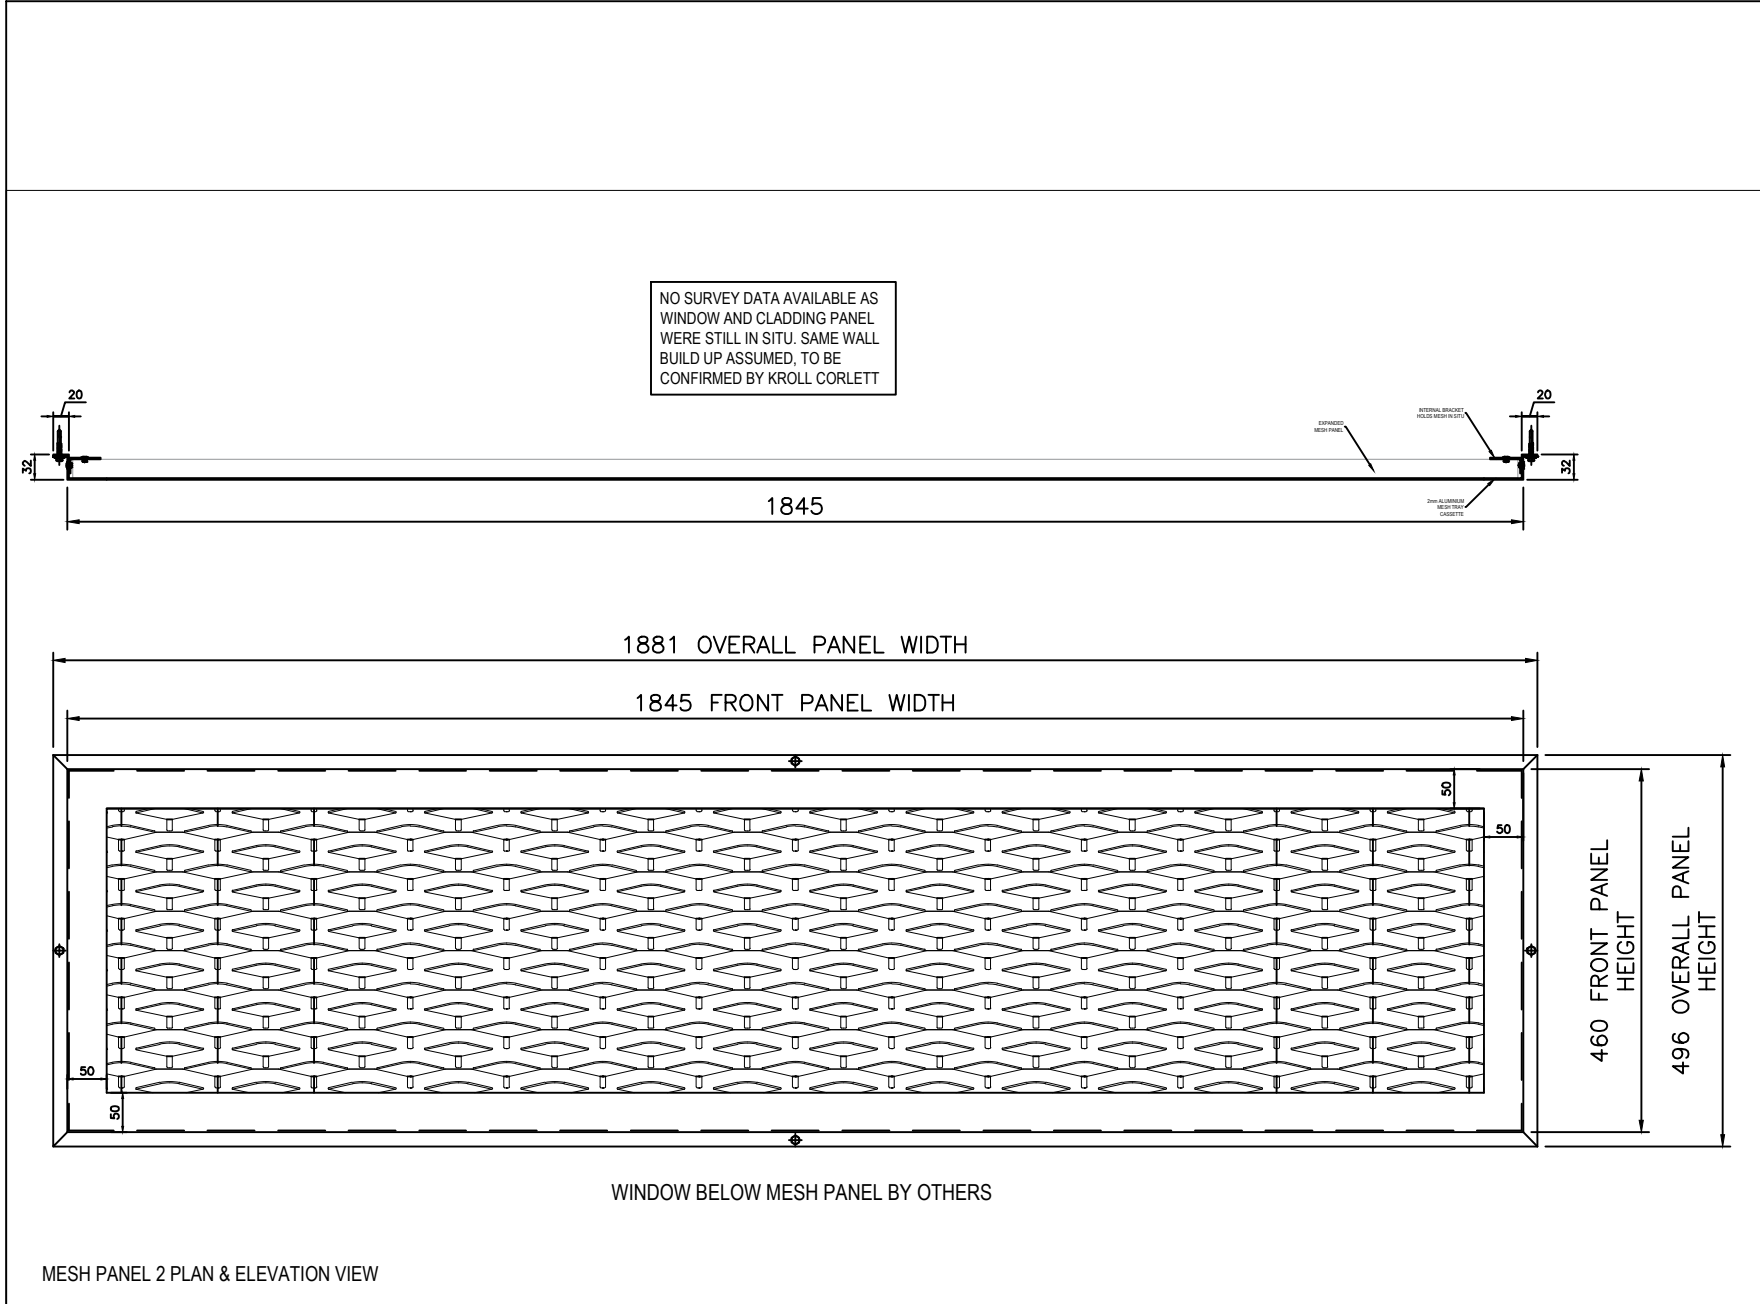


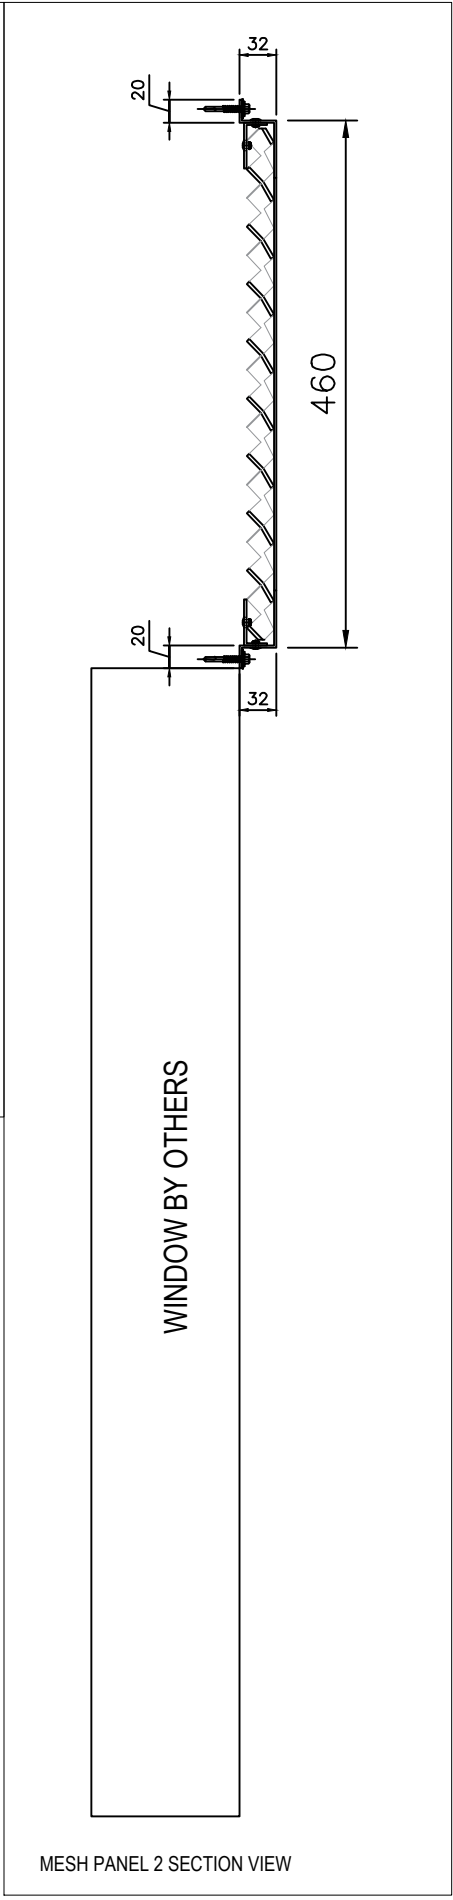

WPL MESH PANEL SPECIFICATION
3mm 1050 ALUMINIUM EXPANDED MESH - 122mm LONG WAVE, 50mm SHORT WAVE, 18mm STRAND
2mm 1050 ALUMINIUM FOLDED TRAY CASSETTE WITH BRACKETRY TO HOLD IN MESH, CASSETE FOLDED TO MATCH ADJACENT CLADDING PANELS AND FIXED IN WITH 5.5x38mm BI METAL LIGHT SECTION TEK SCREWS @ 600mm CENTRES
ALL POLYESTER POWDER COATED, RAL COLOUR TBC

REV.		DATE	REVISION
Status A: No comments proceed to manufacture.			
Status B: Minor comments proceed to manufacture/construction inc comments.			
Status C: Re-submit based on comments before proceeding.			
Signed:			
Print:			
Date:			
Project: The Irish Consulate			
Client: Kroll Corlett			
Title: Mesh Panel 2			
© WPL UK LTD - (see date) Information contained in this drawing and any associated information appearing on it is the property of WPL UK LTD and any reproduction, use or disclosure to any third party is prohibited unless expressly authorised by WPL UK LTD.			
WPL Job No:		<div></div> <div>WPL (UK) Limited Unit 4, Burnden Works Burnden Works Bolton Tel: 01204 395955 BL3 2RB Web: www.wpluk.com</div>	
C3128			
Date:	27.02.26		
Author:	CB		
Chk'd:	RR		
Scale:	NTS		
Finish:	PPC		
Colours:	TBC		
Drawing & document reference (project - originator - zone - level - type - role - number)			
IRC - WPL - X - 06 - DR - X - 1002			
Drawing Status			Revision
S3			P1