


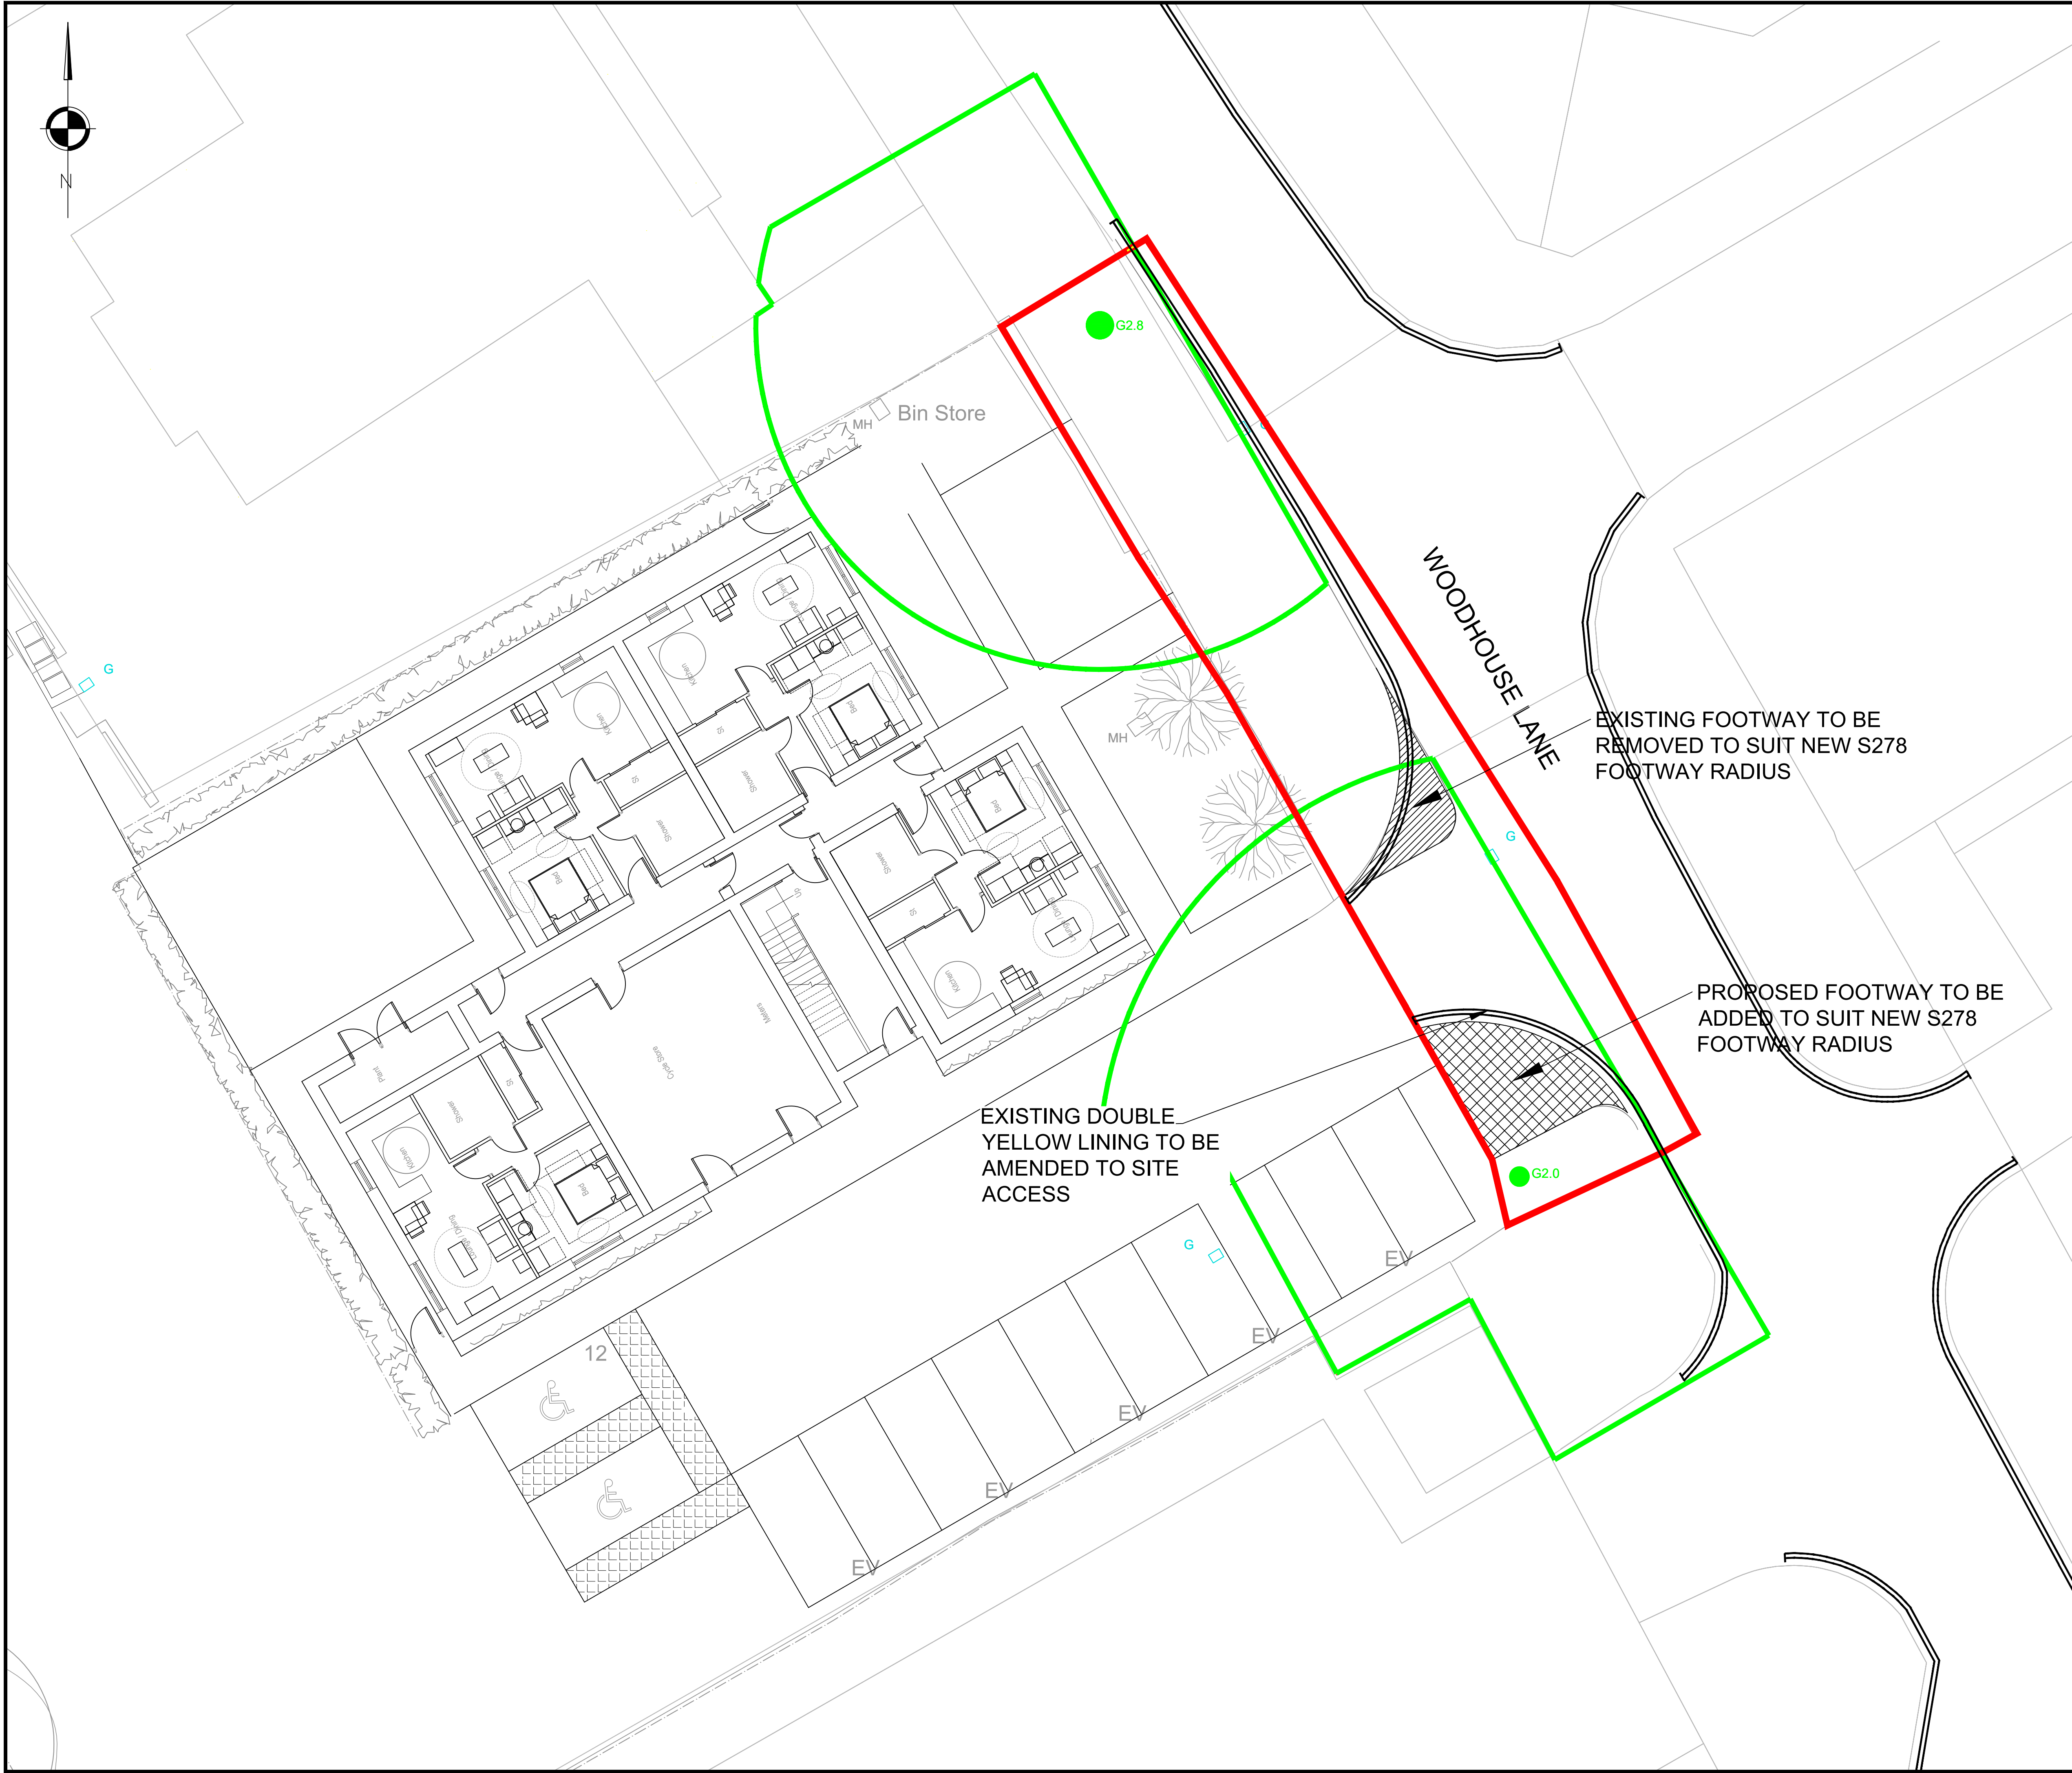

GENERAL NOTES:

VEHICULAR ACCESS TO THE SITE IS PROPOSED FROM WOODHOUSE LANE, VIA AN UPGRADED EXISTING PRIORITY JUNCTION ACCESS. THE UPGRADED ACCESS WILL HAVE 5m WIDE CARRIAGEWAY & 6m KERB RADIUS, THE FOOTWAY ALONG WOODHOUSE LANE WILL BE RESURFACED

PS	09.05.2025	DRAWING AMENDED TO LAYOUT CHANGES	JJ	JCM	JCM
P5	07.04.2025	YELLOW LINING AMENDED AROUND SITE ACCESS AS PER MCC REQUEST	JJ	JCM	JCM
P4	25.03.2025	DRAWING & INFORMATION AMENDED FOLLOWING MCC REVIEW	JJ	JCM	JCM
P3	14.02.2025	DRAWING UPDATED TO STAGE 5	JJ	JCM	JCM
P2	01.10.2024	ADDITIONAL NOTE ADDED AS PER MANCHESTER CITY COUNCIL COMMENTS	JJ	JCM	JCM
P1	09.05.2024	PRELIMINARY ISSUE	JJ	JCM	JCM
REV	DATE	DESCRIPTION	BY	CHK	APP

DRAWING STATUS:	PRELIMINARY
-----------------	-------------

CLIENT:	WCHG
---------	------

ARCHITECT:	ARCUS CONSULTING
------------	------------------

PROJECT:	BRITISH LEGION SITE WYTHENSHAW
----------	-----------------------------------

TITLE:	S278 SITE CLEARANCE PLAN
--------	--------------------------

STATUS:	PROJECT No:	PROJECT	ORIGINATOR	VOL/SYS	LEVEL	TYPE	ROLE	DRAWING No.	REV:
S5	223-039	BLE - AJP - XX - 00 - DR - C - 1660							P06

SCALE @ A1:	DESIGNED:	DRAWN:	CHECKED:	APPROVED:	DATE:
1:200	JJ	JJ	JCM	JCM	MAY 2024