

--	--

11

[illegible][illegible]

Man
Speed

[illegible][illegible]

	I
	I
	I
	S
	I
	O
	A
	O
	S


[illegible]

--	--



[illegible]

Cc

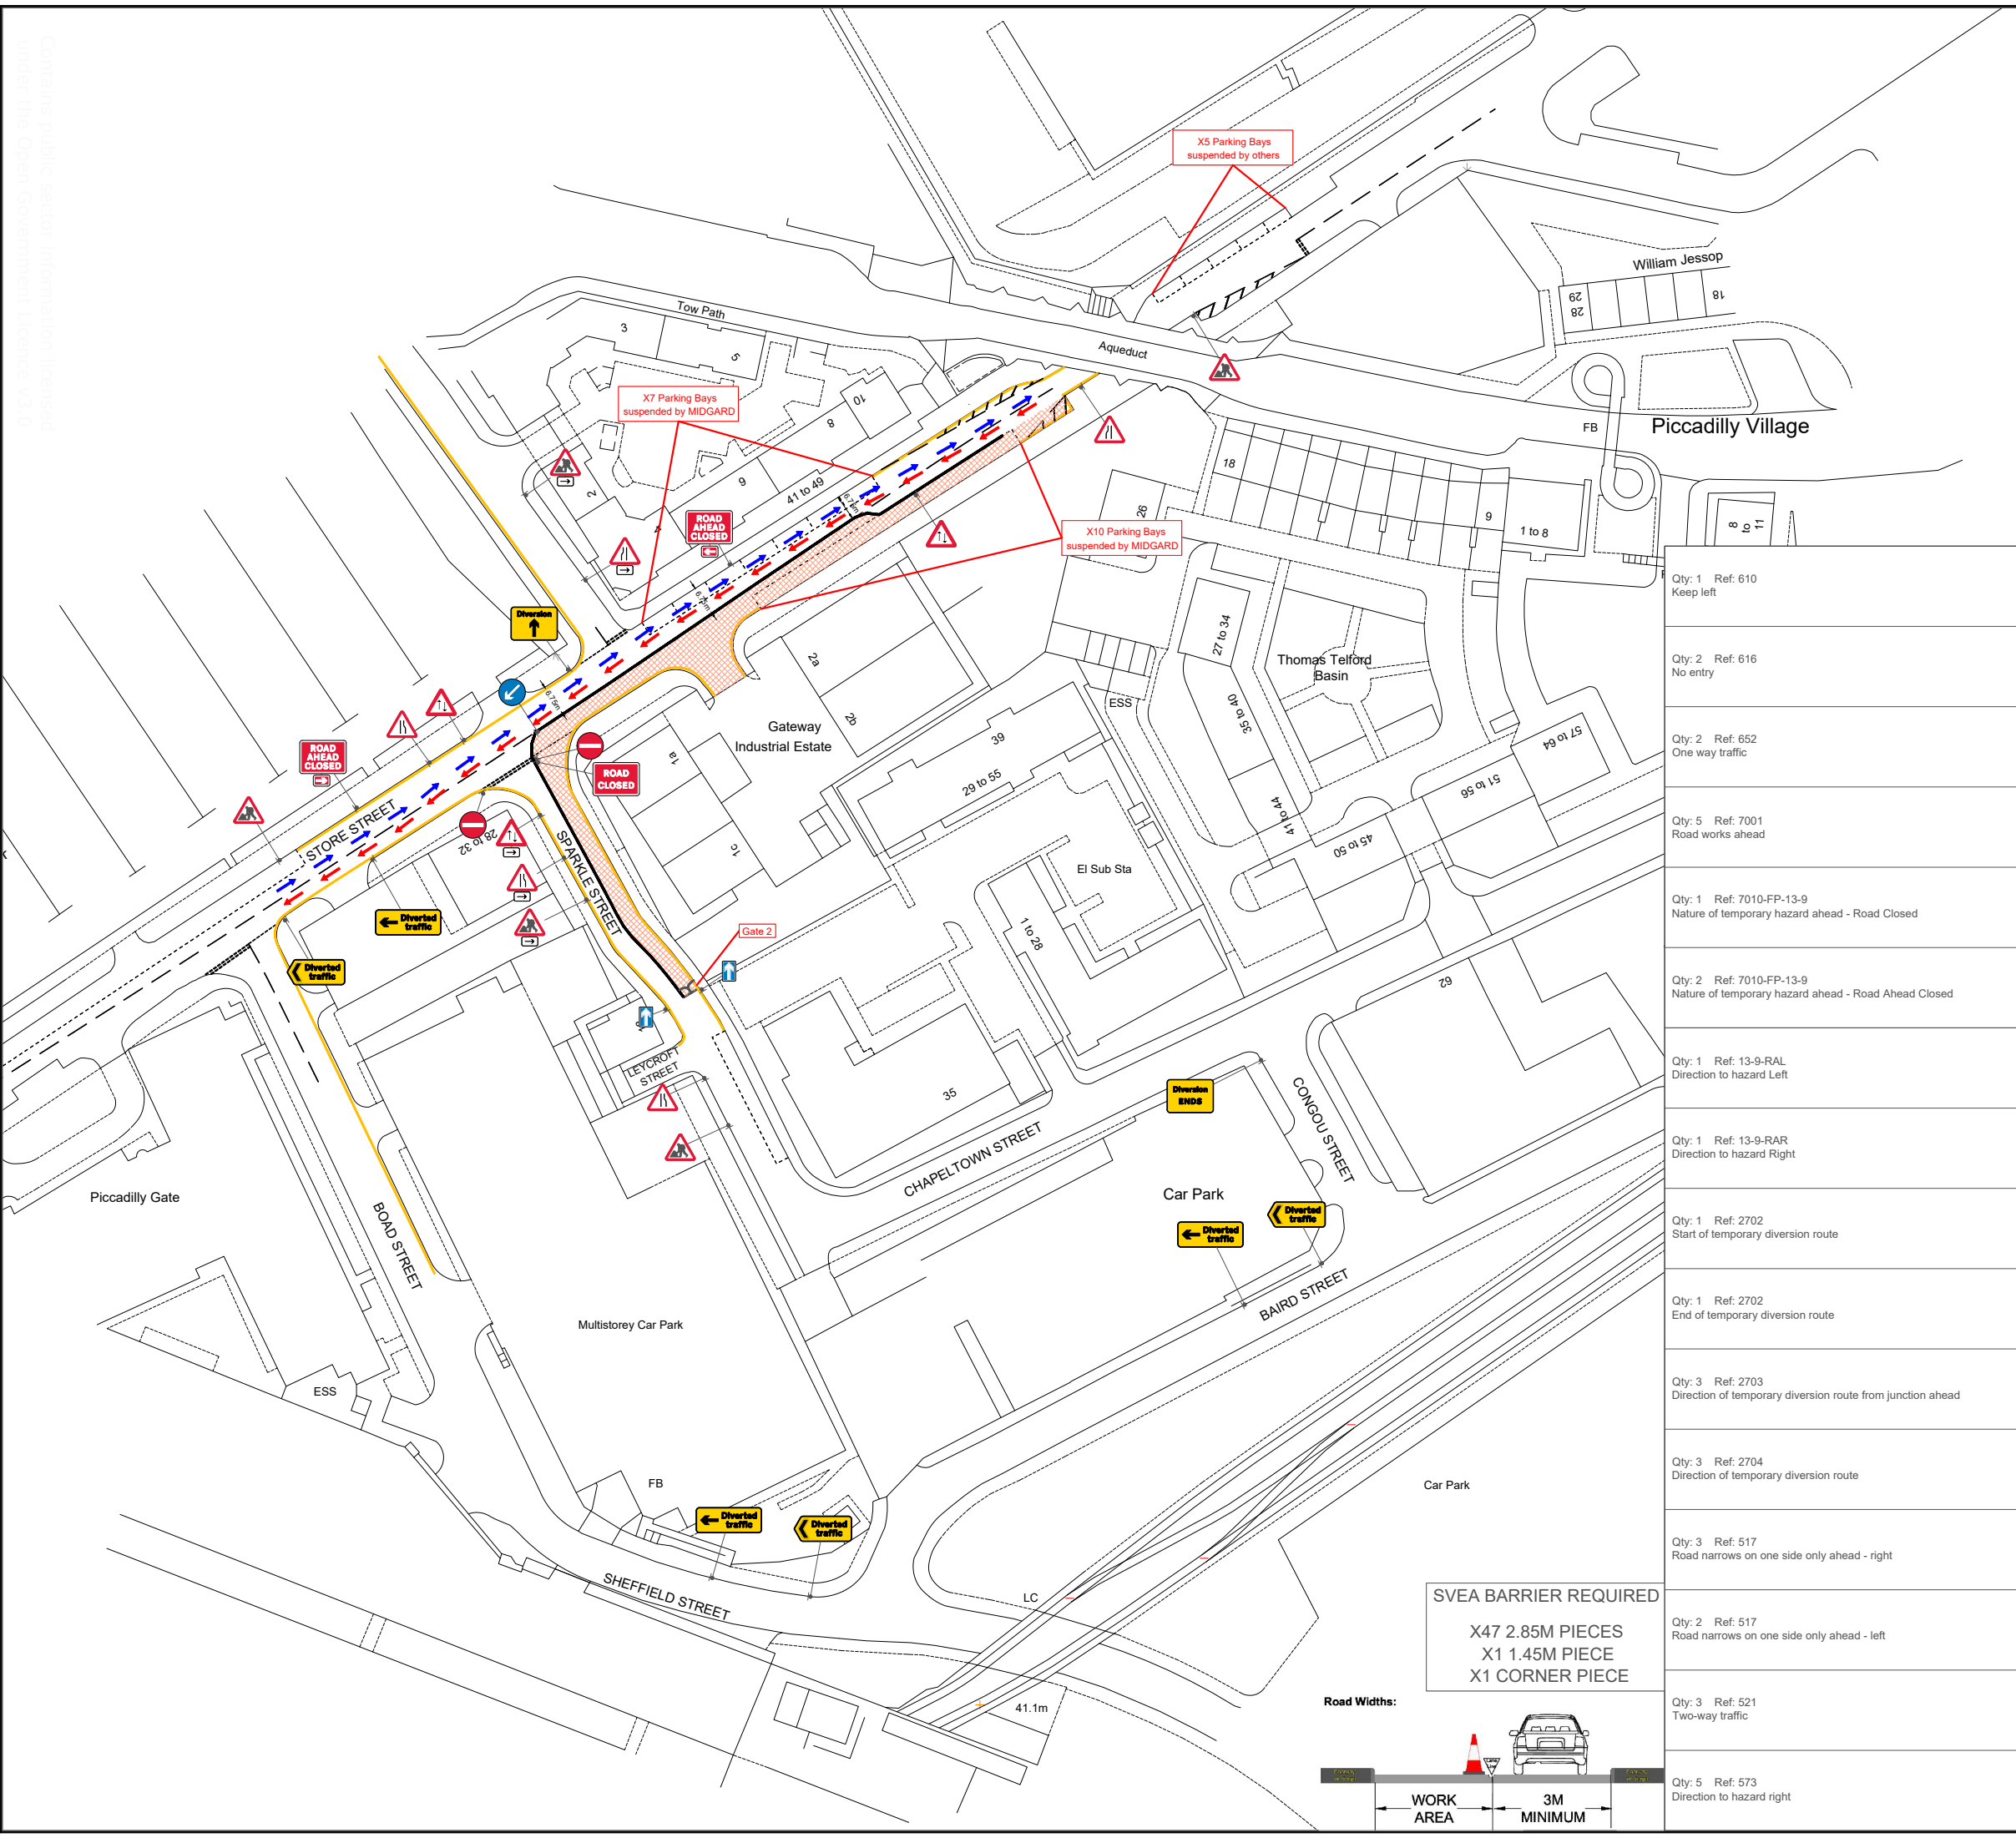

Qty: 1 Ref: 610 Keep left	
Qty: 2 Ref: 616 No entry	
Qty: 2 Ref: 652 One way traffic	
Qty: 5 Ref: 7001 Road works ahead	
Qty: 1 Ref: 7010-FP-13-9 Nature of temporary hazard ahead - Road Closed	
Qty: 2 Ref: 7010-FP-13-9 Nature of temporary hazard ahead - Road Ahead Closed	
Qty: 1 Ref: 13-9-RAL Direction to hazard Left	
Qty: 1 Ref: 13-9-RAR Direction to hazard Right	
Qty: 1 Ref: 2702 Start of temporary diversion route	
Qty: 1 Ref: 2702 End of temporary diversion route	
Qty: 3 Ref: 2703 Direction of temporary diversion route from junction ahead	
Qty: 3 Ref: 2704 Direction of temporary diversion route	
Qty: 3 Ref: 517 Road narrows on one side only ahead - right	
Qty: 2 Ref: 517 Road narrows on one side only ahead - left	
Qty: 3 Ref: 521 Two-way traffic	
Qty: 5 Ref: 573 Direction to hazard right	