


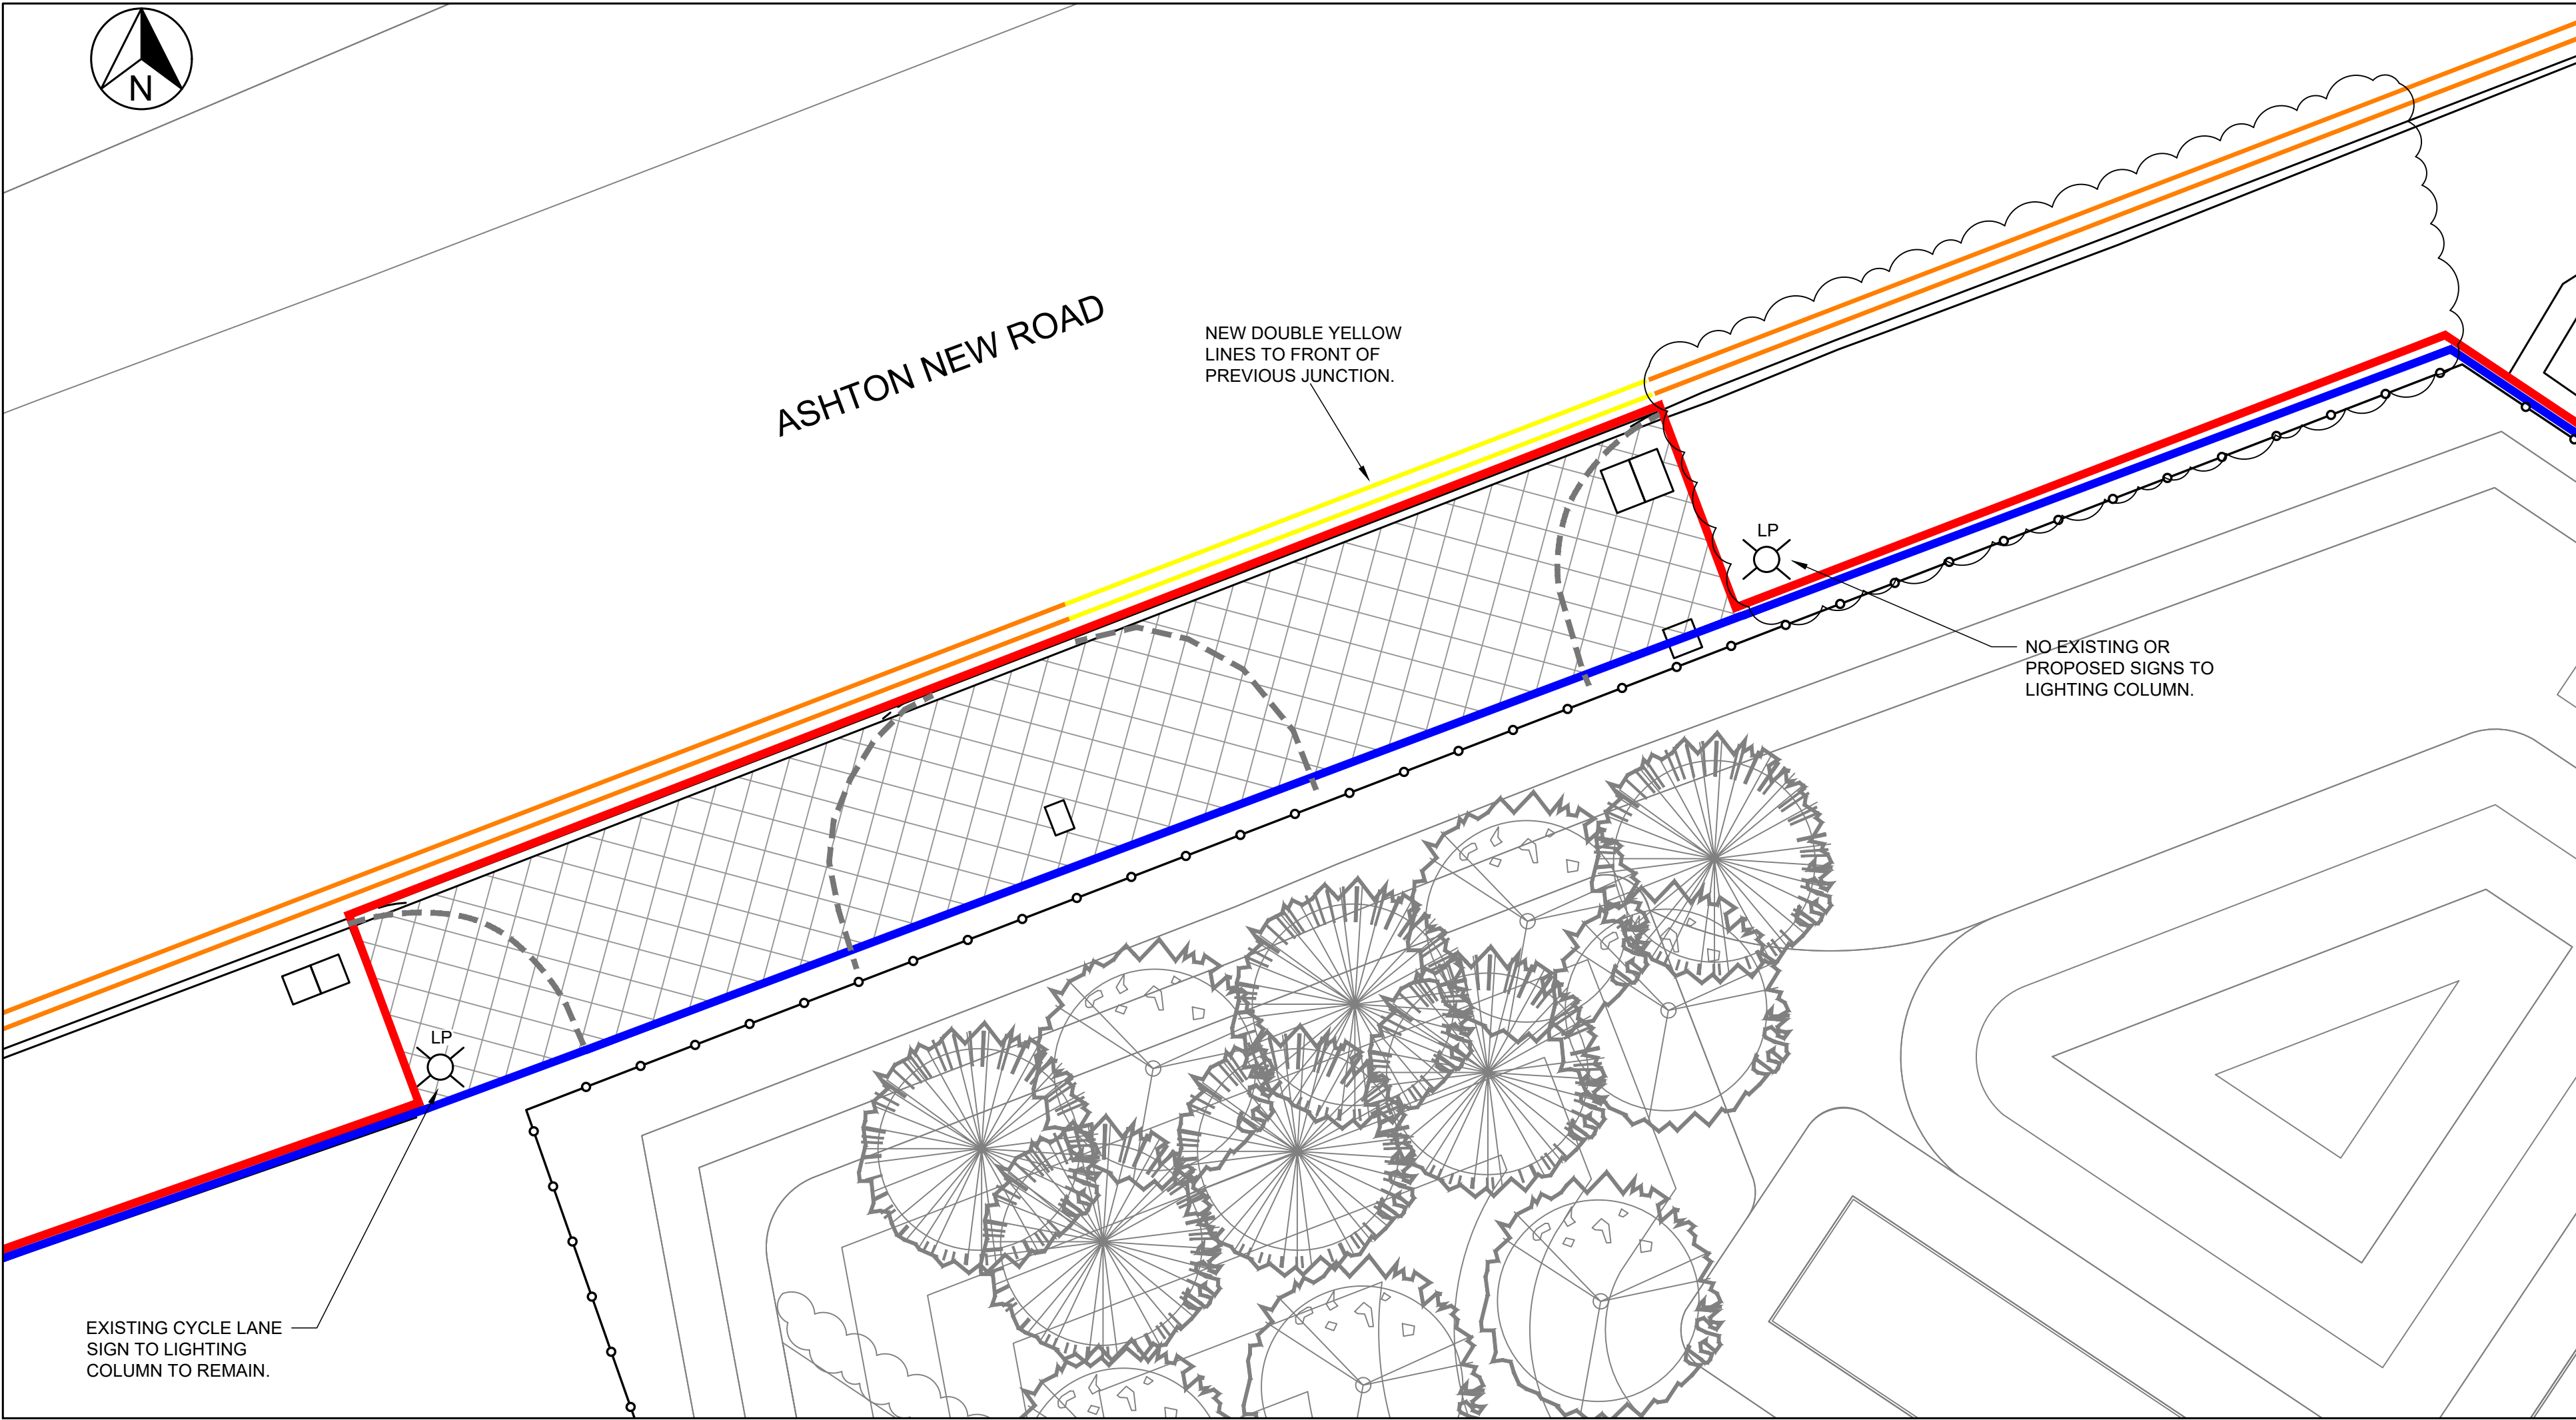

LINES AND SIGNS PLAN
(SCALE 1:200)

LEGEND

- DEVELOPMENT SITE BOUNDARY
- MCFC OWNERSHIP BOUNDARY
- EXISTING FENCE
- EXISTING LAMP TO REMAIN
- EXISTING TARMAC TO BE REMOVED AND REPLACED WITH ADOPTED FOOTWAY FULL BUILD UP AS SHOWN ON DWG MCW-MaG-ZZ-XX-DR-C-002.

SCHEMATIC	DIAGRAM	DESCRIPTION	DIMENSIONS
	1018.1 (S7-4-1)	DOUBLE YELLOW LINE	75mm THICK LINES WITH 75mm GAP BETWEEN MARKINGS
		EXISTING YELLOW LINES TO REMAIN	

NOTES

This drawing is copyright and owned by Marston and Grundy LLP, and is for use on this site only unless contractually stated otherwise.

DO NOT SCALE this drawing (printed or electronic versions). Contractors must check all dimensions from site.

All other design team elements, where indicated, have been imported from the consultant's drawings and reference should be made to the individual consultant's drawings for exact setting out, size and type of component.

Discrepancies and / or ambiguities within this drawing, between it and information given elsewhere, must be reported immediately to the architect for clarification before proceeding.

SAFETY, HEALTH AND ENVIRONMENTAL INFORMATION

IN ADDITION TO THE HAZARDS/RISKS NORMALLY ASSOCIATED WITH THE TYPES OF WORK DETAILED ON THIS DRAWING, NOTE THE FOLLOWING:

CONSTRUCTION
NO ABNORMAL RESIDUAL RISKS.

MAINTENANCE / CLEANING
NO ABNORMAL RESIDUAL RISKS.

DECOMMISSIONING / DEMOLITION
NO ABNORMAL RESIDUAL RISKS.

IT IS ASSUMED THAT ALL WORKS WILL BE CARRIED OUT BY A COMPETENT CONTRACTOR WORKING, WHERE APPROPRIATE, TO AN APPROVED METHOD STATEMENT

P4	EXTENT OF WORKS REDUCED BACK TO ORIGINAL AREA	AMT	13.06.2025	AMT
P3	EXTENT OF NEW LINES UPDATED	AMT	14.05.2025	AMT
P2	UPDATED TO SUIT COMMENTS	AMT	15.04.2025	AMT
P1	ISSUED FOR INFORMATION	DB	04.09.2024	AMT
Rev	Description	By	Date	Chk'd

Marston & Grundy LLP
Consulting Engineers
Priory House, Ellesmere Ave
Marple, Stockport, Cheshire, SK6 7AN
Telephone: 0161 427 7231
Email: mail@marstonandgrundy.com

Client
MCFC

Project
550 ASHTON NEW ROAD
MANCHESTER, M11 4AA

Drawing
S278 AGREEMENT
LINES AND SIGNS PLAN

Purpose of Issue INFORMATION				Status S2	
Project No. 14270	Scale @ A1 1:100	Date Aug 24	Drawn DB	Checked AMT	
Drawing Identifier project origin zone level file type role number					Revision P4