


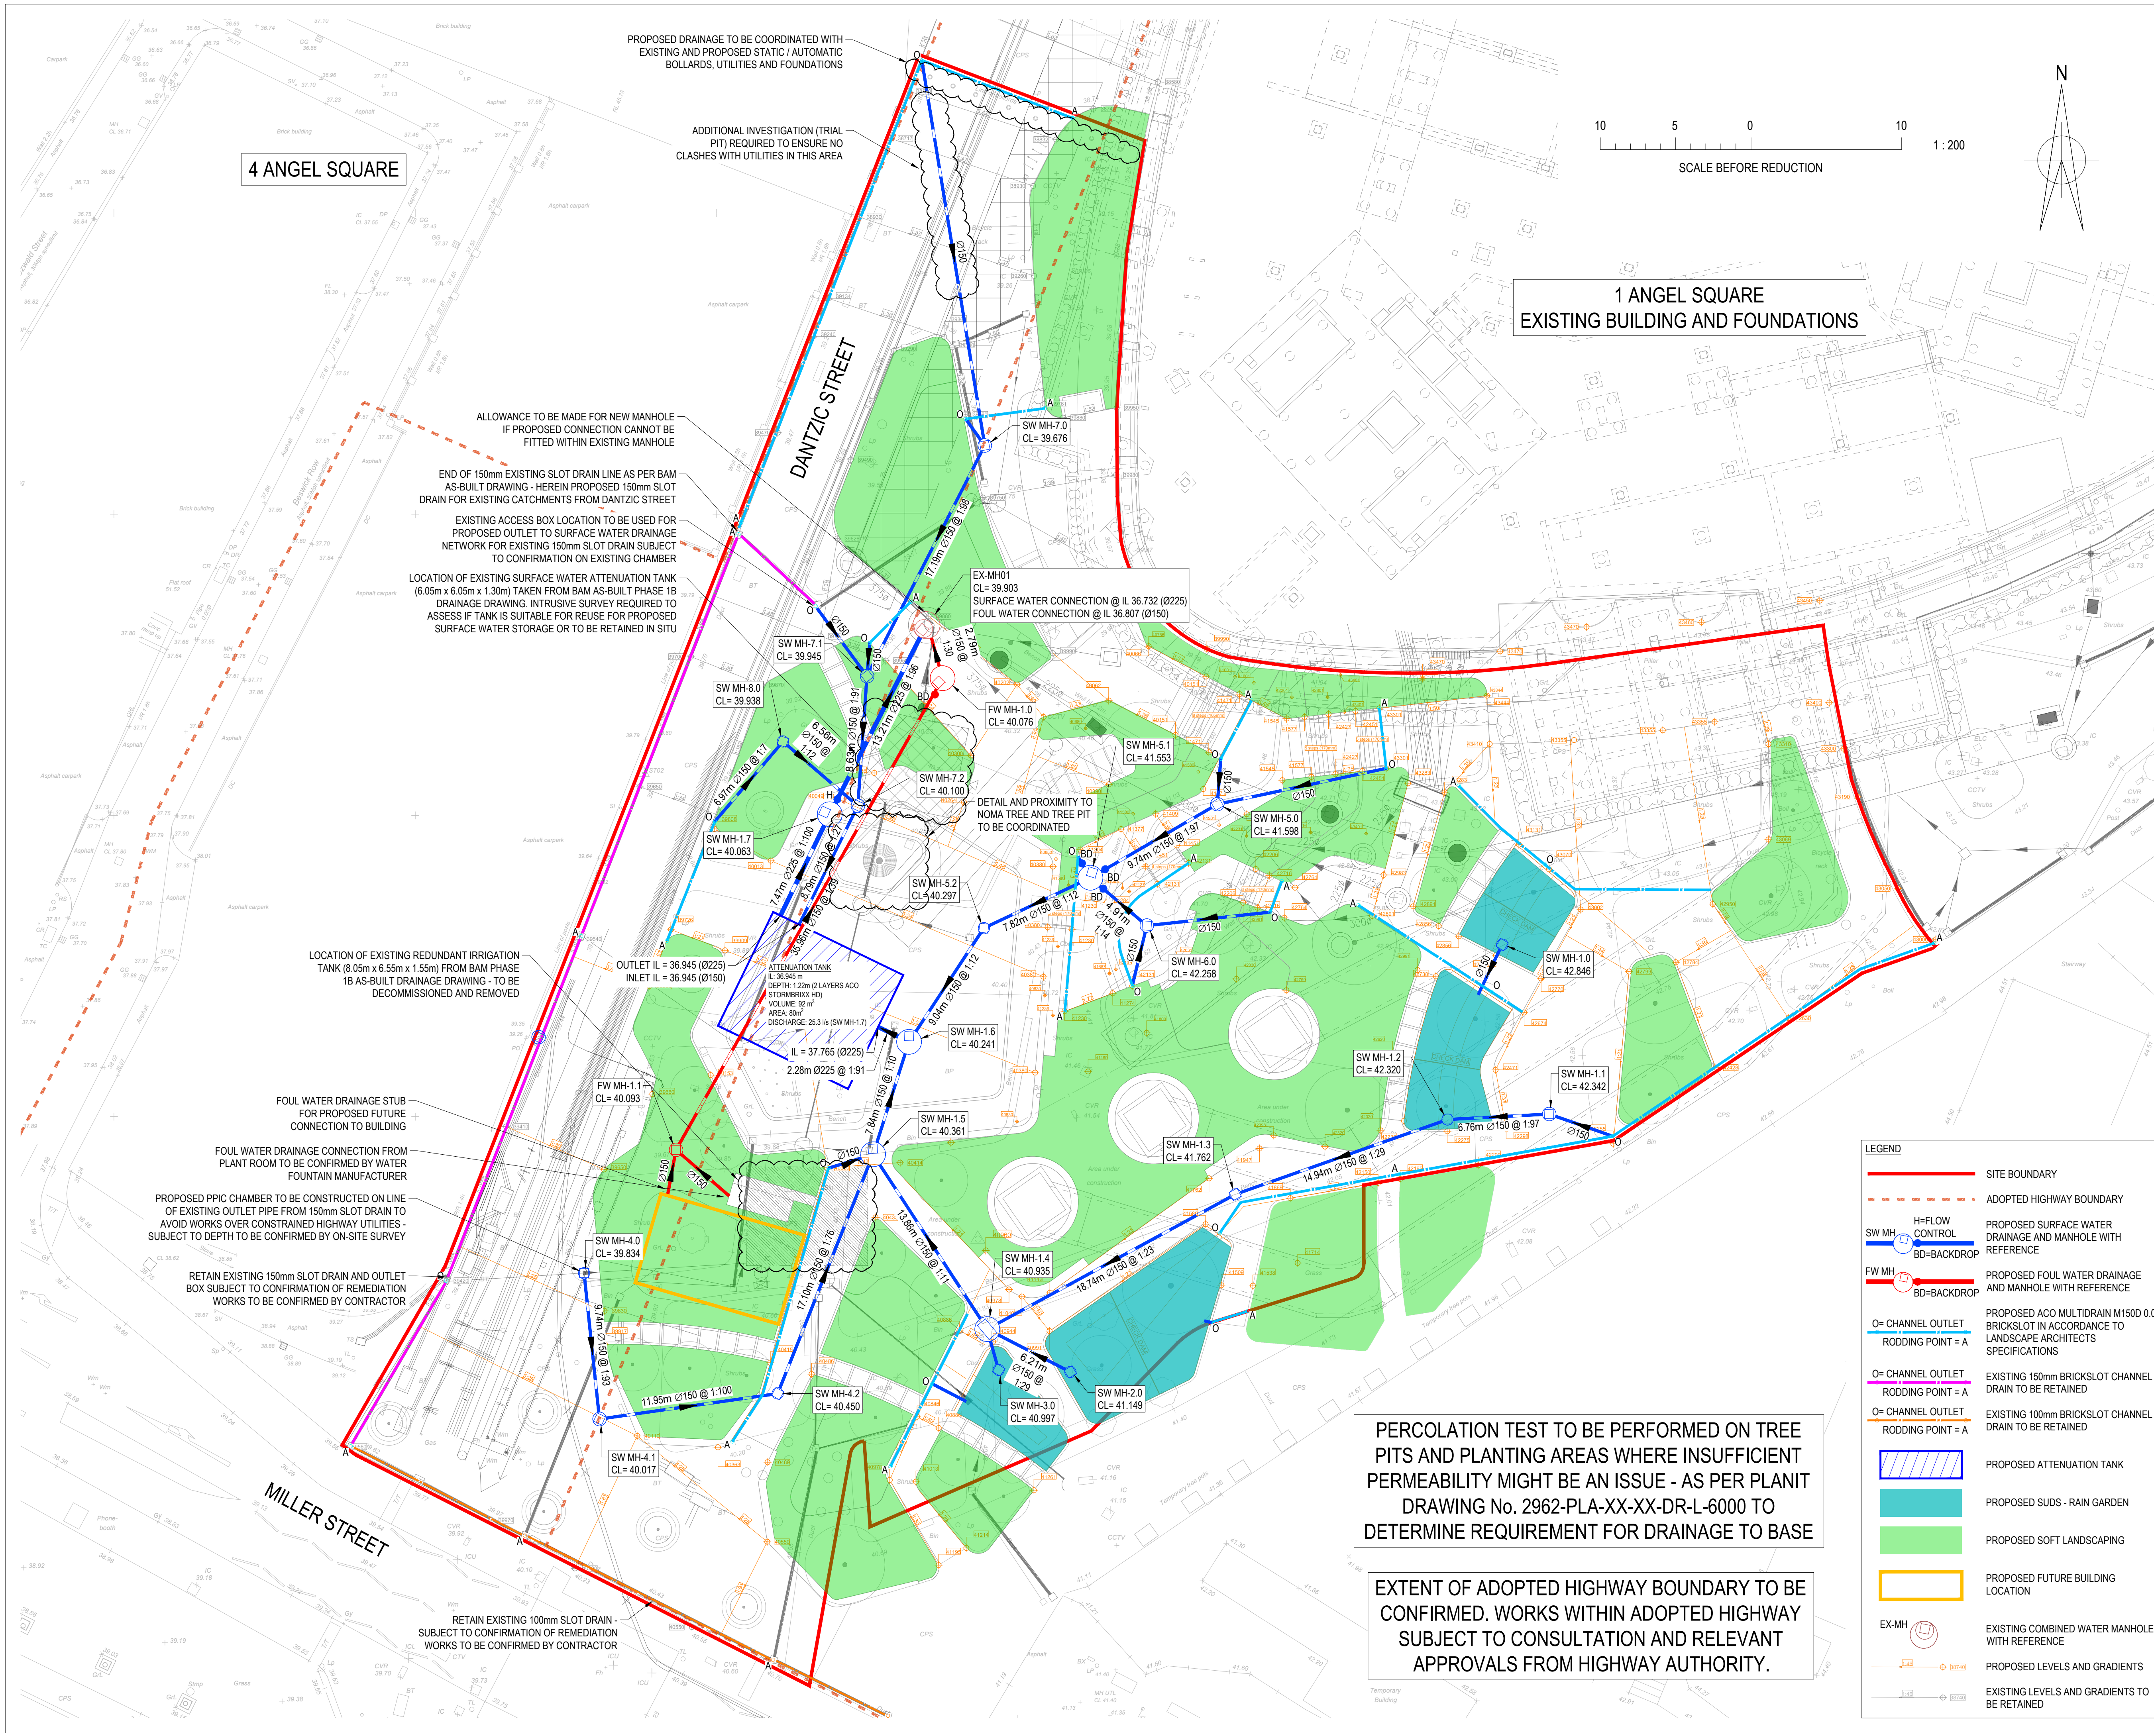

© Burol Happold Limited or its group companies.
All Rights reserved. Burol Happold and its group companies accept (unless otherwise agreed in writing) their rights under
s.17(2) of the Copyright, Designs and Patents Act 1988.

DO NOT SCALE THIS DRAWING.

HEALTH AND SAFETY INFORMATION
IN ADDITION TO THE HAZARD RISKS NORMALLY ASSOCIATED WITH THE TYPES OF WORK
DETAILED ON THIS DRAWING, NOTE THE FOLLOWING:

CONSTRUCTION:

- WORKS WITHIN POTENTIAL CONFINED SPACE CONDITIONS
- WORKS IN PROXIMITY TO LIVE SERVICES
- WORKS INTERFERENCE WITH THE PUBLIC ON MILLER STREET

MAINTENANCE/CLEANING/OPERATION:

- WORKS WITHIN POTENTIAL CONFINED SPACE CONDITIONS
- WORKS IN PROXIMITY TO LIVE SERVICES
- WORKS INTERFERENCE WITH THE PUBLIC ON MILLER STREET

DECOMMISSIONING/DEMOLITION:

- WORKS WITHIN POTENTIAL CONFINED SPACE CONDITIONS
- WORKS IN PROXIMITY TO LIVE SERVICES
- WORKS INTERFERENCE WITH THE PUBLIC ON MILLER STREET

- NOTES:**
- ALL DIMENSIONS ARE IN METRES UNLESS STATED OTHERWISE.
 - THIS DRAWING IS TO BE READ IN CONJUNCTION WITH ALL OTHER RELEVANT DRAWINGS, DETAILS AND SPECIFICATIONS.
 - THIS DESIGN HAS BEEN BASED ON THE FOLLOWING DRAWINGS AND INFORMATION:
 - ARCHITECT'S PLAN 2962-PLA-XX-XX-DR-L-3000 RECEIVED FROM PLANT-IE ON 13/07/2023
 - TOPOGRAPHICAL SURVEY RECEIVED 13/07/2022
 - 1 ANGEL SQUARE AS-BUILT DRAINAGE DRAWING C300 PRODUCED BY BURO HAPPOLD DATED 31/08/2011
 - PHASE 1B / 2 SERVICES AS-BUILT INFORMATION RECEIVED FROM BAM ON 26/06/2023
 - PRIOR TO THE COMMENCEMENT OF WORK THE LOCATION, SIZE AND DEPTH OF ALL EXISTING DRAINAGE AND SERVICES SHALL BE ESTABLISHED BY THE CONTRACTOR. ANY DISCREPANCY FROM THE INFORMATION SHOWN ON THESE DRAWINGS SHALL IMMEDIATELY BE BROUGHT TO THE ATTENTION OF THE ENGINEER.
 - THE CONTRACTOR SHALL ALLOW FOR THE PROTECTION, TEMPORARY AND PERMANENT SUPPORT AND DIVERSION WORKS AS NECESSARY, TO ALL EXISTING SERVICES TO THE SATISFACTION OF PUBLIC UTILITIES.
 - REFER TO DRAWING 0052681-BHE-XX-XX-DR-C-3800 FOR PROPOSED DRAINAGE MANHOLE SCHEDULES.
 - REFER TO DRAWING SERIES 0052681-BHE-XX-XX-DR-C-3700 FOR PROPOSED DRAINAGE DETAILS.

P02	ISSUED FOR STAGE 3+	25.08.2023	CR	DC	PT
P01	ISSUED FOR STAGE 3 COSTING	27.06.2023	CR	PT	PT
Rev	Description	Date	Iss'd	Rev'd	App'd

STAGE 3

Project Stage

INFORMATION

Status of Drawing

BURO HAPPOLD

3 Wellington Place
Leeds
LS1 4AP
UK

Tel: +44 (0)113 204 2200
Fax: +44 (0)870 787 4144
Email: 0052681@burohappold.com
Web: www.burohappold.com

Client: **MEPC**
Architect: **PLANT-IE**
Project: **ANGEL SQUARE PUBLIC REALM**
Drg Title: **PROPOSED DRAINAGE GENERAL ARRANGEMENT**

Job No: **0052681**
Scale: **A1**
1:200

Drawn/Designed By: **CR**
Checked By: **PT**
Approved By: **PT**

Drawing No: **0052681-BHE-XX-XX-DR-C-3100**

Revision: **P02**

PERCOLATION TEST TO BE PERFORMED ON TREE PITS AND PLANTING AREAS WHERE INSUFFICIENT PERMEABILITY MIGHT BE AN ISSUE - AS PER PLANT DRAWING No. 2962-PLA-XX-XX-DR-L-6000 TO DETERMINE REQUIREMENT FOR DRAINAGE TO BASE

EXTENT OF ADOPTED HIGHWAY BOUNDARY TO BE CONFIRMED. WORKS WITHIN ADOPTED HIGHWAY SUBJECT TO CONSULTATION AND RELEVANT APPROVALS FROM HIGHWAY AUTHORITY.

LEGEND

- SITE BOUNDARY
- ADOPTED HIGHWAY BOUNDARY
- PROPOSED SURFACE WATER DRAINAGE AND MANHOLE WITH REFERENCE
- PROPOSED FOUL WATER DRAINAGE AND MANHOLE WITH REFERENCE
- PROPOSED ACO MULTIDRAIN M150D 0.0 BRICKSLOT IN ACCORDANCE TO LANDSCAPE ARCHITECTS SPECIFICATIONS
- EXISTING 150mm BRICKSLOT CHANNEL DRAIN TO BE RETAINED
- EXISTING 100mm BRICKSLOT CHANNEL DRAIN TO BE RETAINED
- PROPOSED ATTENUATION TANK
- PROPOSED SUDS - RAIN GARDEN
- PROPOSED SOFT LANDSCAPING
- PROPOSED FUTURE BUILDING LOCATION
- EXISTING COMBINED WATER MANHOLE WITH REFERENCE
- PROPOSED LEVELS AND GRADIENTS
- EXISTING LEVELS AND GRADIENTS TO BE RETAINED