
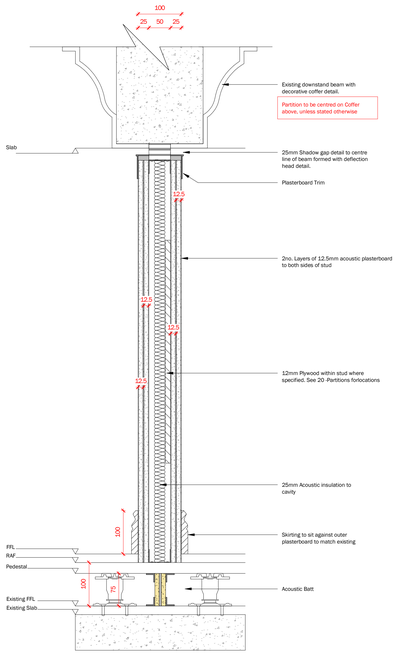



WAL-101_RAF to Slab

1 : 5

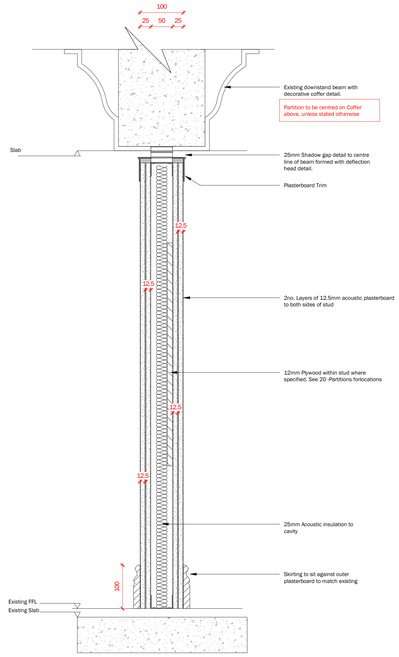


WAL-101_Existing FFL to Slab

1 : 5

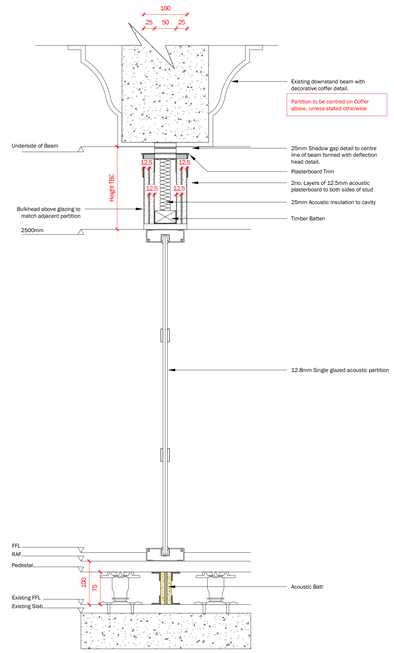


GPT-01_RAF to Slab

1 : 5

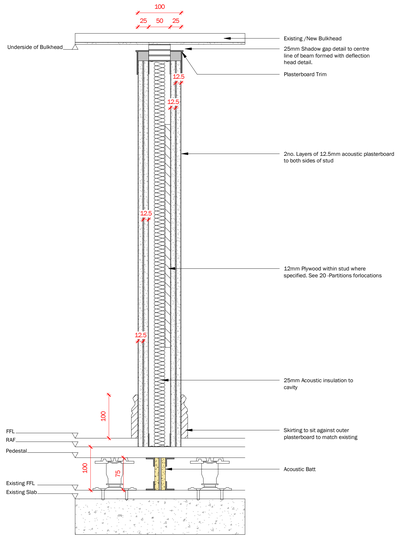

WAL-102_RAF to Bulkhead

1 : 5

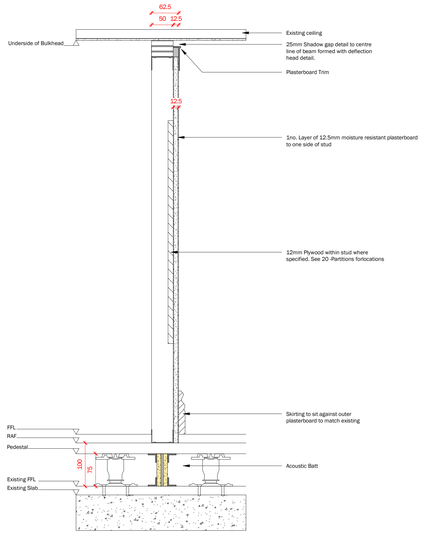

WAL-103_RAF to Underside Of Bulkhead

1 : 5

Drawings are the sole property of Interaction, and may not be used, transferred, or disclosed to a third party without the express permission of Interaction. Do not scale from this drawing. Contractor to verify all dimensions, levels, and components on-site. Any discrepancies shall be addressed in writing to Interaction prior to the commencement of the work, otherwise the Contractor shall bear full responsibility for any associated cost. This drawing is to be read in conjunction with all other documentation. Building parameters taken from as built drawings provided. Check survey undertaken only, subject to statutory approval. All dimensions shown are in millimetres unless otherwise shown.

0 1 2 3 4 5 6 7 8

Metres

N

W E

S

P00	LBC Issue		11/12/2025
REV		DESCRIPTION	DATE

Project
Block-Sunlight House

Address
Little Quay St, Manchester
M3 3HP

interaction
The Quarter, 3-4 Edgar Mews, Bath, BA1 2FX
01225 485 600 | info@interaction.uk.com
interaction.uk.com

Drawing Title
Partitions Details
Multiple Floors

File Name
BLK-INT-SH-ZZ-DR-I-20-401

Project Number	Level	Drawing Number
B2473	ZZ	20-401

Drawing Status	Revision
For Information	P00

Drawing Scale @ A0	Drawn by	Checked by	Date
1 : 5	PM	GD	05/12/25