

General Notes

The existing general arrangement base drawings (plans, sections and elevations) are based upon survey data by a third party. All survey information issued in good faith.

Buttress Architects will not be held responsible for any inaccuracies identified.

Dimensions and arrangements must be checked for accuracy onsite by the contractor, prior to any works commencing, ordering, manufacture or fabrication of any elements or components.

All dimensions are in millimetres unless noted otherwise.

Any discrepancies / irregularities found must be reported to the CA / Architect immediately.

No work shall commence until any such discrepancies have been resolved.

Where colours other than black or grey are used, the drawing must be plotted in colour.


All information contained within this drawing must be read in association with all relevant Buttress documents, specifications, schedules, drawings etc including information by specialists and sub-consultants.

Drawings must read in association with all Architectural, Structural & Acoustics packages.

Separate Structural and Acoustics proposals take precedent over indicative architectural information.

Limitations

The drawings are based upon existing data and no concealed and / or hidden spaces have been exposed and / or opened up for inspection, unless specifically highlighted. Therefore, the arrangement and interfacing illustrated across details and general arrangement drawings are purely indicative / approximate only. The accuracy of the survey data graphically presented cannot be confirmed. These drawings are for tender purposes only.

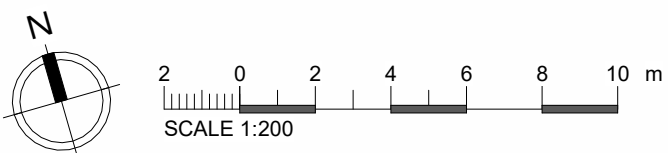

Proposed new glazed screen around existing floor void as NBS K30/130. Refer to 34 drawing series

Proposed secondary glazing, refer to future package and consultant details for final design and installation requirements

Proposed light touch refurbishment and redecoration including resealing and painting. Refer to 74 drawing series

Proposed wholesale redecoration on painted walls, skirtings, architraves and new floor finishes in the breakout areas and function/meeting rooms as NBS M60/110
NOTE: cost of decoration to fall under SIM Combined Project

☒ Project Boundary of Combined Projects Works

C01	31/07/25	PL	Issued for Construction
T01	28/05/25	PL	Issued for Stage 4
P02	07/03/25	PL	Updated for LBC
P01	18/12/24	PL	Issued for Planning

Rev	Date	Intls	Details
-----	------	-------	---------

© The moral rights of the author are hereby asserted.
This drawing and design is the sole property of Buttress Ltd and must not be reproduced without permission.
Buttress Ltd is Registered in England and Wales: 536373

Buttress

Manchester
41 Bengal Street
Manchester
M4 6AF
0161 236 3303
www.buttress.net

Leeds
Clockwise, Yorkshire House
Greek Street, Leeds
LS1 5SH
0113 539 7965

Certified

Corporation

Project Title SIM CONFERENCE CENTRE
Client SCIENCE MUSEUM GROUP
Location MANCHESTER


Drawing ref Second Floor Plan as Proposed

Date 12/03/2025 **Scale** 1 : 200
Checker EG **Size** A1
Job No: **9657** **Status** **CONSTRUCTION**

Project	Origin	Volume	Level	Type	Role	Number	Rev
SMGCON-BUT-SI-02-DR-A-04004-C01							

NOTE: For further information see following drawings series:

- Series 25 for Wall Types
- Series 34 for Glazed Atrium Details
- Series 42 for Wall Finishes
- Series 43 for Floor Finishes
- Series 45 for Ceiling Finishes
- Series 74 for WC Room Data Sheets

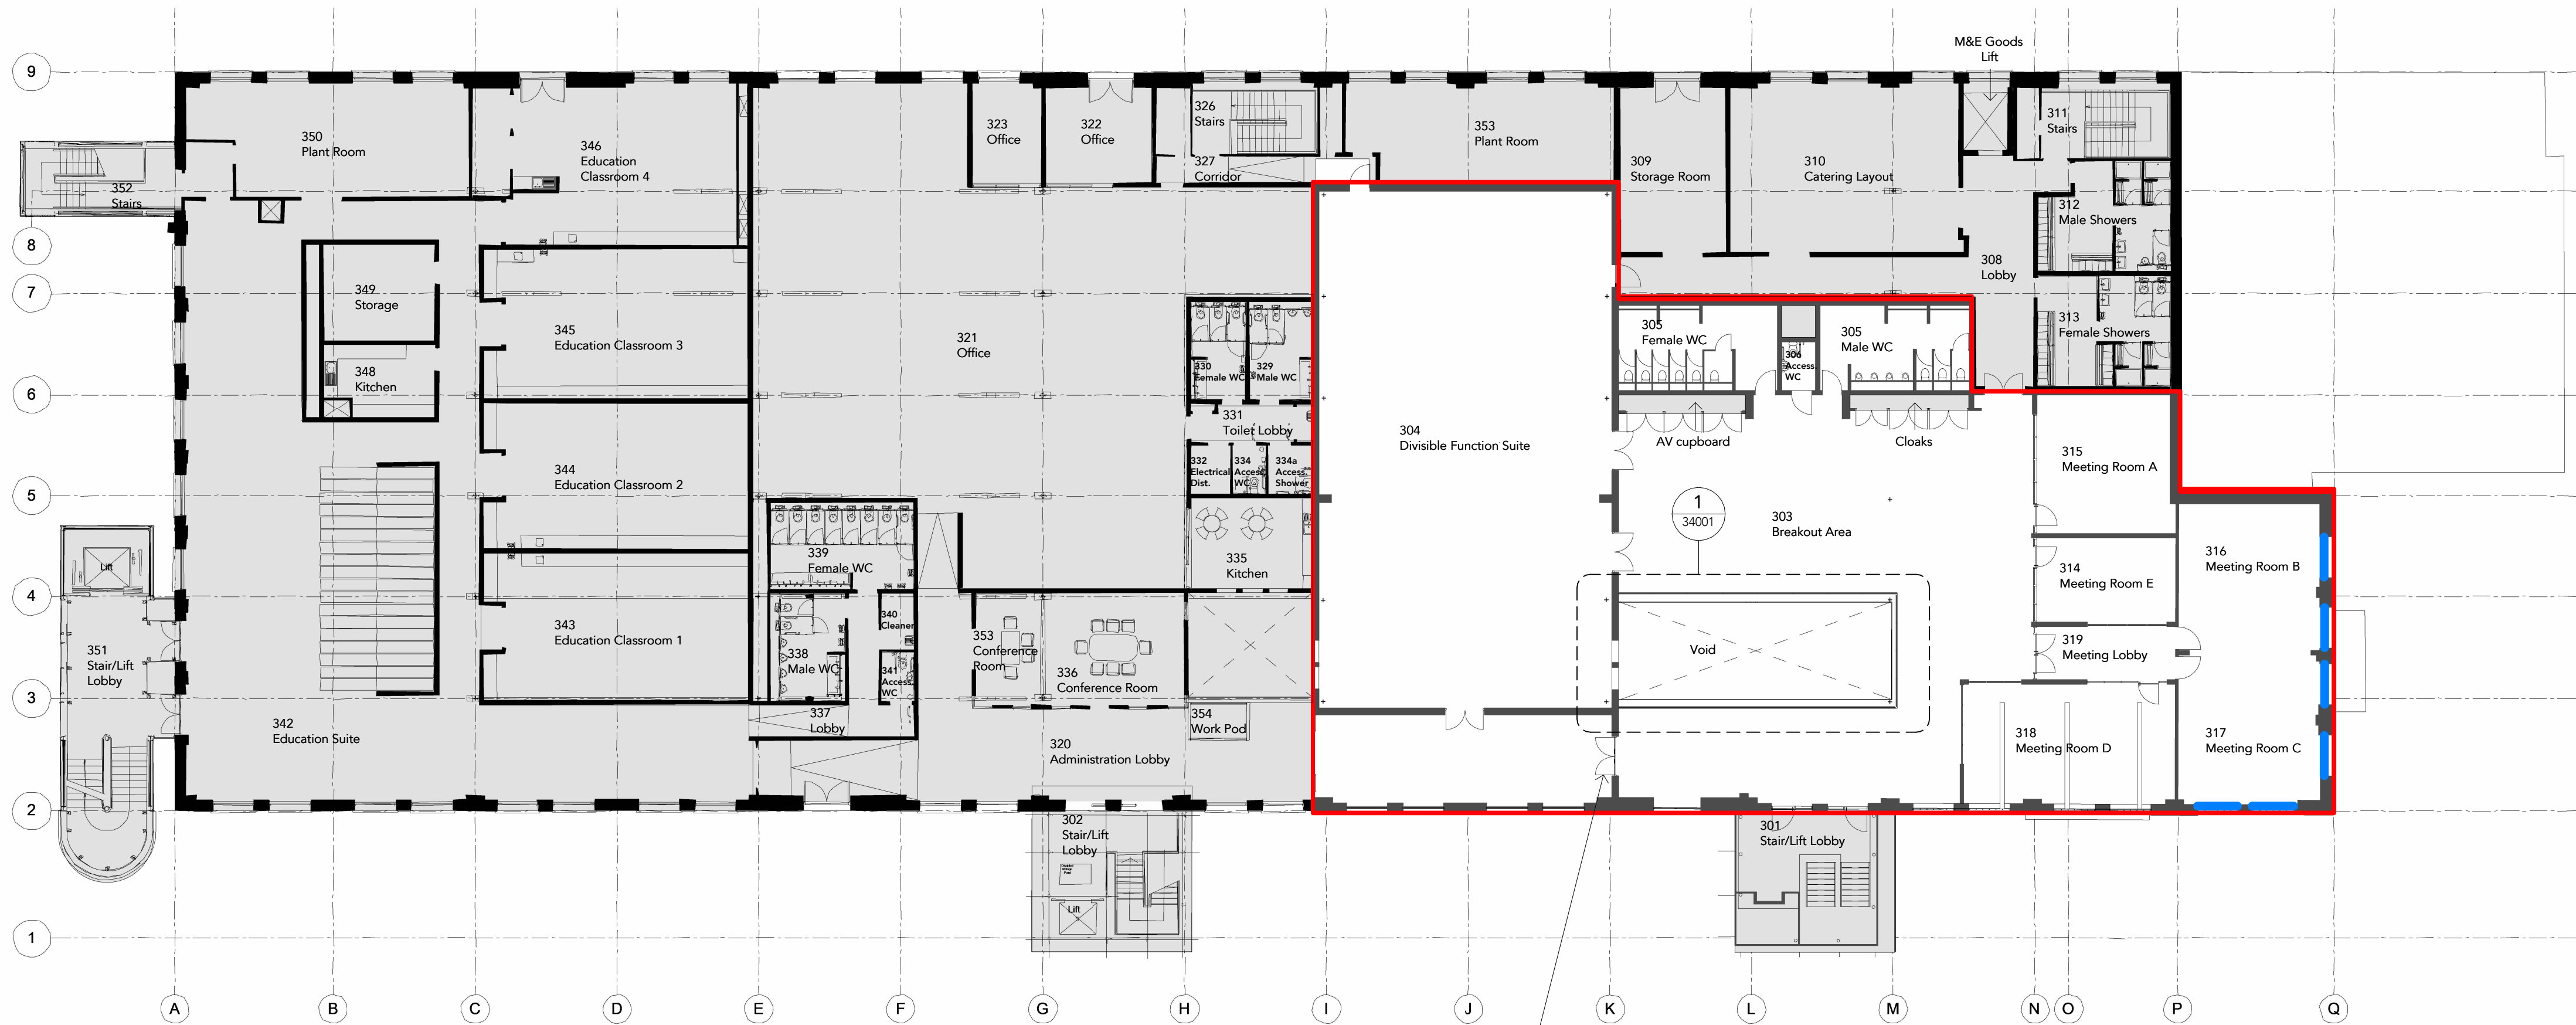

New 60 minute fire rated glass screen with 180 degree magnetic hold open device linked to fire alarm system to create new fire compartmentation.
(NOTE: this is part of a separate project being executed by the museum)

Second Floor Plan as Proposed

1 : 200