Drawings are the sole property of Interaction, and may not be used, transferred, or disclosed to a third party without the express permission of Interaction. Do not scale from this drawing. Contractor to verify all dimensions, levels, and components on-site. Any discrepancies shall be addressed in writing to Interaction prior to the commencement of the work, otherwise the Contractor shall bear full responsibility for any associated cost. This drawing is to be read in conjunction with all other documentation. Building parameters taken from as built drawings provided. Check survey undertaken only, subject to statutory approval. All dimensions shown are in millimetres unless otherwise shown.


0 1 2 3 4 5 6 7 8

Metres

N

W E

S

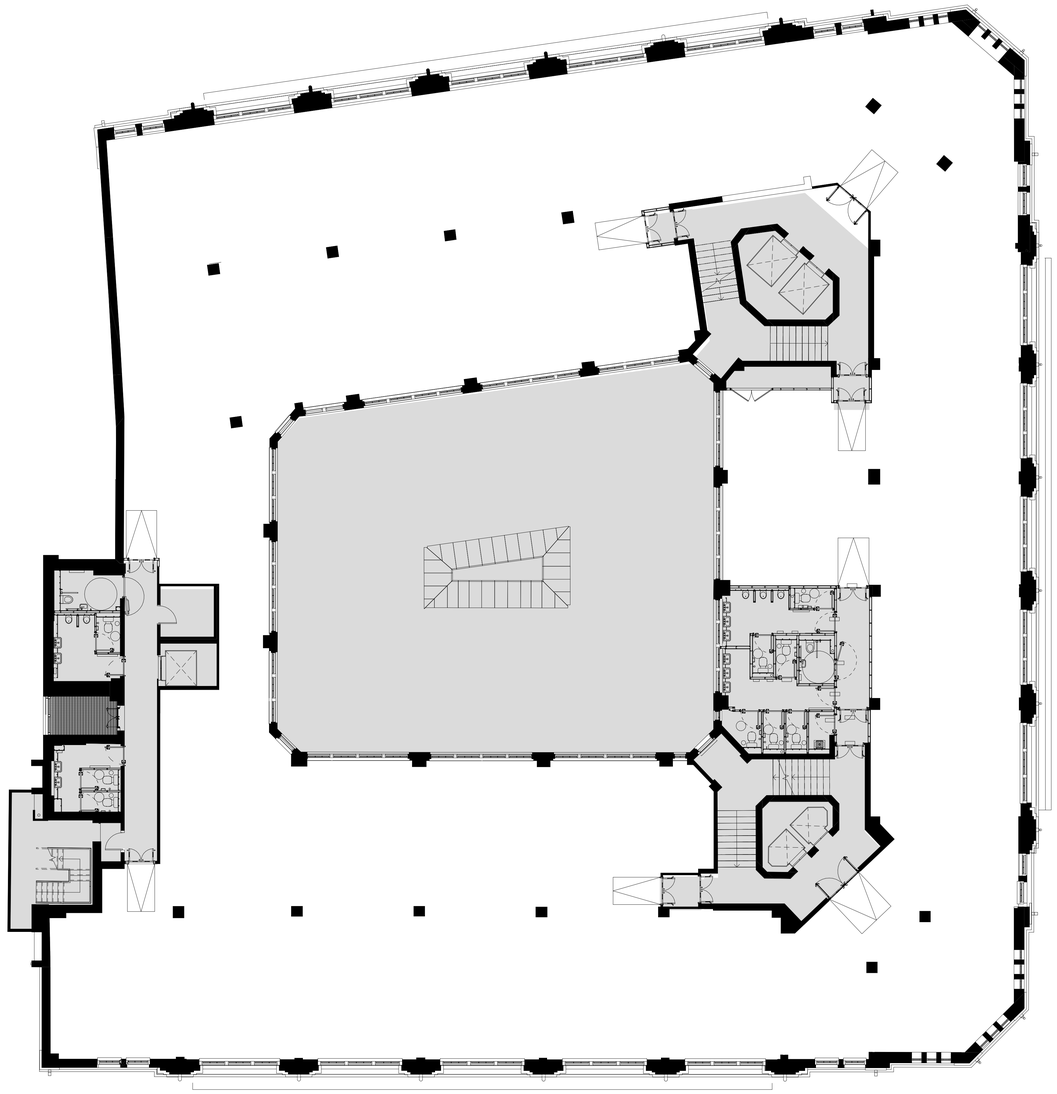

Existing Layout - 02

1 : 100

00 - General Demolition Notes

1. Drawing to be read with the MEP consultant information.
2. Drawing to be read with specifications
3. Main contractor's responsibility to notify Interior Designer of any discovery items not mentioned anywhere in neither drawing or specification.
4. Existing construction is assumed from information supplied by landlord.
5. All retained finishes are to be protected during strip-out.

Symbols Key

Out of scope
No works to these areas in this phase

Existing Building Outline, Partitions and Glazing

REV	DESCRIPTION	DATE
P02	LBC Amends	30/01/2026
P01	LBC Issue	11/12/2025
P00	Issued for comment	05/12/2025

Project
Block-Sunlight House

Address
Little Quay St, Manchester
M3 3HP

interaction
The Quarter, 3-4 Edgar Mews, Bath, BA1 2FX
01225 465 600 | info@interaction.uk.com
interaction.uk.com

Drawing Title
Existing Partitions Layout - 02
Level 02

File Name
BLK-INT-SH-02-DR-I-01-102

Project Number	Level	Drawing Number
B2473	02	01-102

Drawing Status	Revision
For Information	P02

Drawing Scale @ A0	Drawn by	Checked by	Date
1 : 100		GD	30/01/2026