


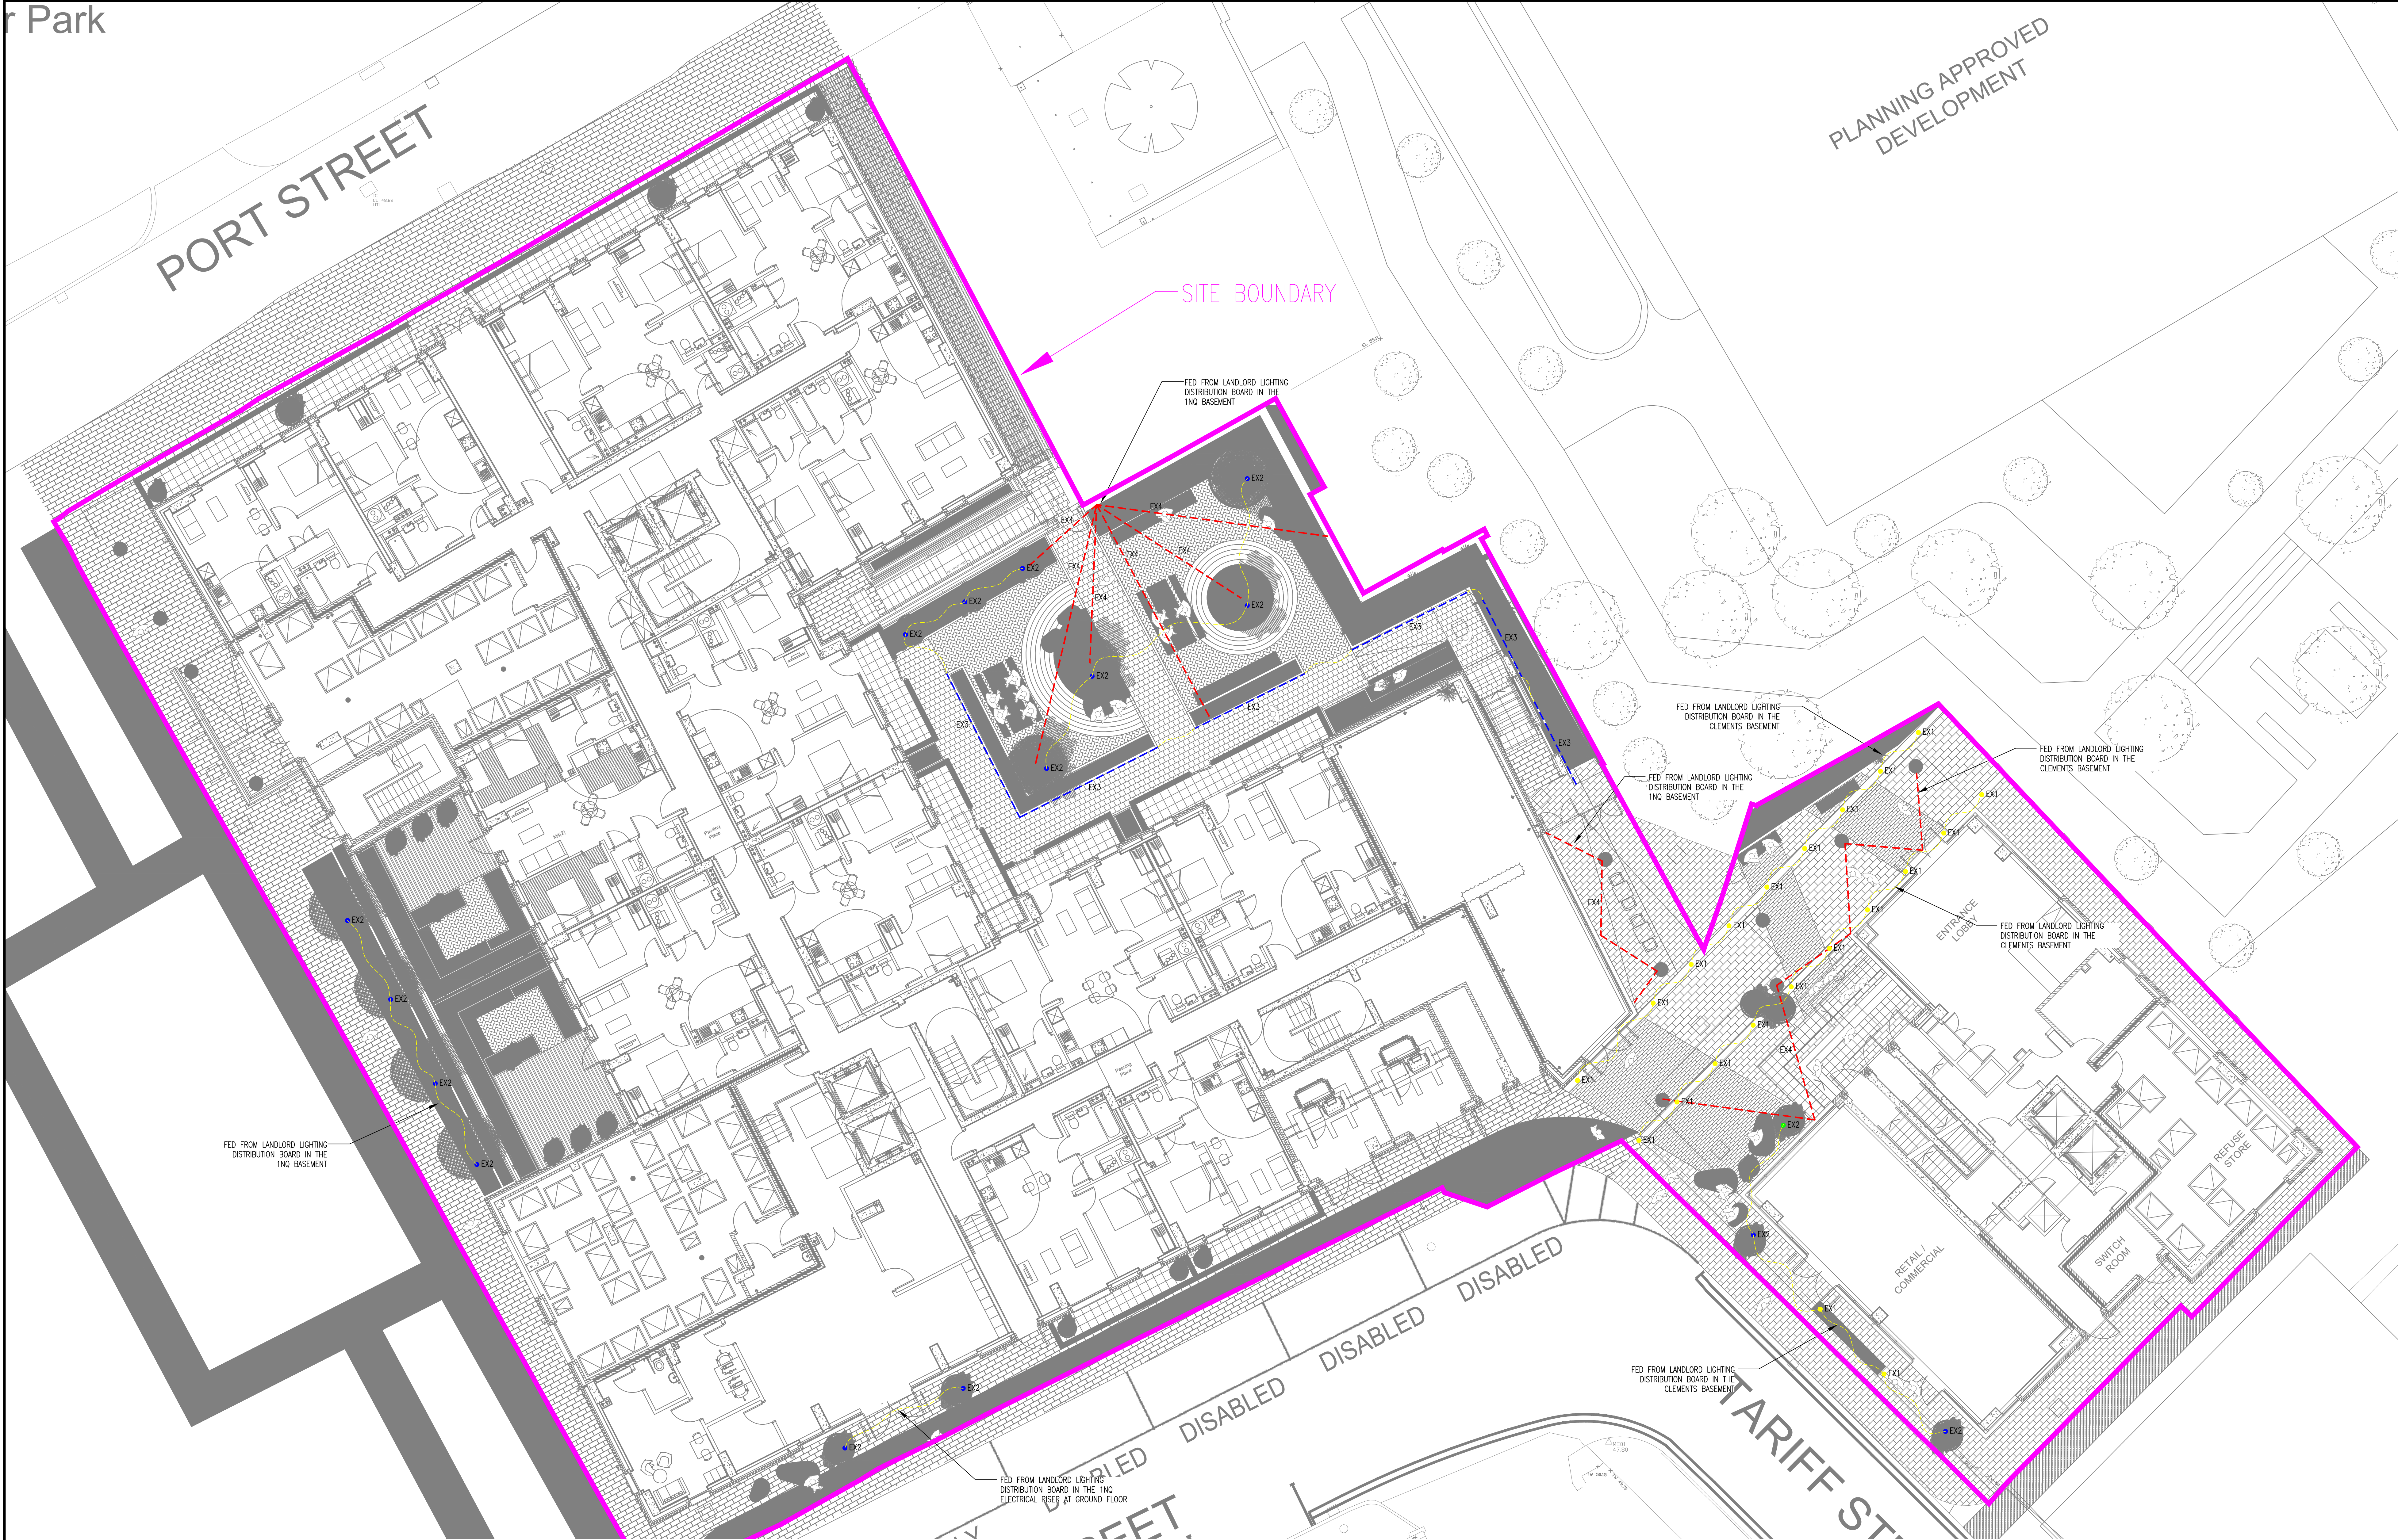

PLANNING APPROVED
DEVELOPMENT

- NOTES
1. THIS DRAWING SHOULD BE READ IN CONJUNCTION WITH ALL MECHANICAL, ELECTRICAL, ARCHITECTURAL AND STRUCTURAL DRAWINGS, CONTRACT DOCUMENTATION AND THE SPECIFICATION FOR THE WORKS.
 2. ATTENTION IS DRAWN TO HEALTH & SAFETY ISSUES. LIAISE WITH THE MAIN CONTRACTOR TO ENSURE THAT INSTALLATION WORKS ARE PROGRAMMED TO MINIMISE H&S RISKS AND OPTIMISE COORDINATION.
 3. ALL LUMINAIRES SHALL BE LED AND BE COMPLETE WITH HIGH EFFICIENCY CONTROL GEAR.
 4. EXTERNAL LIGHTING IS TO BE TIME CLOCK AND PHOTOCELL CONTROLLED.

P01	07.08.25	PRELIMINARY ISSUE	LN	CJ
Rev	Date	Description	Eng	Chkd

Drawing Status: STAGE 4

heb mechanical & electrical

HEB Group UK Ltd
President Buildings Unit 16
Savile Street East
Sheffield
S4 7JQ
Tel: 0114 2751210

Client: **united living**

Project: **TARIFF STREET MANCHESTER**

Title: **TARIFF STREET ELECTRICAL SERVICES EXTERNAL LIGHTING**


Date: FEB 25	Scale: 1:50	Size: A0
CAD: MF	Eng: LN	Chkd: CJ
Drawing No: 80002-HEB-ZZ-00-DR-E-63001	Revision: P01	




EX1
IN GROUND PATHWAY UPLIGHTER



EX2
IN GROUND TREE UPLIGHTER

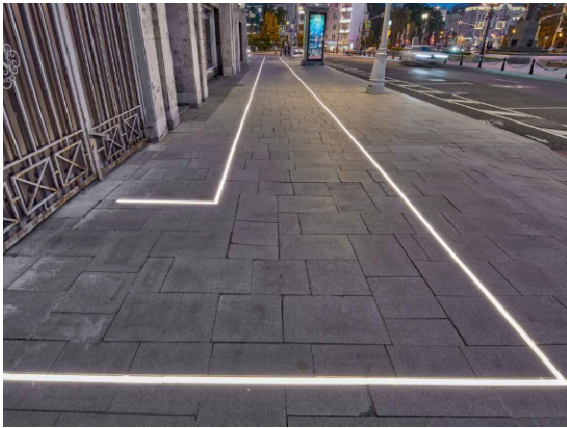

EX3
LINEAR IN GROUND LIGHTING

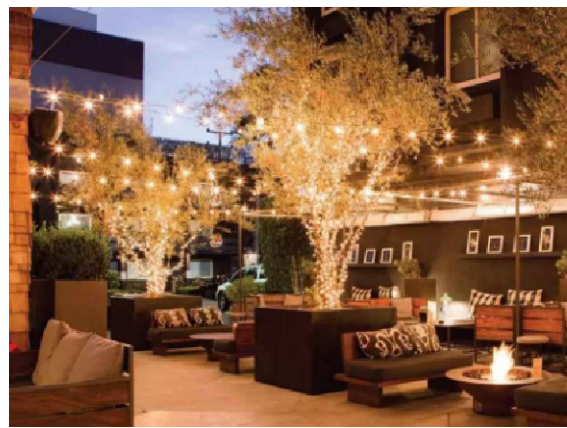

EX4
FESTOON LIGHTING