


THIS DRAWING TO BE READ IN CONJUNCTION WITH DRAWING NOs. C-921 TO C-923, C-930

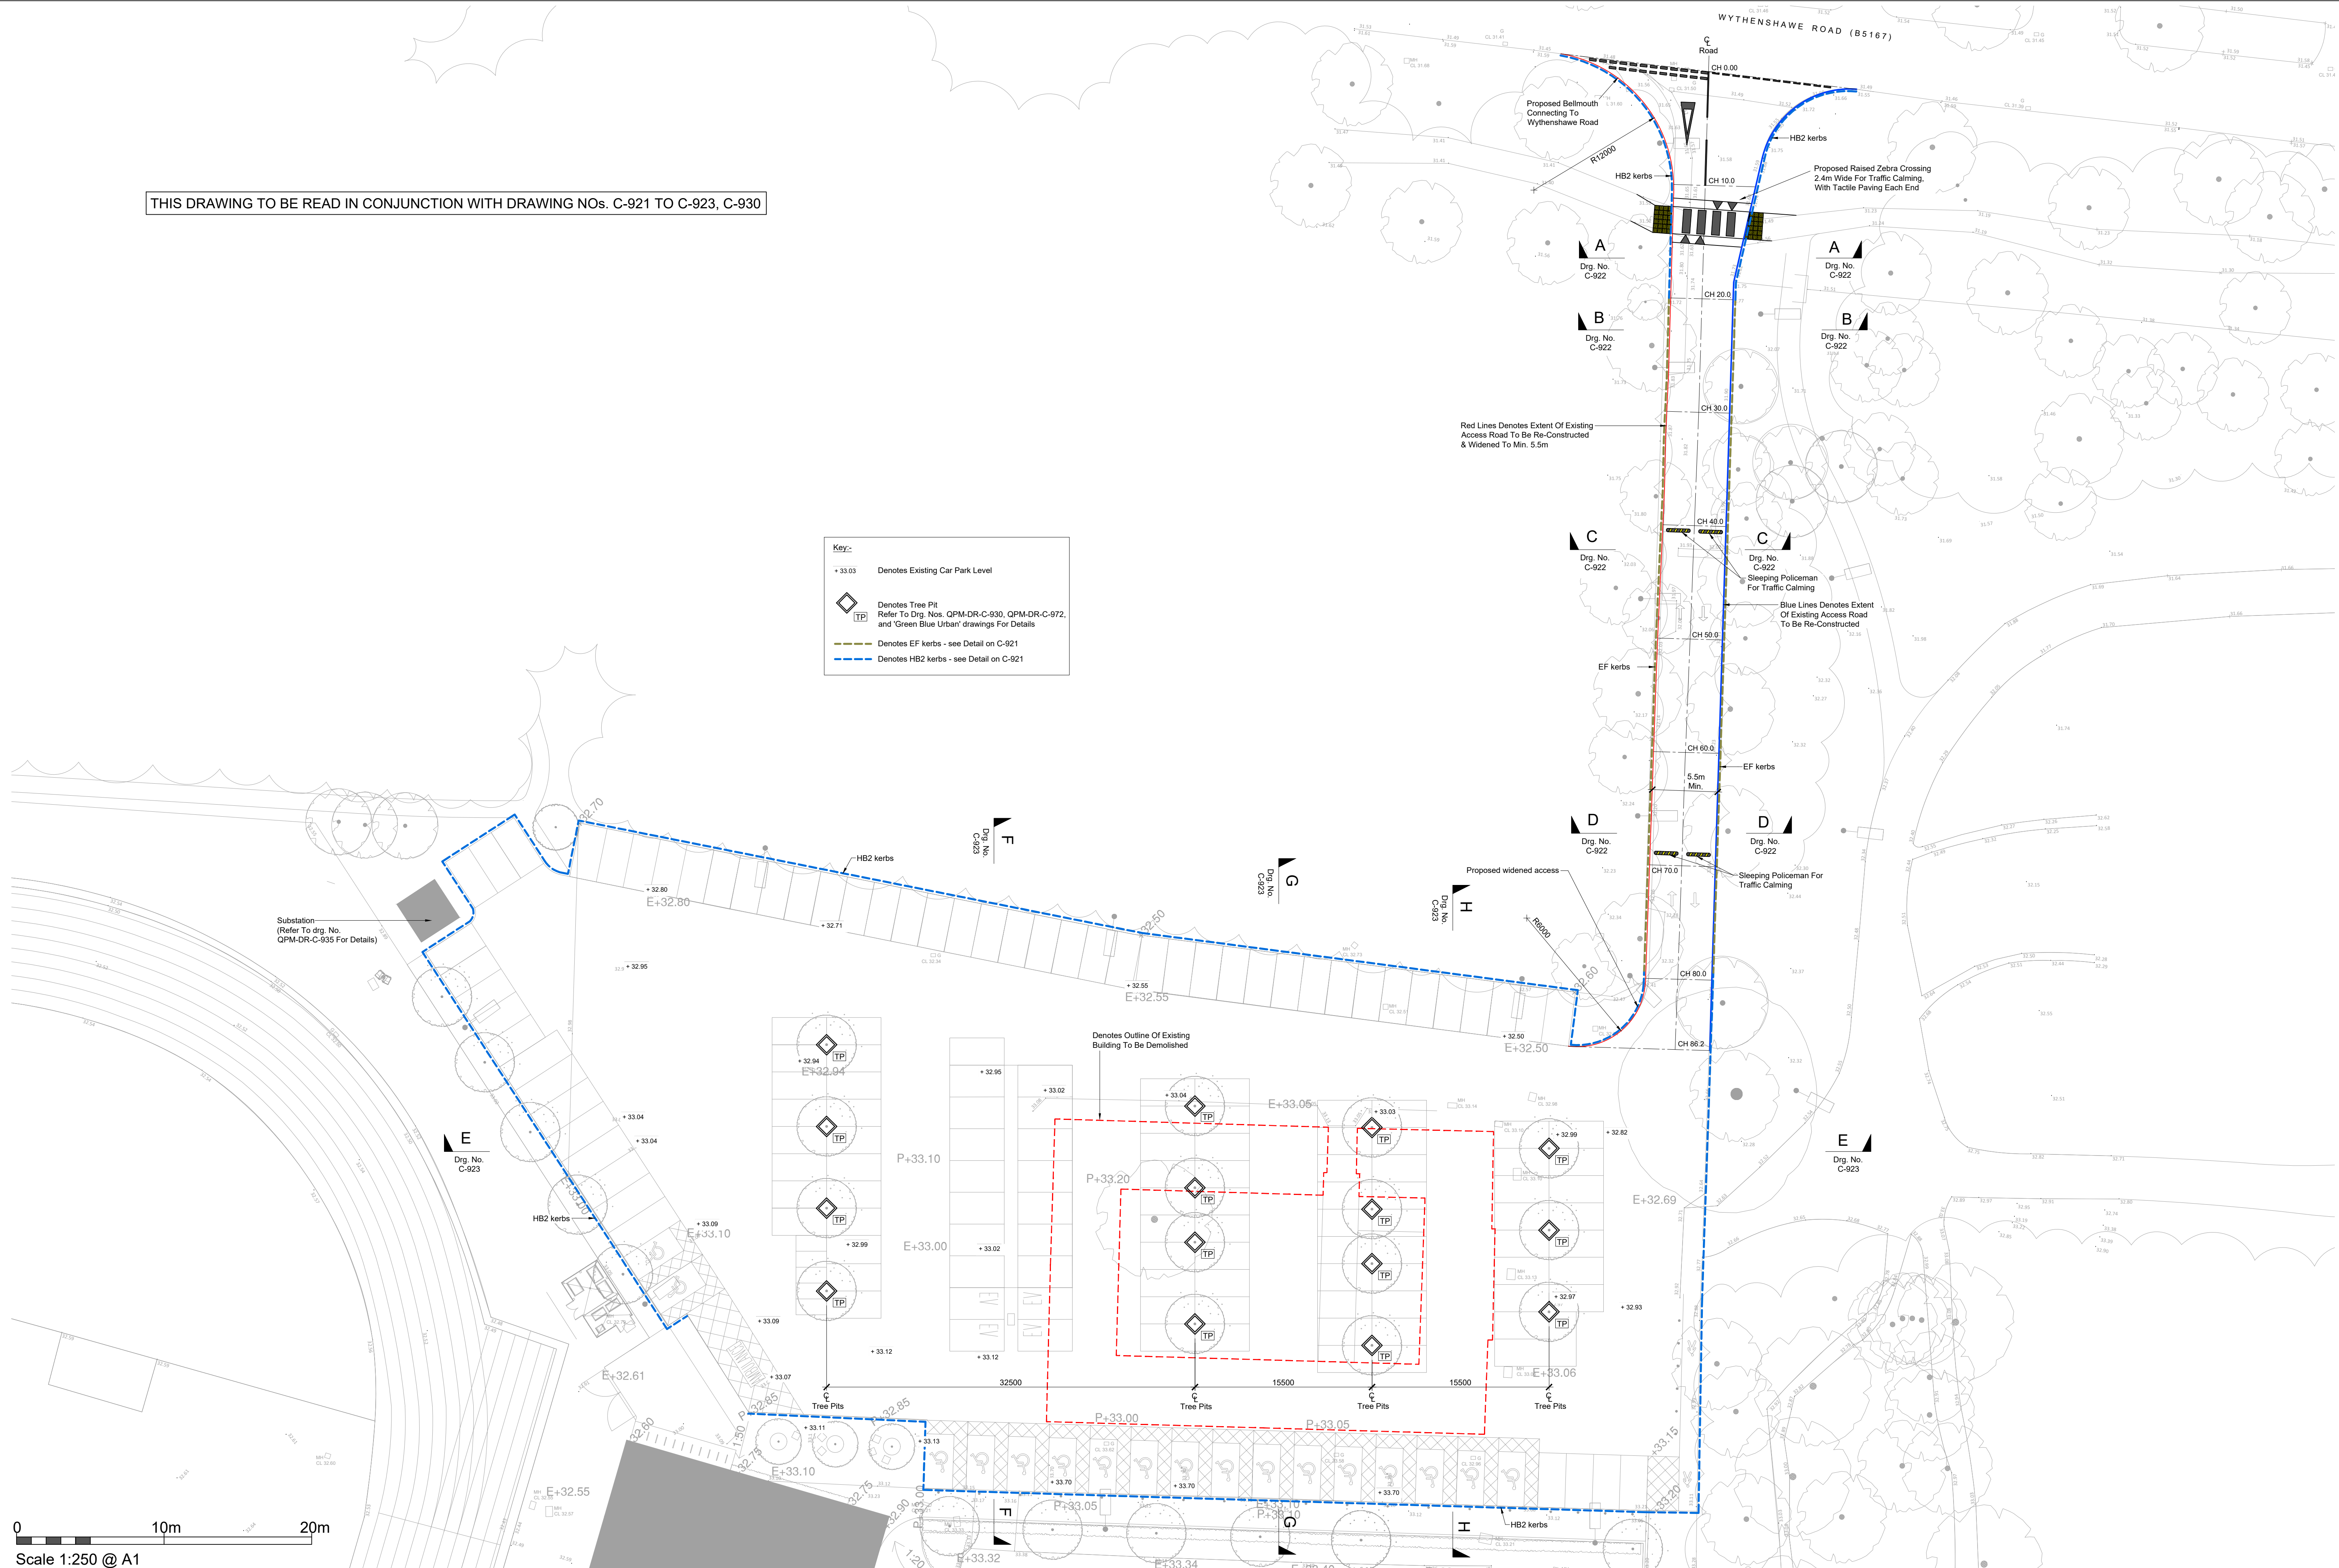

0 10m 20m
Scale 1:250 @ A1