


Scale Bars to be used as guidance only - refer to sheet size below

1:100	mm	1000	2000	5000	7000	
1:200	mm	5000	6000	12000	16000	
1:500	m	15	25	35		
1:1250	m	10	30	50	70	90

Notes:
Drawings are based on survey data and may not accurately represent what is physically present.
Do not scale from this drawing. All dimensions are to be verified on site before proceeding with the work.
All dimensions are in millimeters unless noted otherwise.
Purcell shall be notified in writing of any discrepancies.

-	12/02/2024	JC	GR	First Issue
ISSUE	DATE	APPROVED	DRAWN	DESCRIPTION

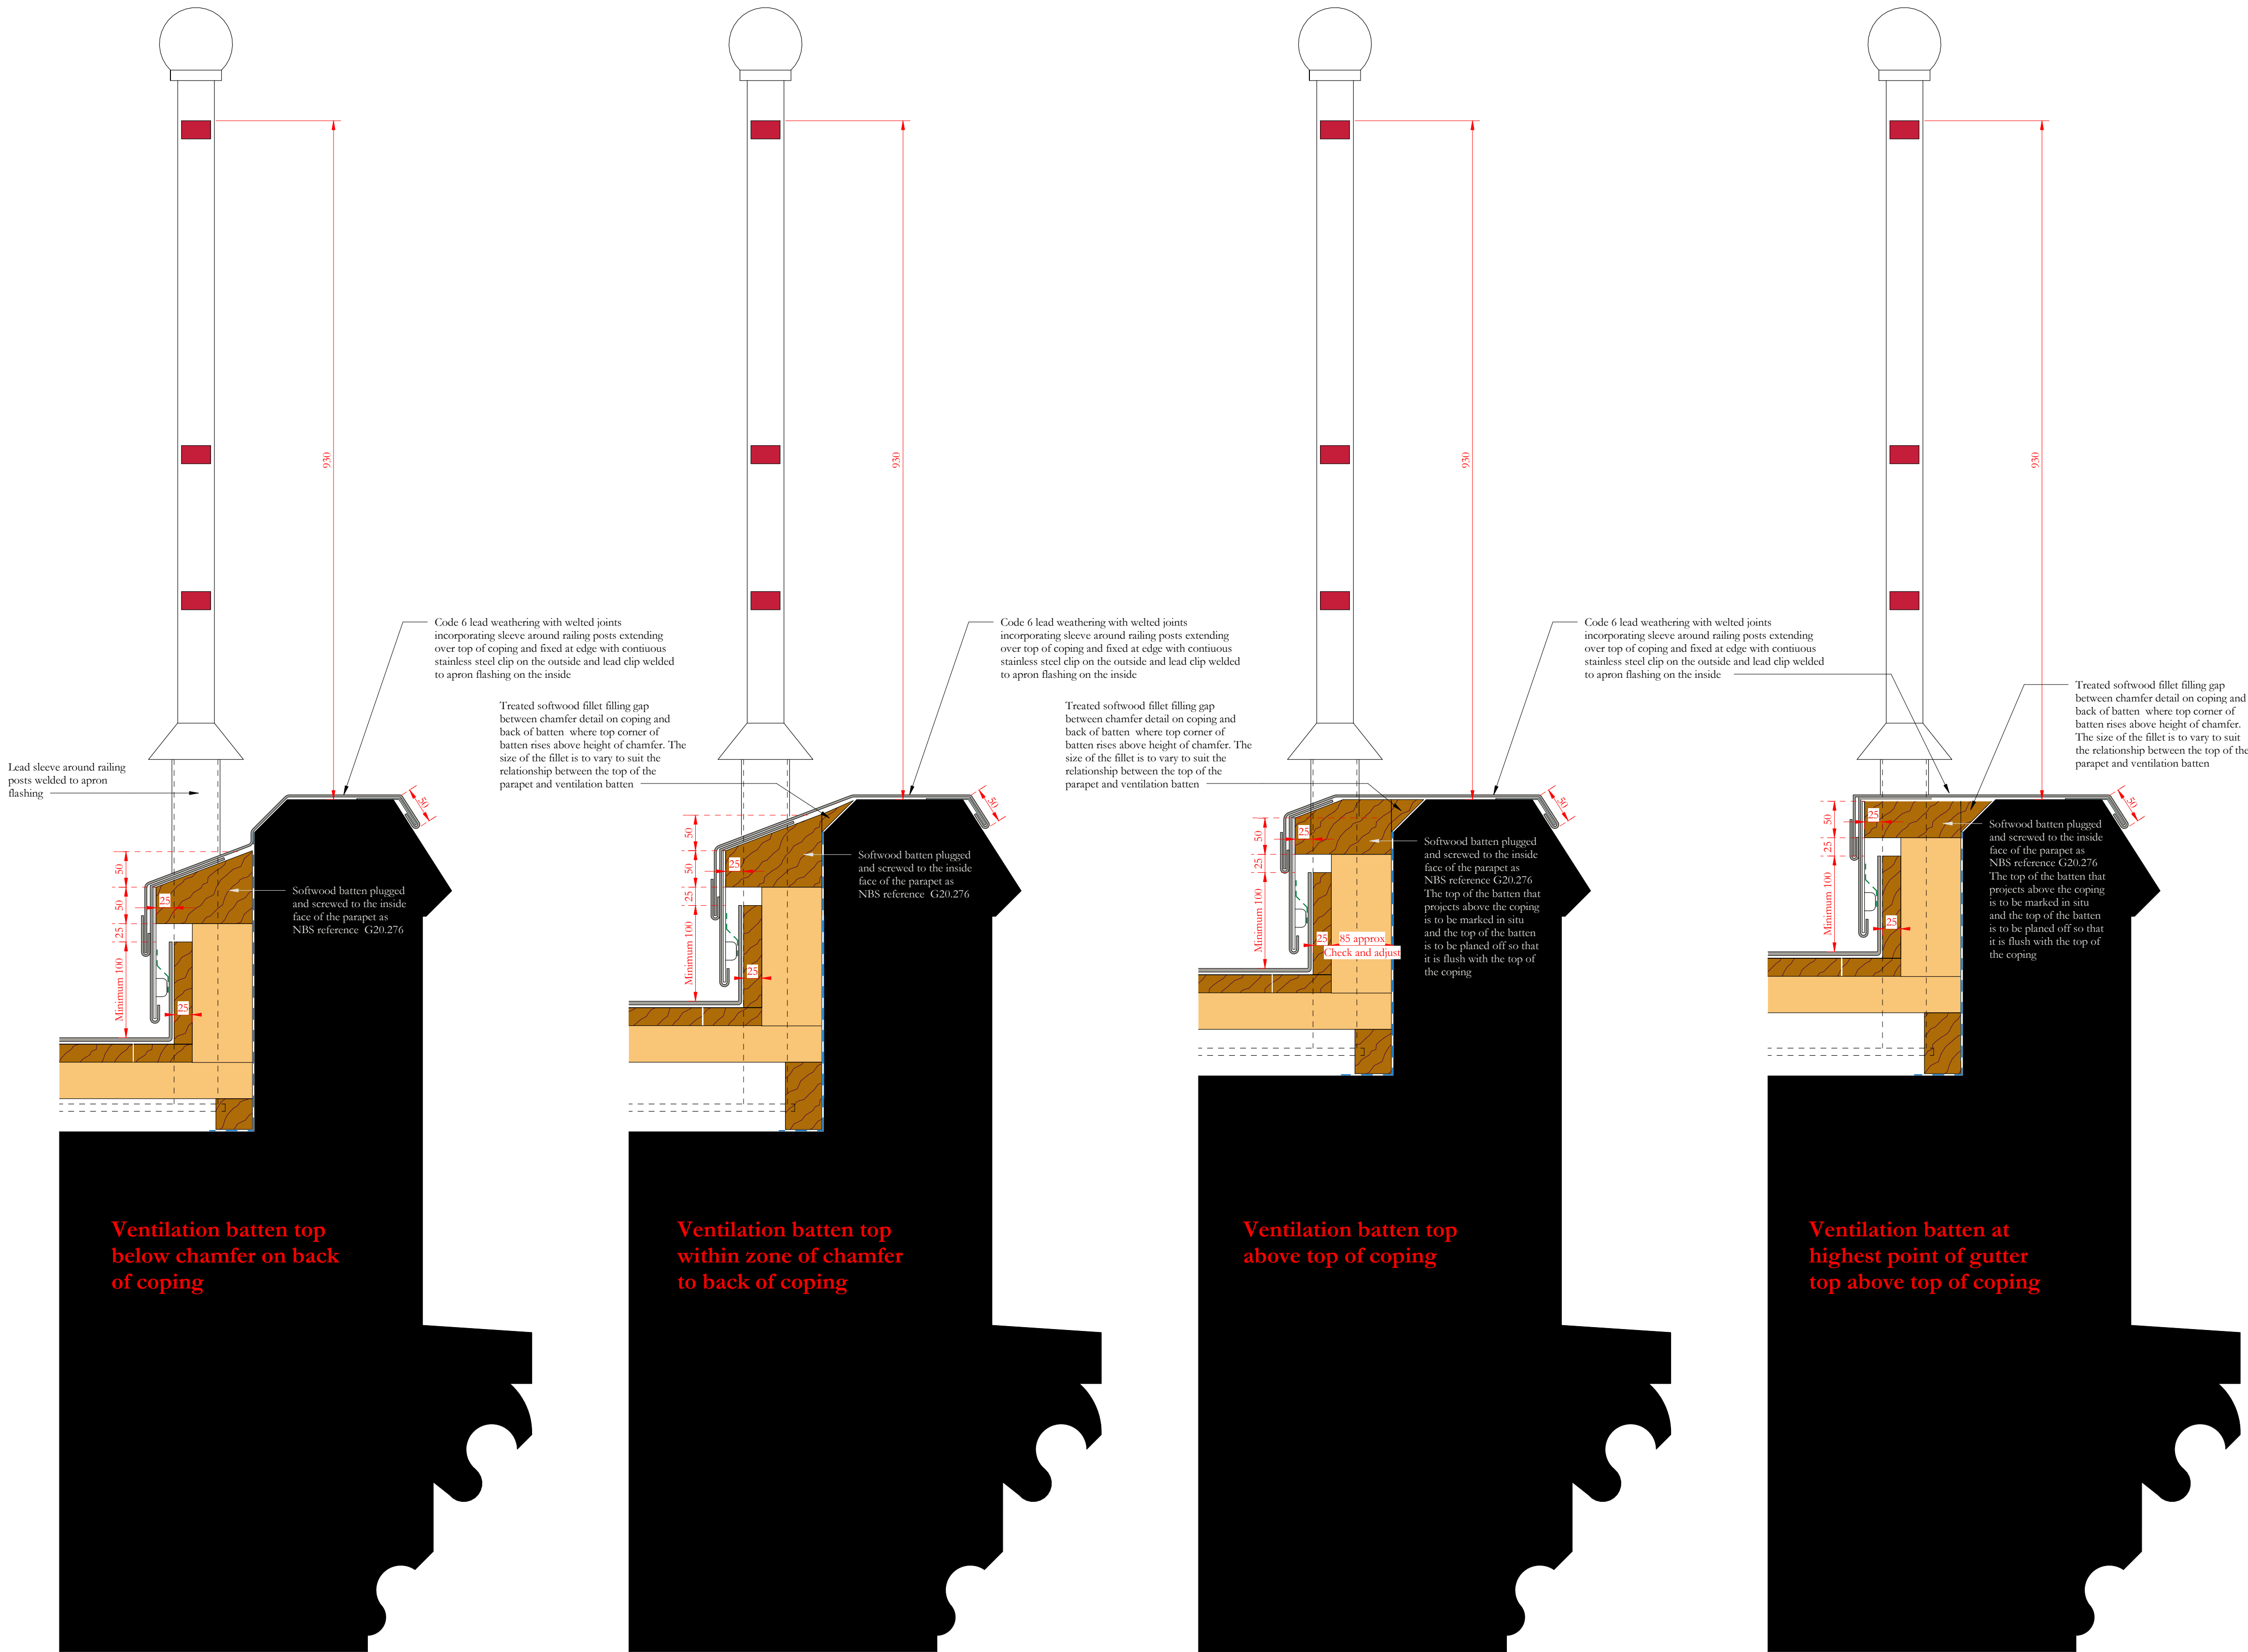

Project Office, Town Hall, MANCHESTER M60 2L1
+44 (0) 7970 097 432
www.purcelluk.com

PROJECT STATUS	RIBA Stage 5
CLIENT	Manchester City Council
PROJECT	Our Town Hall
DRAWING TITLE	Detail of ventilation batten to west courtyard parapets in relation to copings
SIZE & SCALE	A1: 1 : 5
DRAWING STATUS	S4 Construction

JOB NUMBER 236959

DRAWING NO. REV

OTH-PUR-TH-RF-DWG-A-7440 -

© PURCELL 2019. PURCELL ® IS THE TRADING NAME OF PURCELL ARCHITECTURE LTD.

12/02/2024 17:06:53