



- GENERAL NOTES
- G1. DO NOT SCALE THIS DRAWING.
- G2. ANY DIMENSIONAL DISCREPANCIES SHOULD BE NOTIFIED TO THE ENGINEER IMMEDIATELY.
- G3. ALL DIMENSIONS ARE IN MILLIMETRES - (mm)
ALL LEVELS ARE IN METRES - (m) AND ARE ABOVE ORDNANCE DATUM AT NEWLYN, CORNWALL UNLESS NOTED OTHERWISE.
- G4. NORTH SHOWN INDICATIVE ONLY
- G5. THIS DRAWING IS TO BE READ IN CONJUNCTION WITH ALL RELEVANT; SPECIFICATIONS; DRAWINGS; DETAILS AND OTHER DESIGN INFORMATION.
- G6. ALL DRAWINGS AND WRITTEN MATERIAL CONTAINED WITHIN, CONSTITUTE ORIGINAL AND UNPUBLISHED WORK OF THE ENGINEER AND MAY NOT BE DUPLICATED, USED, REPRODUCED OR DISCLOSED WITHOUT WRITTEN CONSENT OR EXPRESS PERMISSION FROM THE ENGINEER.
- G7. ALL INFORMATION CONTAINED IN THIS DOCUMENT IS COPYRIGHT ©
- G8. WHERE THE CONTRACTOR UNDERTAKES OR ENGAGES A THIRD PARTY TO UNDERTAKE TEMPORARY WORKS DESIGN, OR VARIES THE PELL FRISCHMANN DESIGN IN ANY WAY, THEN THE CONTRACTOR WILL TAKE FULL RESPONSIBILITY AND LIABILITY FOR ALL DESIGN ASPECTS, INCLUDING A DESIGN RISK ASSESSMENT. THE CONTRACTOR SHALL INFORM PELL FRISCHMANN OF ANY PROPOSED VARIANCES TO THE DESIGN.


ROAD A - LONGSECTION
SCALE: H 1:500,V 1:100. DATUM: 95.000

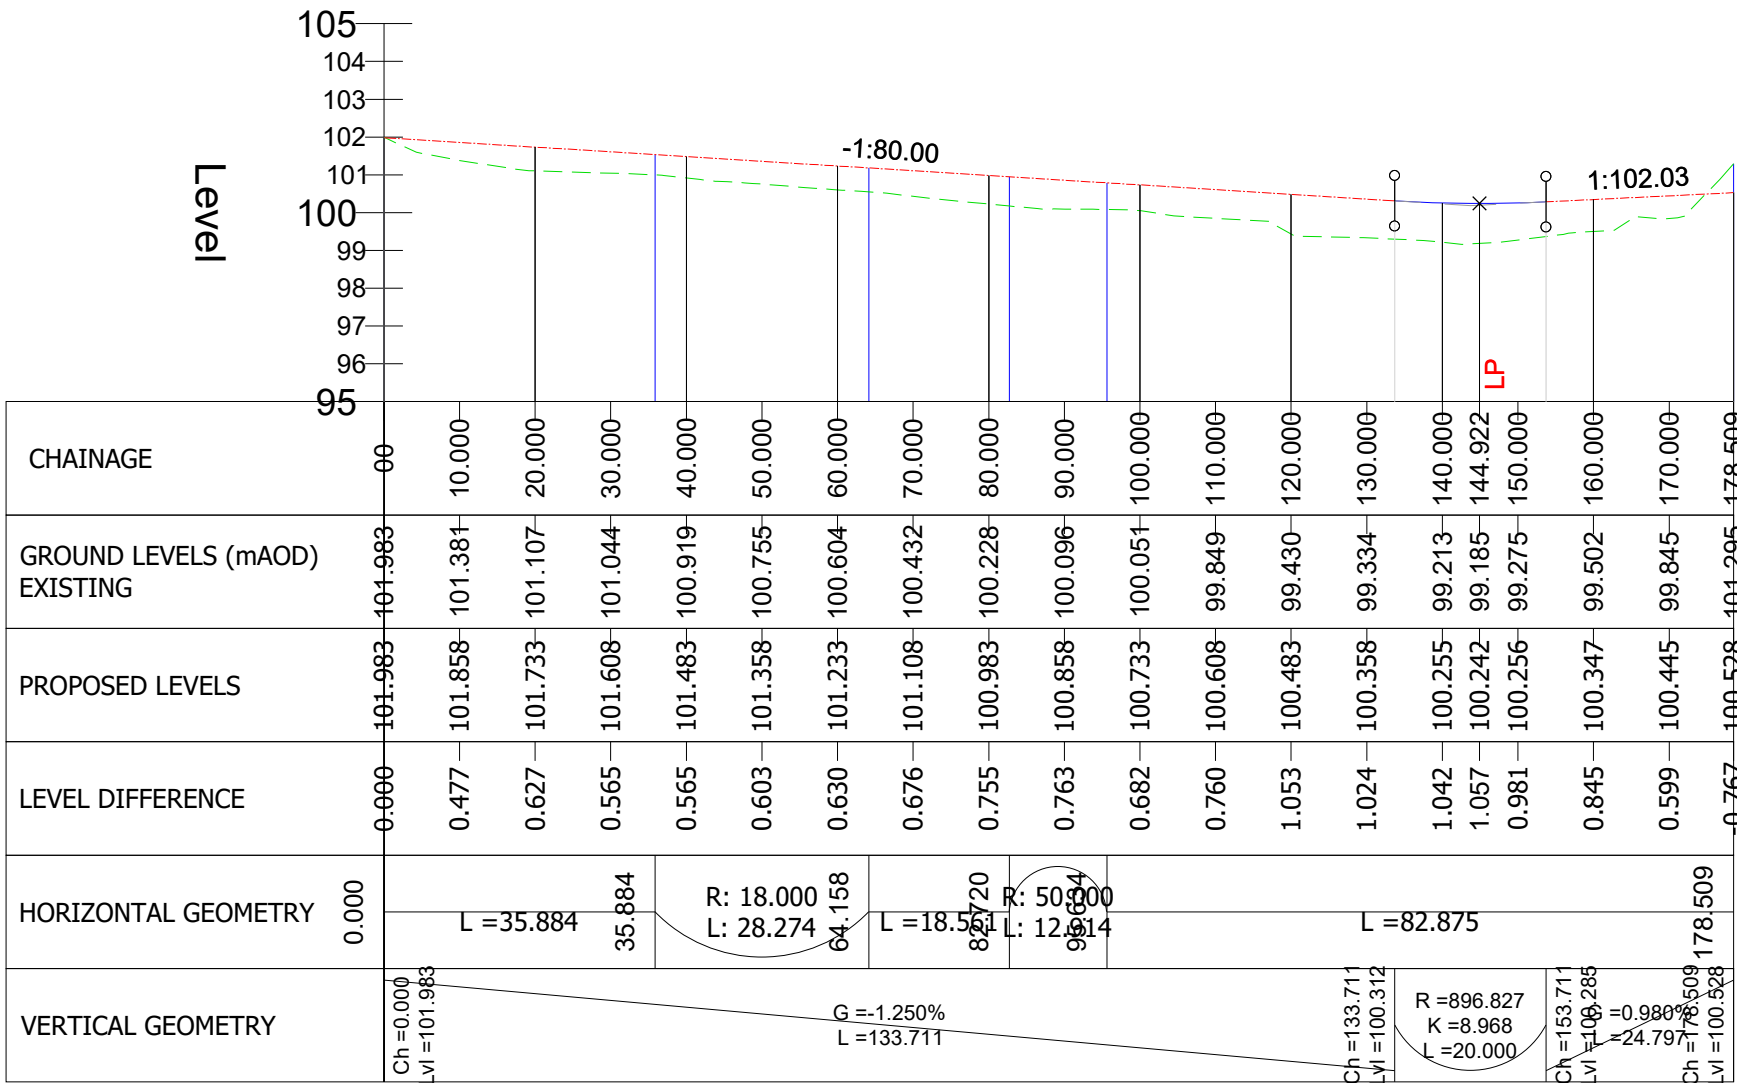


ROAD B - LONGSECTION
SCALE: H 1:500,V 1:100. DATUM: 95.000

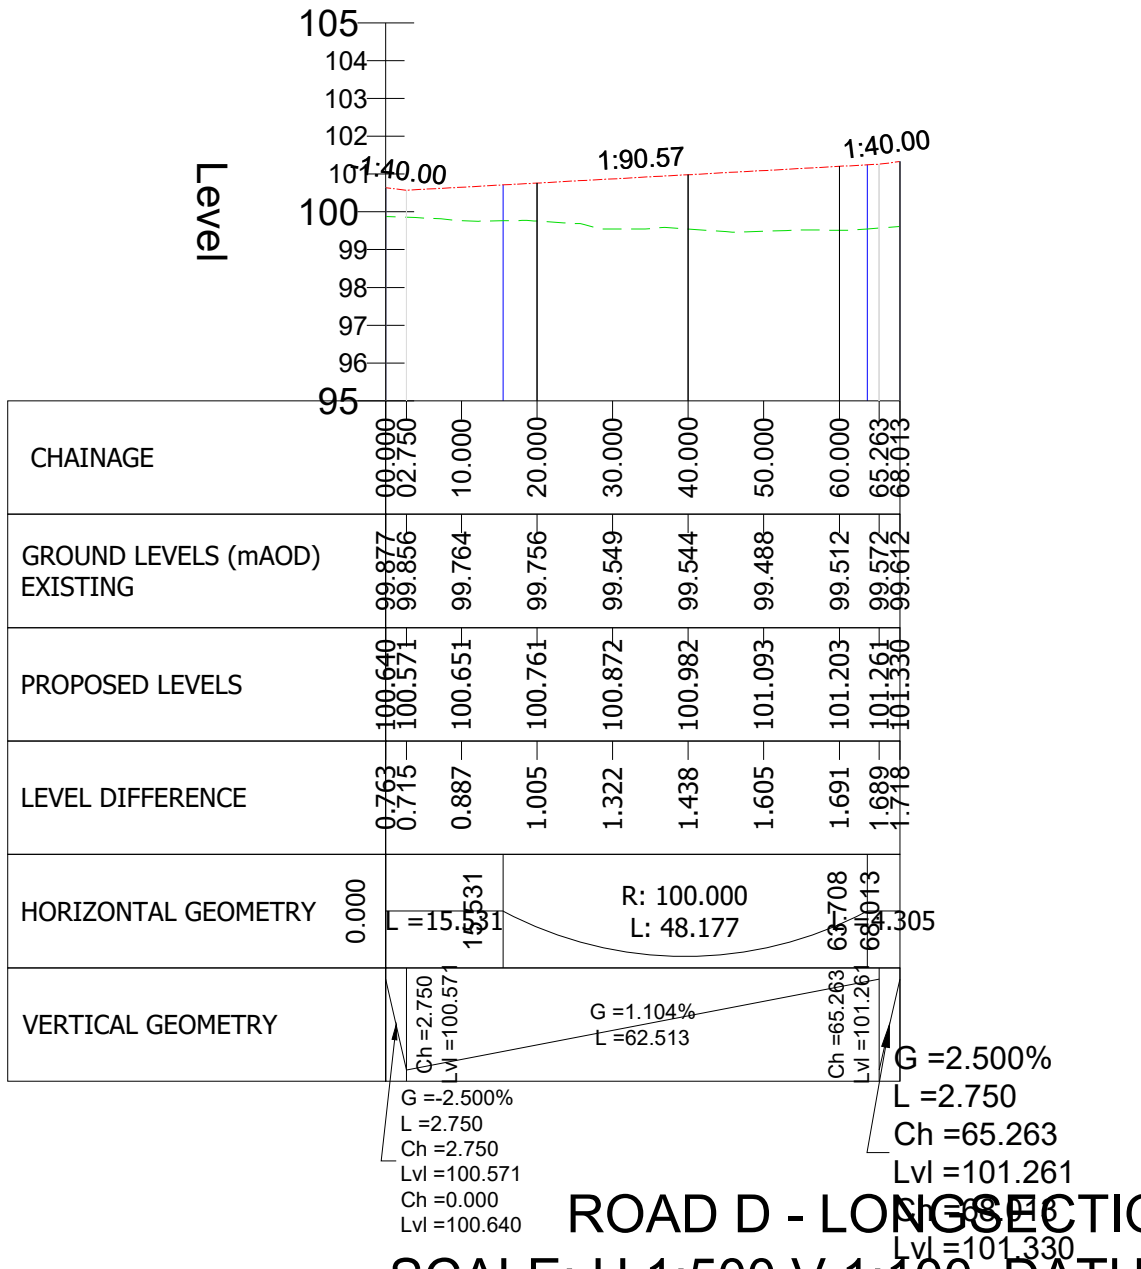


ROAD C - LONGSECTION
SCALE: H 1:500,V 1:100. DATUM: 95.000

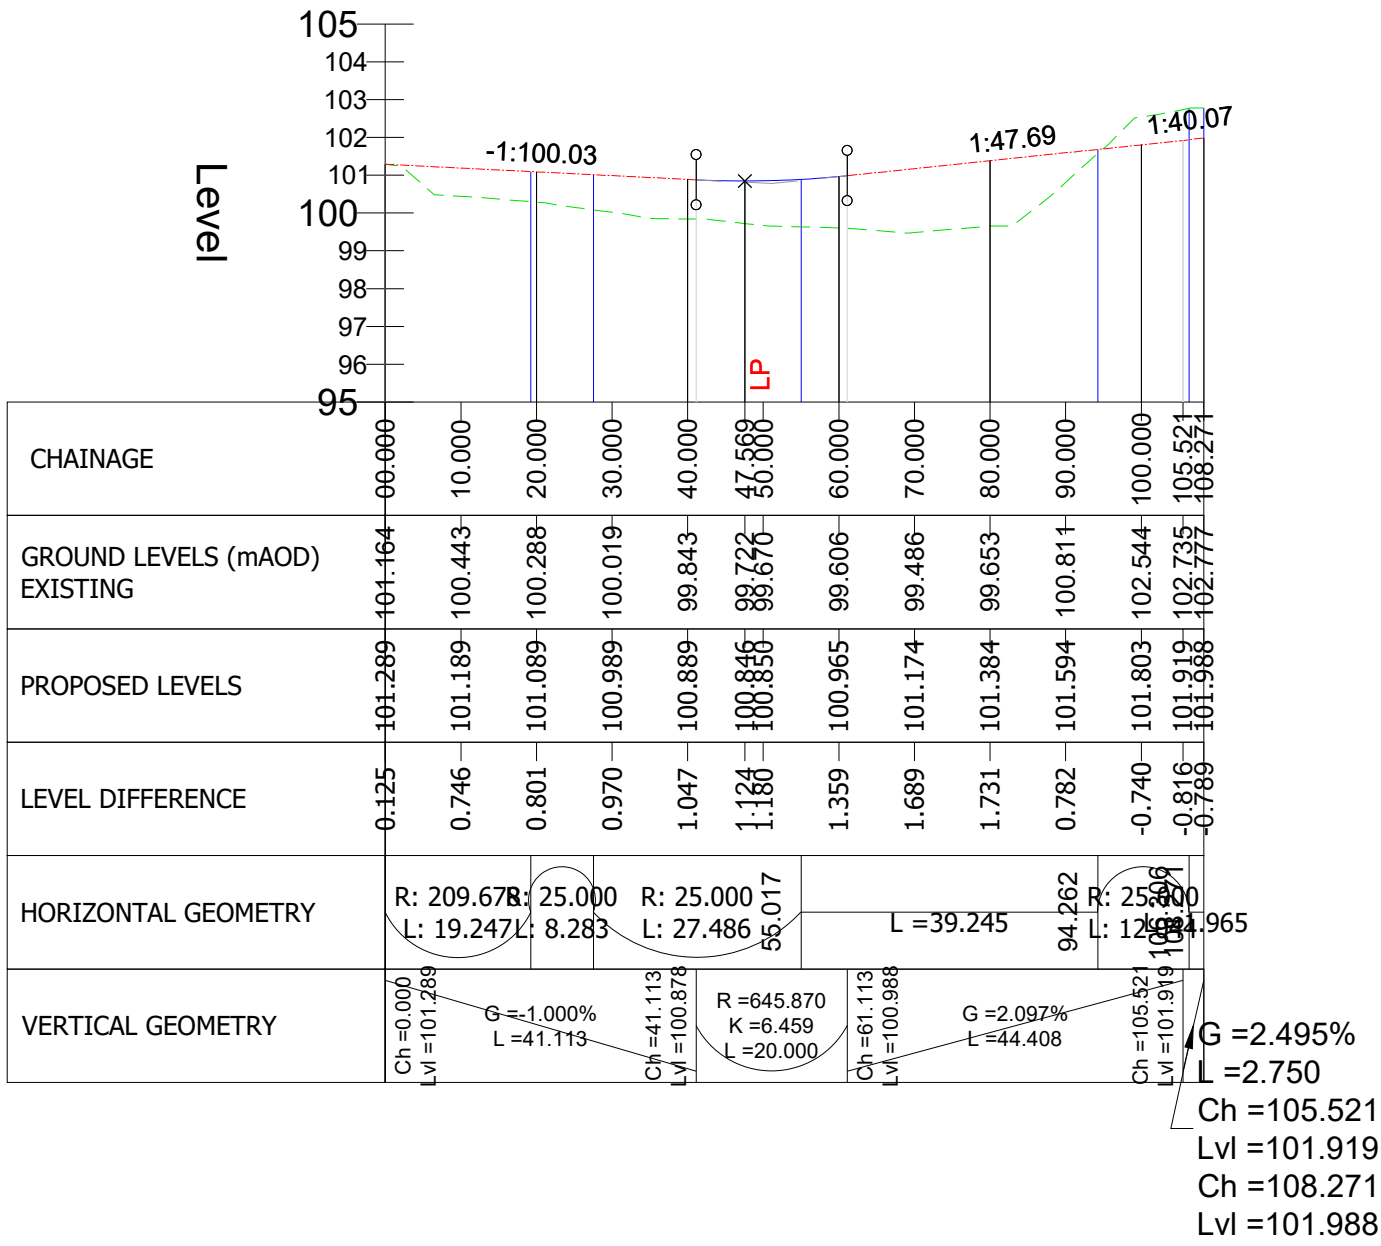

ROAD C TH - LONGSECTION
SCALE: H 1:500,V 1:100. DATUM: 100.000

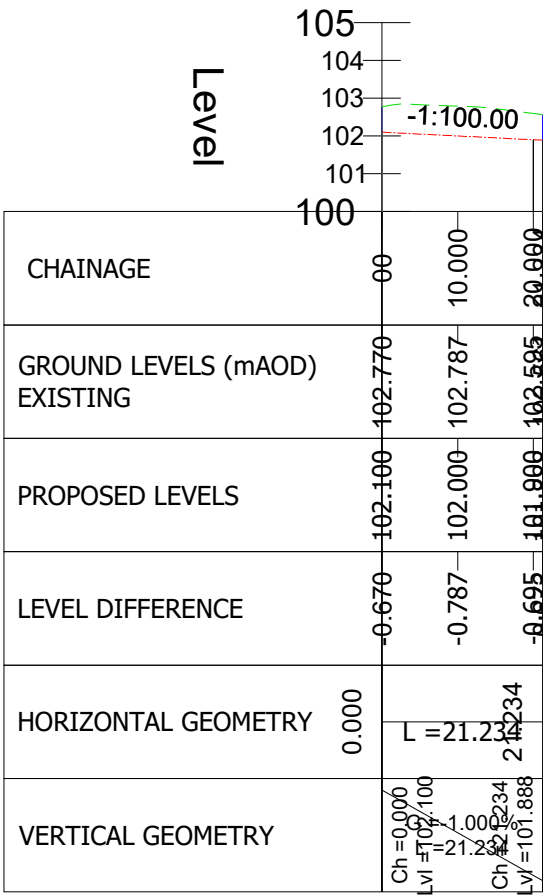

ROAD D - LONGSECTION
SCALE: H 1:500,V 1:100. DATUM: 95.000

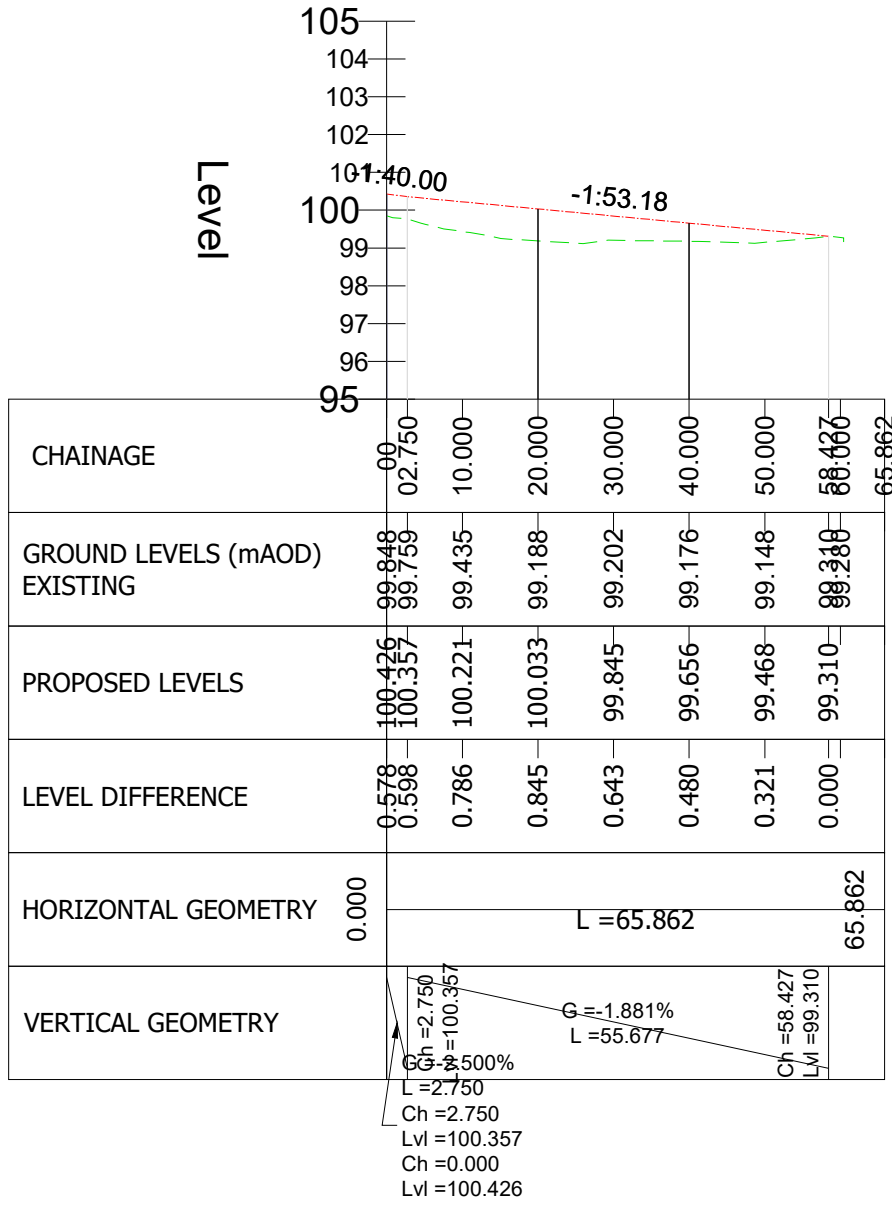

P01	FIRST ISSUE	LB	AH	MD	20.05.25
REV	DESCRIPTION	DRN	CHK	APP	DATE

Pell Frischmann

4th FLOOR, ONE ST JAMES SQUARE, MANCHESTER, M2 6DN
Telephone +44 (0)161 828 9400
Email: pfmmanchester@pellfrischmann.com
www.pellfrischmann.com

Architect/Client/Contractor



Project

HINCHLEY ROAD, BLACKLEY

Drawing Title

HIGHWAY LONG SECTIONS

Drawing Status

PRELIMINARY

Name	Date	Status Code
L.BOWLES	20.05.25	S0
Designed	Scale	1:500
L.BOWLES	20.05.25	
Eng Chk	Revision	P01
A.HALL	20.05.25	
Approved	M.DAVIES	20.05.25

Drawing No.

110315 - PEF - S38 -HLS DR- C -00001