


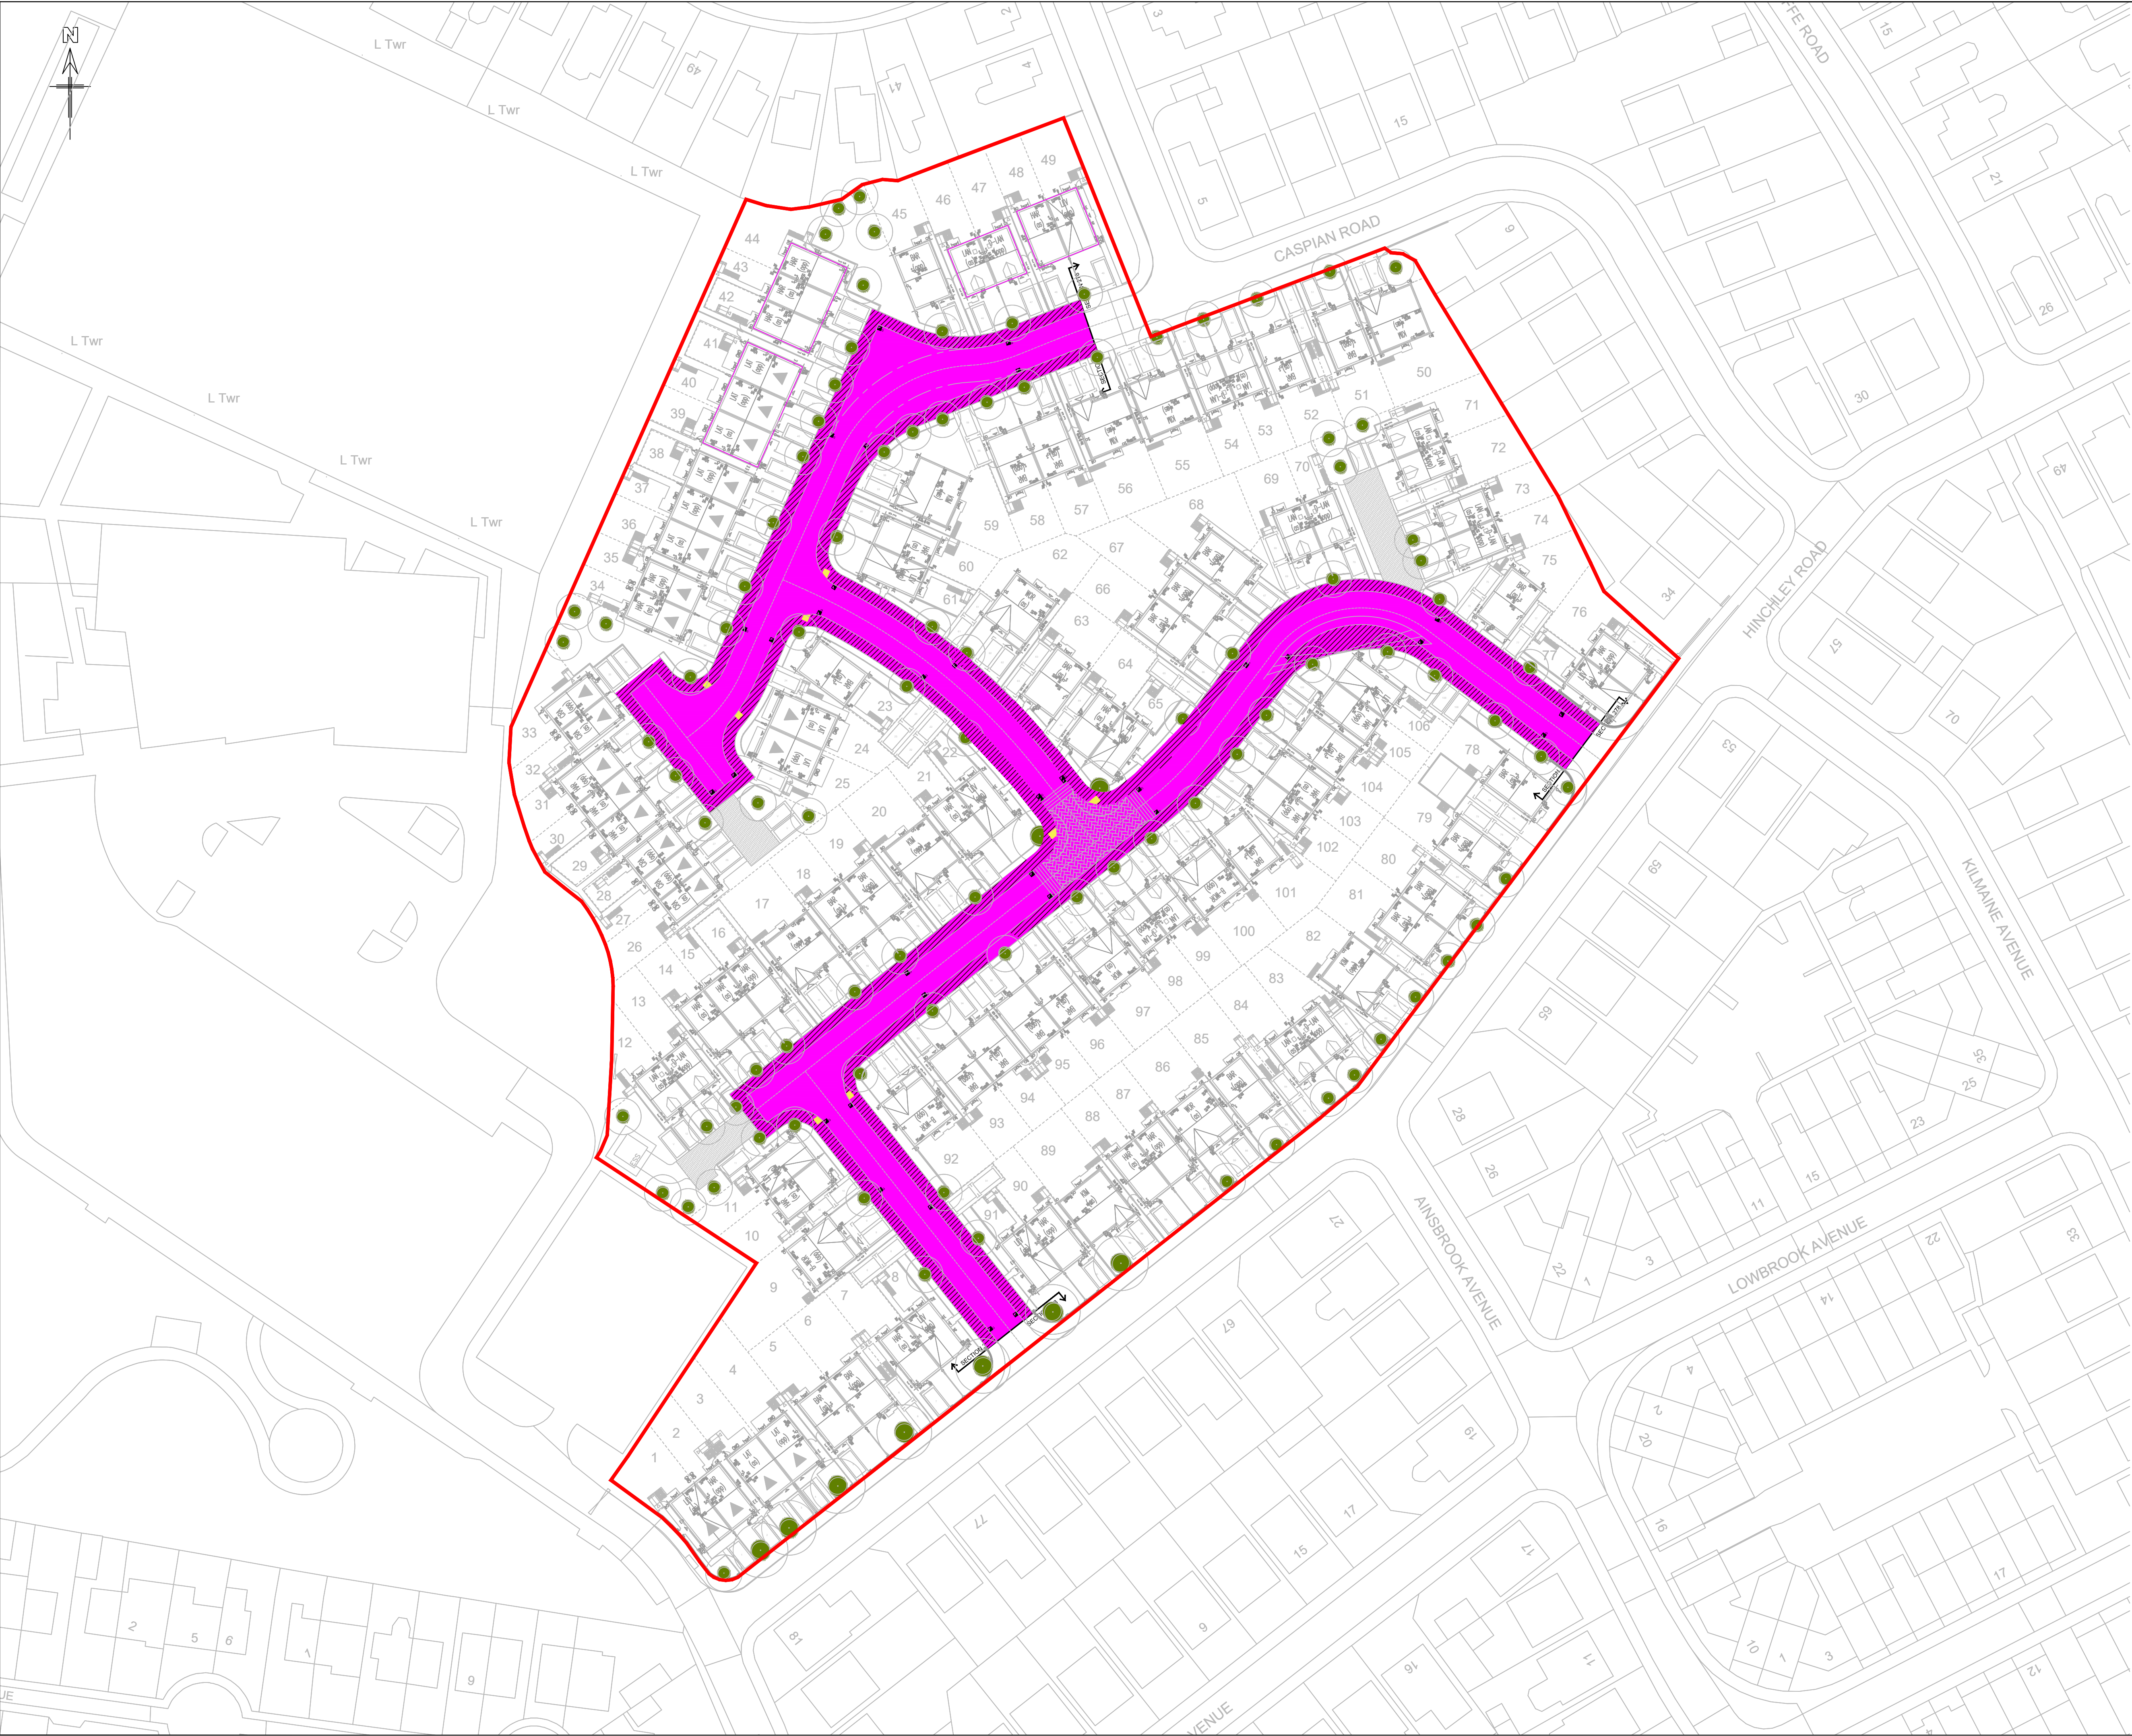

- GENERAL NOTES
- G1. DO NOT SCALE THIS DRAWING.
- G2. ANY DIMENSIONAL DISCREPANCIES SHOULD BE NOTIFIED TO THE ENGINEER IMMEDIATELY.
- G3. ALL DIMENSIONS ARE IN MILLIMETRES - (mm)
ALL LEVELS ARE IN METRES - (m) AND ARE ABOVE ORDNANCE DATUM AT NEWLYN, CORNWALL UNLESS NOTED OTHERWISE.
- G4. NORTH SHOWN INDICATIVE ONLY
- G5. THIS DRAWING IS TO BE READ IN CONJUNCTION WITH ALL RELEVANT; SPECIFICATIONS; DRAWINGS; DETAILS AND OTHER DESIGN INFORMATION.
- G6. ALL DRAWINGS AND WRITTEN MATERIAL CONTAINED WITHIN, CONSTITUTE ORIGINAL AND UNPUBLISHED WORK OF THE ENGINEER AND MAY NOT BE DUPLICATED, USED, REPRODUCED OR DISCLOSED WITHOUT WRITTEN CONSENT OR EXPRESS PERMISSION FROM THE ENGINEER.
- G7. ALL INFORMATION CONTAINED IN THIS DOCUMENT IS COPYRIGHT ©
- G8. WHERE THE CONTRACTOR UNDERTAKES OR ENGAGES A THIRD PARTY TO UNDERTAKE TEMPORARY WORKS DESIGN, OR VARIES THE PELL FRISCHMANN DESIGN IN ANY WAY, THEN THE CONTRACTOR WILL TAKE FULL RESPONSIBILITY AND LIABILITY FOR ALL DESIGN ASPECTS, INCLUDING A DESIGN RISK ASSESSMENT. THE CONTRACTOR SHALL INFORM PELL FRISCHMANN OF ANY PROPOSED VARIANCES TO THE DESIGN.

KEY

-  CARRIAGEWAYS
-  FOOTWAYS & VEHICLE OVERRUN AREAS
-  GULLIES
-  TACTILE PAVING - UNCONTROLLED CROSSING

P04	UPDATED TO CLIENT COMMENTS	RS	EP	AH	17.11.25
P03	UPDATED TO CLIENT COMMENTS	RS	EP	AH	17.10.25
P02	UPDATED TO NEW SITE LAYOUT	EP	AH	AH	01.08.25
P01	FIRST ISSUE	EP	AH	AH	18.07.25
REV	DESCRIPTION	DRN	CHK	APP	DATE

Pell Frischmann

4th FLOOR, ONE ST JAMES SQUARE, MANCHESTER, M2 6DN
Telephone +44 (0)161 826 9400
Email: pfmanchester@pellfrischmann.com
www.pellfrischmann.com



Project

HINCHLEY ROAD, BLACKLEY

Drawing Title

**S38
ADOPTION PLAN**

Drawing Status				
PRELIMINARY				
Drawn	Name	Date	Status Code	S0
Designed	E.PHYTHIAN	08.07.25	Scale	1:500
Eng Chk	A.HALL	08.07.25	Revision	P04
Approved	A.HALL	08.07.25		

Drawing No.

110315 - PEF - S38 - LLO -DR- C - 00001