



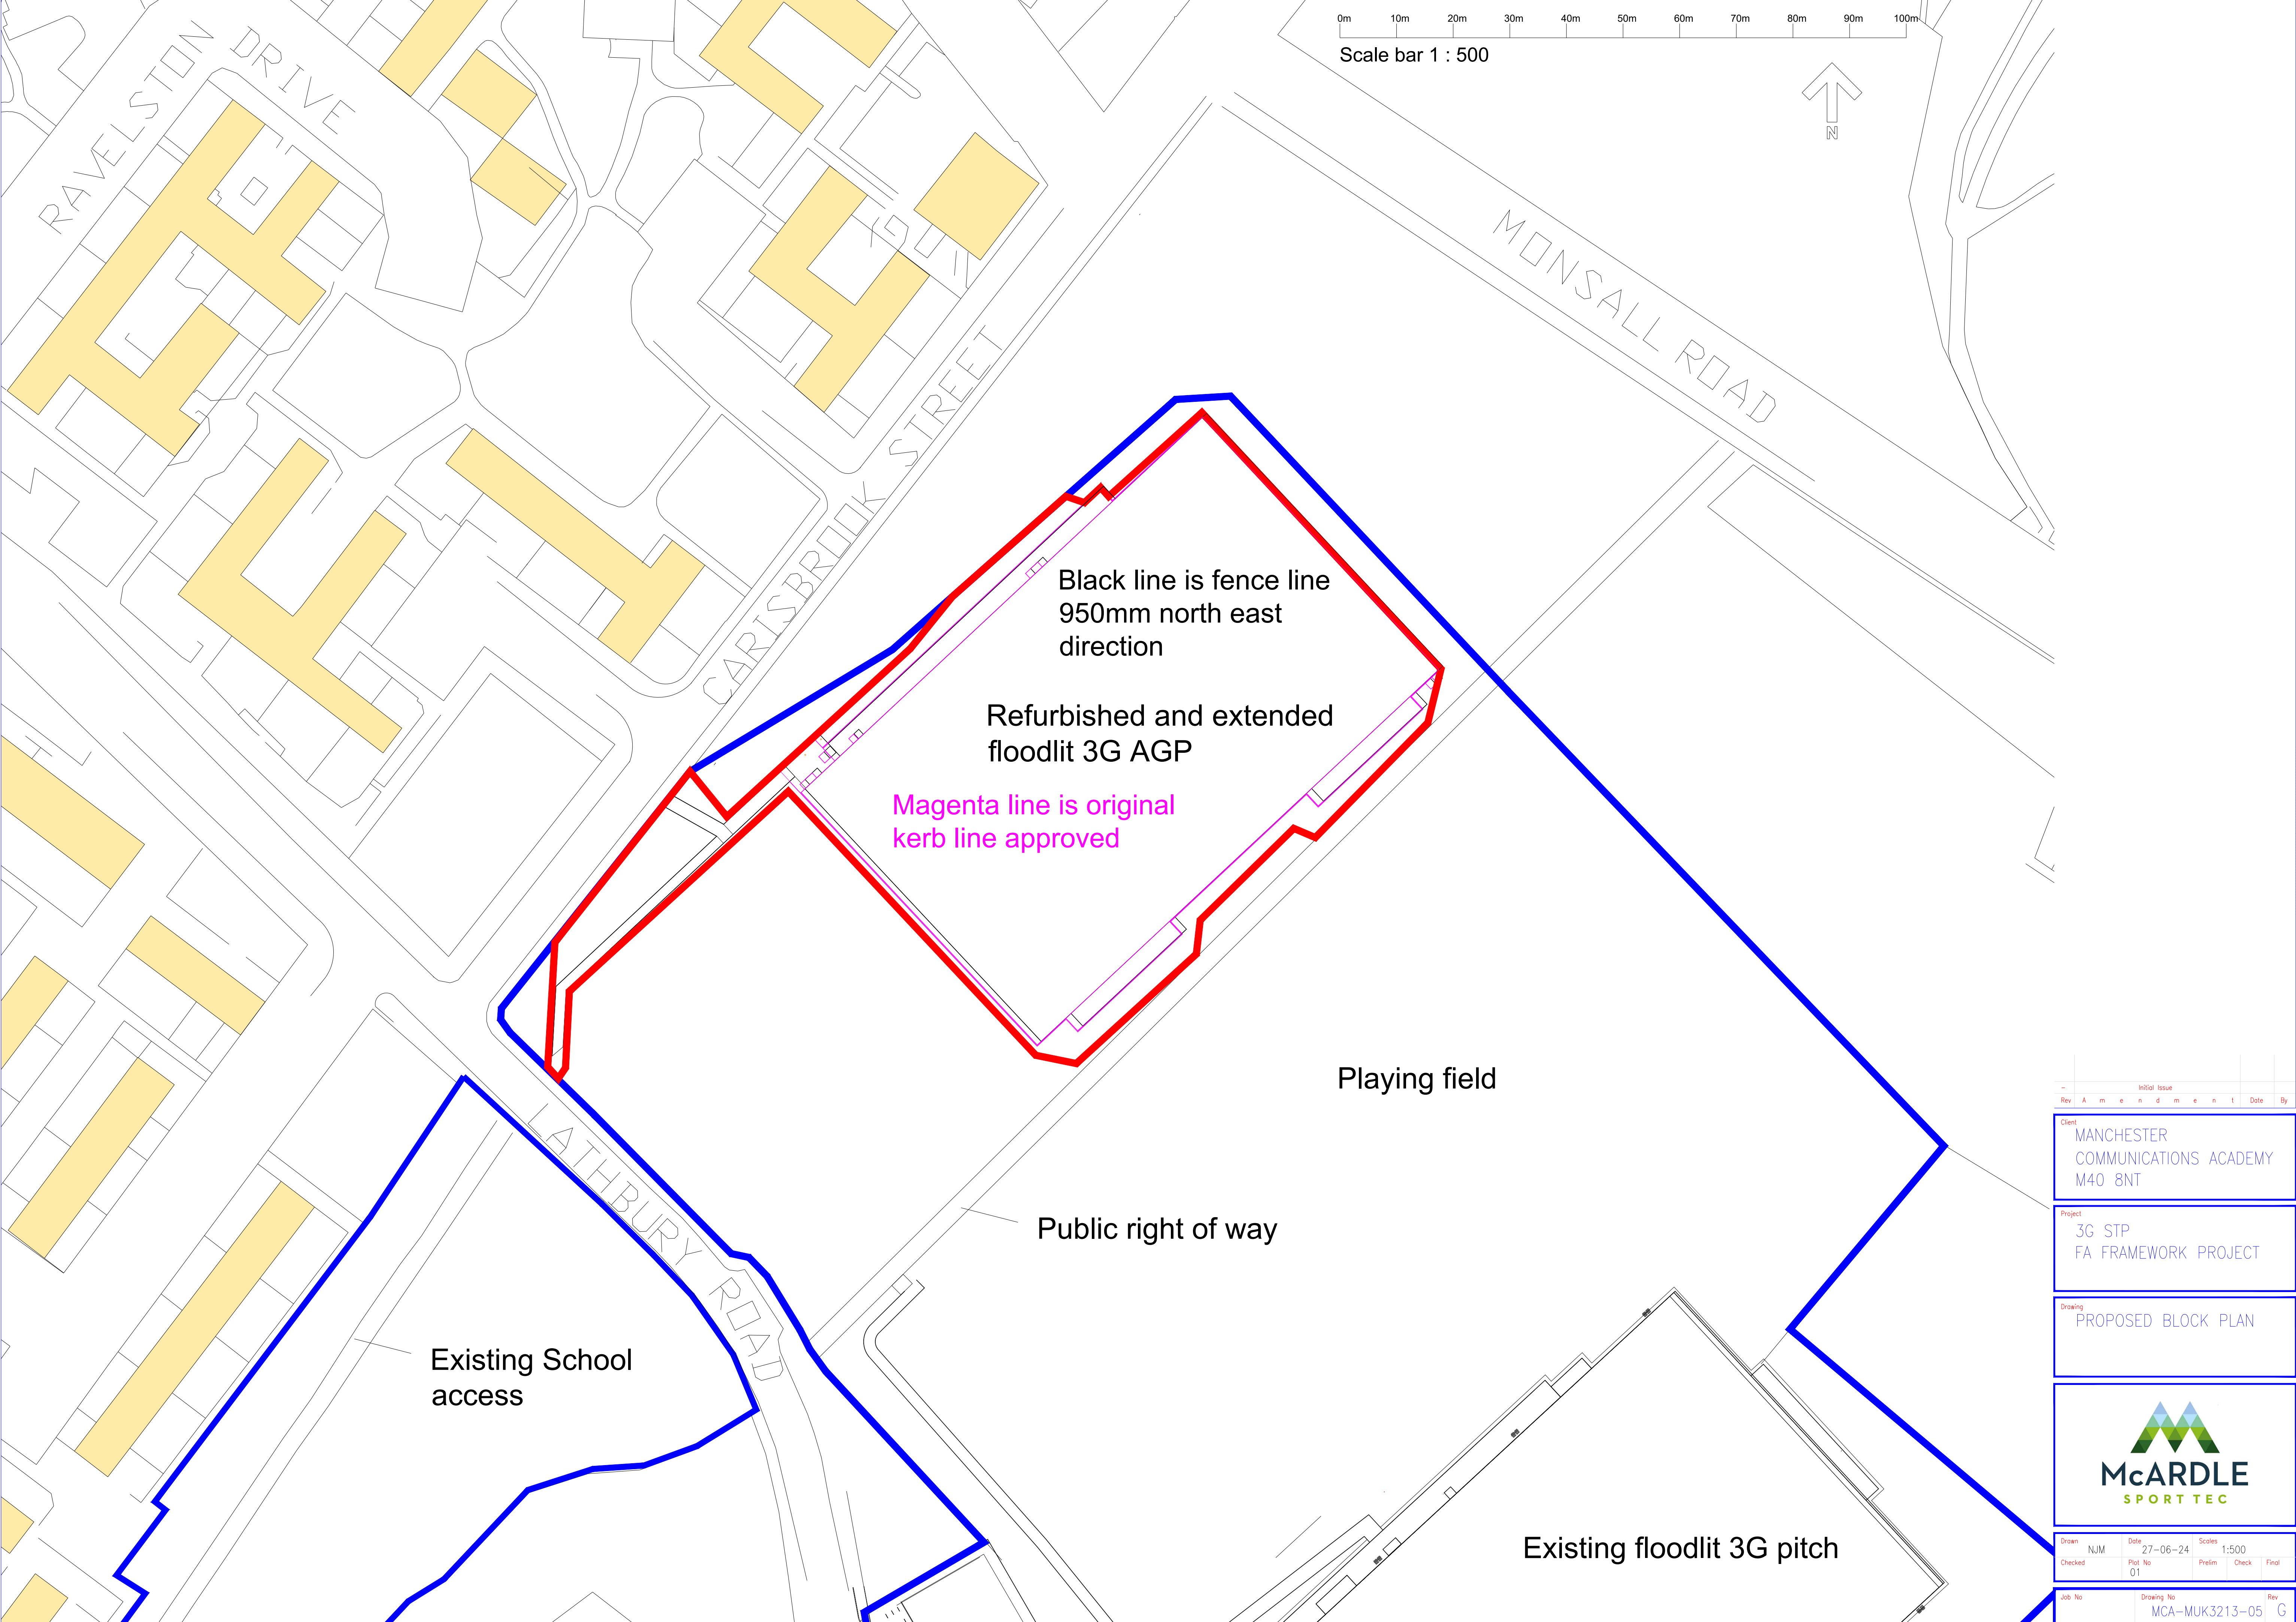

0m 10m 20m 30m 40m 50m 60m 70m 80m 90m 100m

Scale bar 1 : 500

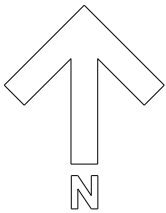

Black line is fence line
950mm north east
direction

Refurbished and extended
floodlit 3G AGP

Magenta line is original
kerb line approved

Playing field

Public right of way

Existing School
access

Existing floodlit 3G pitch

Initial Issue				
Rev	A	m	e	n
d	e	n	t	
Date	By			
Client				
MANCHESTER COMMUNICATIONS ACADEMY M40 8NT				
Project				
3G STP FA FRAMEWORK PROJECT				
Drawing				
PROPOSED BLOCK PLAN				
McARDLE SPORT TEC				
Drawn	NJM	Date	27-06-24	Scales
Checked		Plot No	01	Prelim Check Final
Job No	Drawing No			Rev
	MCA-MUK3213-05			G