


CHEETHAM HILL ROAD

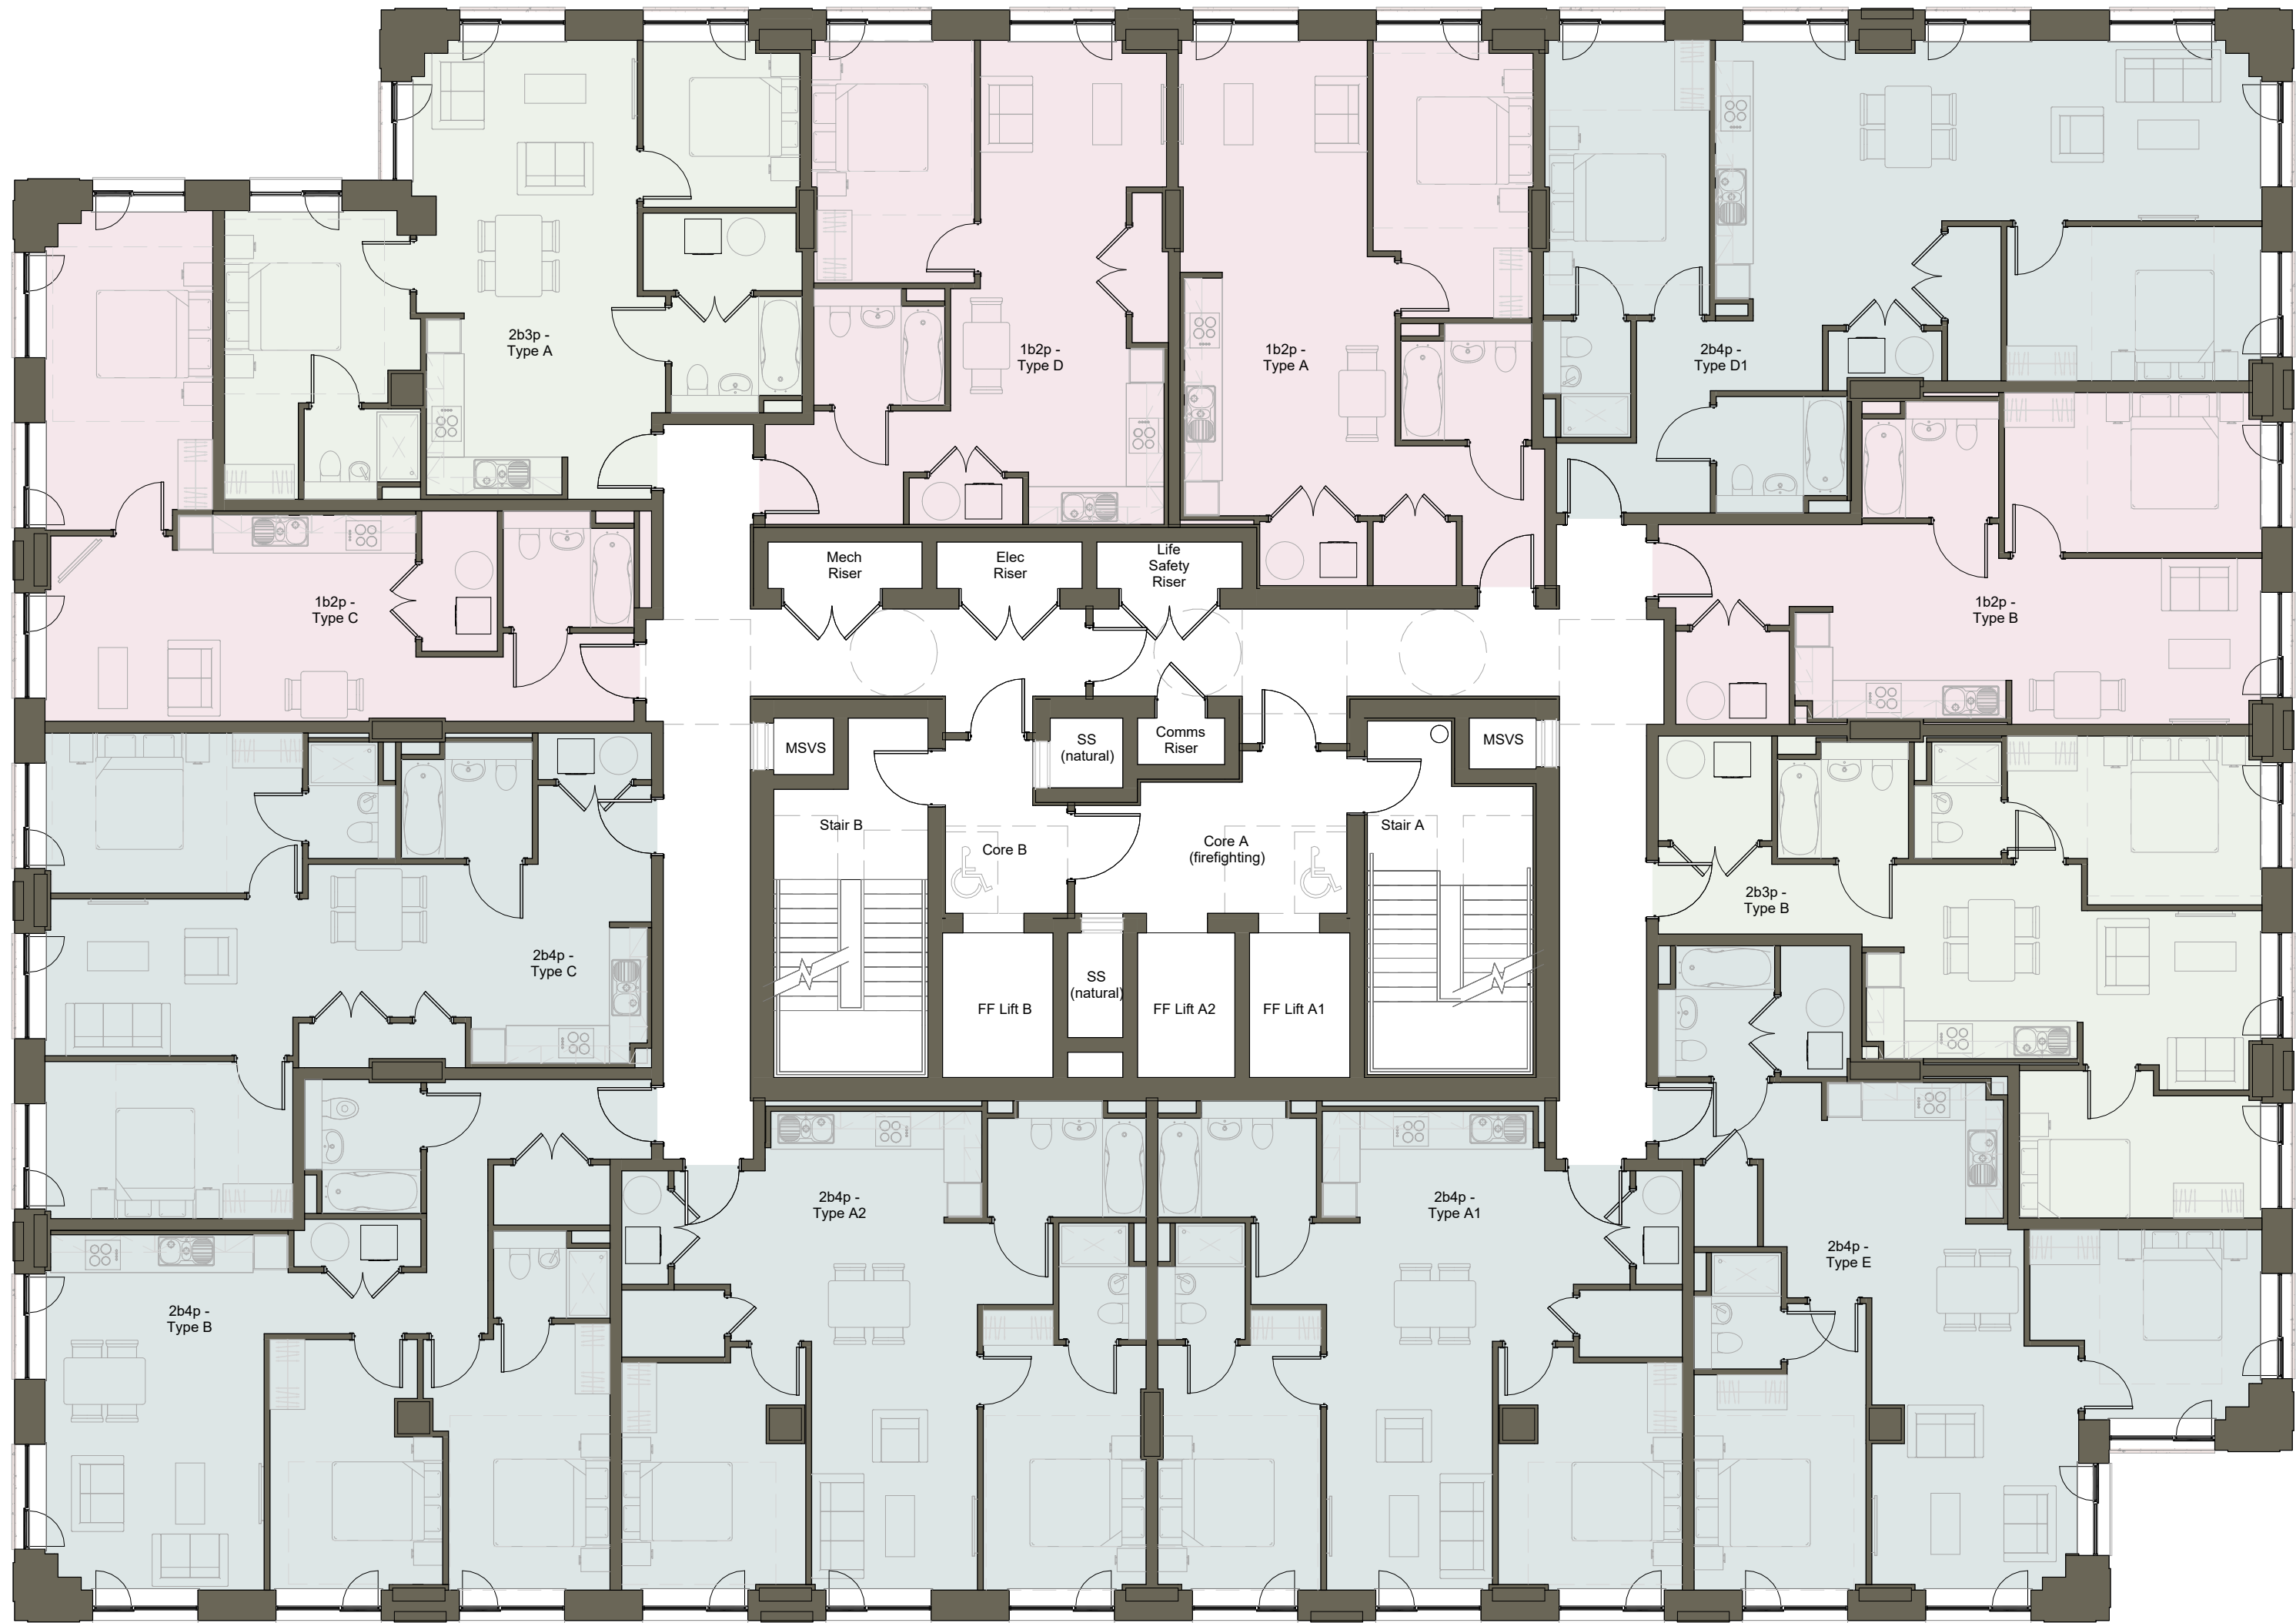

FERNIE STREET

LORD STREET

NOTES

- All dimensions and levels are to be checked on site.
- Any discrepancies are to be reported to the architect before any work commences.
- Whilst information on this sheet is issued to scale, scaling directly from this drawing may result in inaccuracies. For precise measurements, refer to the stated dimensions or contact the Architect.
- This drawing shall not be reproduced without express written permission from AEW.
- Title overlay drawings and ownership boundaries are produced using all reasonable endeavors. AEW cannot be responsible for the accuracy or scale discrepancy of base plans supplied to them.
- All works are to be undertaken in accordance with Building Regulations and the latest British Standards.
- All proprietary materials and products are to be used strictly in accordance with the manufacturers recommendations.

This drawing contains the following model files: -

NO1LOR-AEW-B1-ZZ-M3-A-00100
NO1LOR-CIV-XX-XX-M3-S-00001

0 1 2 3 4 5m

Scale @ 1:100

Apartment Type Key

- 1b2p
- 2b3p
- 2b4p

P04	30/01/26	Drawing number revised to facilitate additional plans. Scheme proposal updated to reflect latest design	BS	PBH
P03	18/12/25	Core updated	RC	PBH
P02	14/11/25	Draft Planning Issue	KS	PBH
P01	21/08/25	Initial issue	KS	BS
Rev	Date	Description	Drawn by	Checked By

Status Purpose of Issue
S2 For Planning

drawing stage **Stage 3**

client

Linear UK

project

Manchester, Lord Street

drawing title

**Proposed GA Plan - Typical Floor
(3rd-14th)**

date 26/06/25 drawn BS
scale @ A1 1 : 100 checked PBH

Rev

P04

NO1LOR-AEW-XX-ZZ-DR-A-05204

Dwg No

aew architects
0161 214 4370
www.aewarchitects.com

AEW

AEW Internal Ref Number: 14374