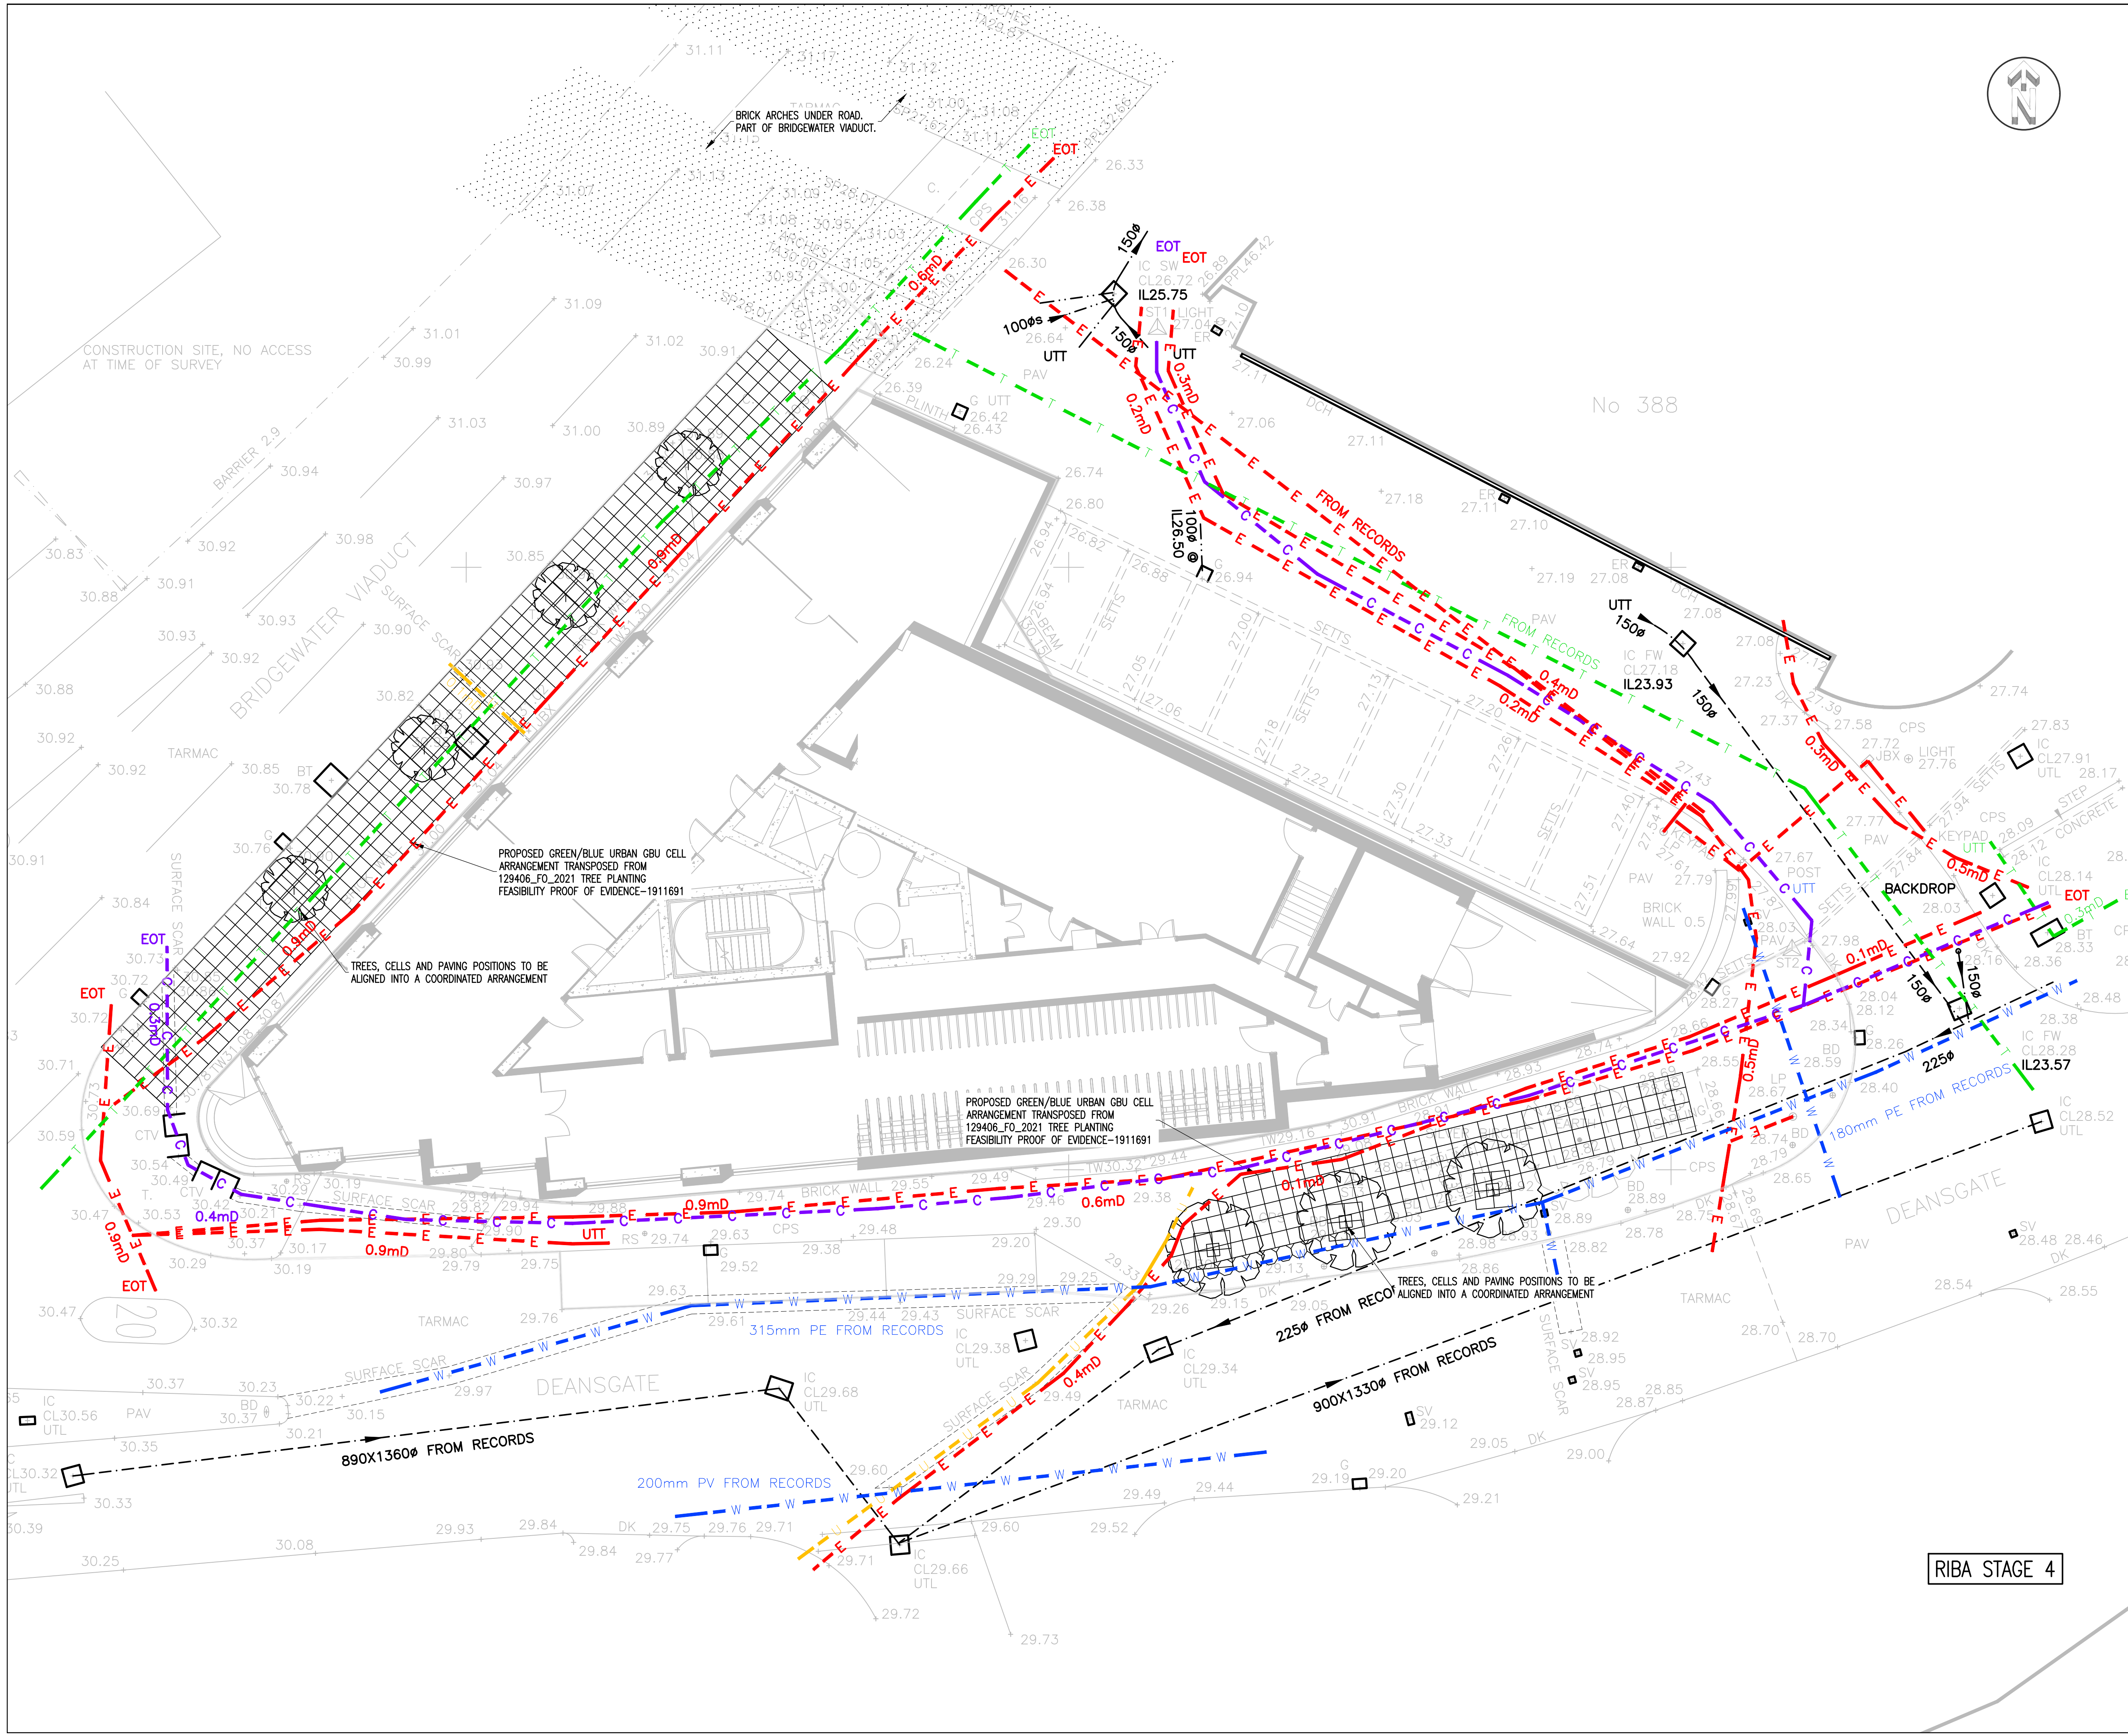


NOTES

GENERAL

1. ALL DIMENSIONS ARE IN MILLIMETRES UNLESS NOTED OTHERWISE.
2. ALL LEVELS ARE IN METRES UNLESS NOTED OTHERWISE.
3. DO NOT SCALE FROM THIS DRAWING. USE FIGURED DIMENSIONS ONLY.
4. ANY DISCREPANCIES TO BE REPORTED IMMEDIATELY TO THE ENGINEER.
5. THIS DRAWING TO BE READ IN CONJUNCTION WITH ALL RELEVANT ARCHITECTS, SUBCONTRACTORS AND SPECIALISTS DRAWINGS AND SPECIFICATIONS.
6. THIS DRAWING IS COPYRIGHT © PROPERTY OF SHEAR DESIGN LIMITED.

SERVICES:

- C CATV CABLES
- E ELECTRIC CABLES
- T TELECOM CABLES
- U UNIDENTIFIED
- W WATER PIPES

INFORMATION TAKEN FROM EDI SURVEYS DRAWING 19147/T/01-01. FURTHER MAINS UTILITY SERVICES MAY BE PRESENT BUT NOT SHOWN ON THIS PLAN.

LEGEND

- DEVELOPMENT BOUNDARY
- S278 BOUNDARY
- APPROXIMATE LOCATION OF BRICK ARCHES UNDER BRIDGEWATER VIADUCT
- EXTENT OF GBU ROOT CELL UNITS BY GREENBLUE URBAN
- TREE POSITIONS BY GREENBLUE URBAN. EXACT POSITION TO BE COORDINATED WITH DESIGN TEAM DURING DETAILED DESIGN.
- INDICATES A POTENTIAL SAFETY HAZARD

REV	DATE	DESCRIPTION	BY	CHK
-----	------	-------------	----	-----

AMENDMENTS

CLIENT: FUSION MANCHESTER DEVCO LTD

PROJECT: STUDENT ACCOMMODATION
DEANS_GATE SOUTH, MANCHESTER

TITLE: S278 AGREEMENT
TREE INSTALLATION PROPOSALS



DRAWN	CHECKED	DATE	SCALE
TU	TS	DECEMBER 2022	1:100 @ A1

SHEAR DESIGN REF:	DRAWING NUMBER:	REVISION:
20047	20047-141	T

RIBA STAGE 4