


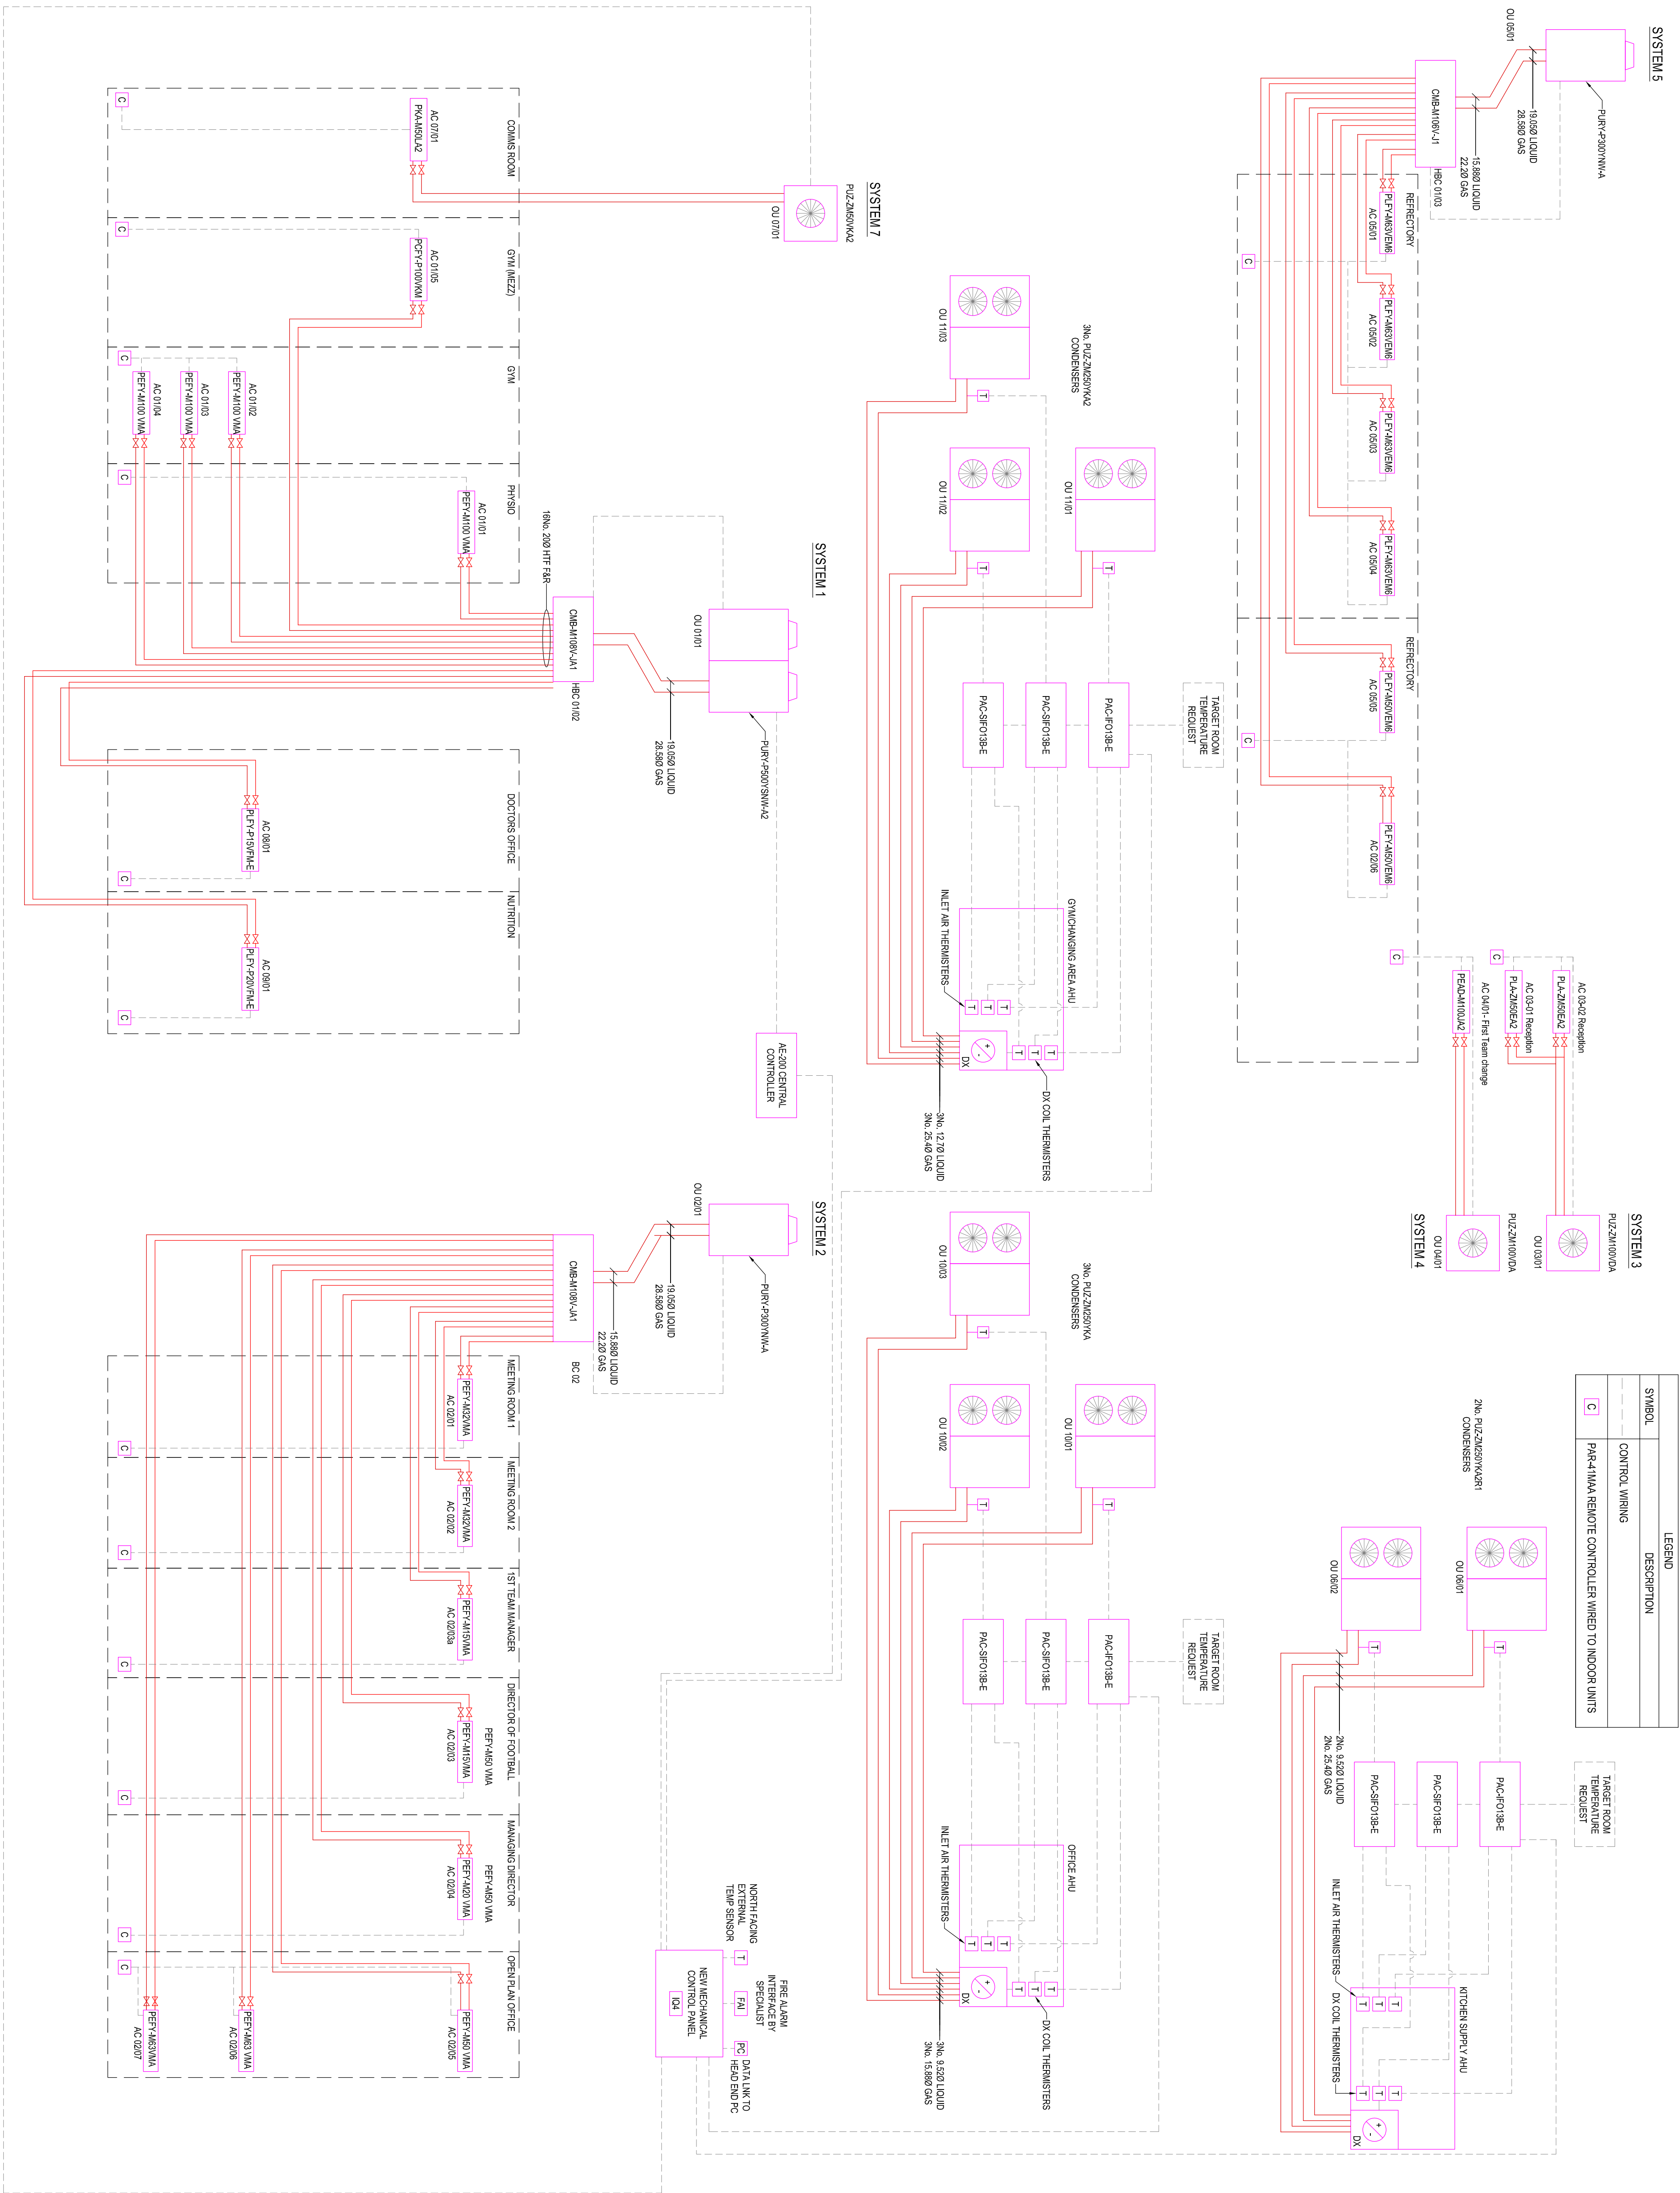

LEGEND	
SYMBOL	DESCRIPTION
---	CONTROL WIRING
C	PAR-4/MAA REMOTE CONTROLLER WIRED TO INDOOR UNITS

ALL RIGHTS RESERVED © COPYRIGHT A&B ENGINEERING (M.S.D) LTD & A&B ENGINEERING (E.S.D) LTD.		
REVISION	ITEM/REISED	DATE
P1	Platform base	24.04/2025
P2	Platform base	26.05/2025
C01	Control base	12/06/2025
C02	Control base. Tagging preferences changed to match inputs	17/7/2025
C03	Control base. Slighter refinements added	05/08/2025

ALL RIGHTS RESERVED © COPYRIGHT A&B ENGINEERING (M.S.D) LTD
& A&B ENGINEERING (E.S.D) LTD.



BSJ
BUILDING SERVICES ENGINEERS
LIVERPOOL

CONSTRUCTION

CLIENT



ARCHITECT

**Bowker
Sadler**

CONTRACT
MCWFC

TITLE

Mechanical Services - Air Conditioning Schematic

DRAIN	CHECKED	SCALE	ISSUE STATUS
SK	PG	NTS @ A1	
DATE	DRAWING No		REV
10/01/25	230565-ABE-ZZ-ZZ-SC-M-1002		C03

St-engineering

Holly Terrace • 9-17 Derby Lane
Old Swan • Liverpool • L13 6QA
tel: 0151 228 4661 • fax: 0151 220 4206
email: info@abeng.co.uk • website:
www.abeng.co.uk