


# Abraham Moss Community School


AGP



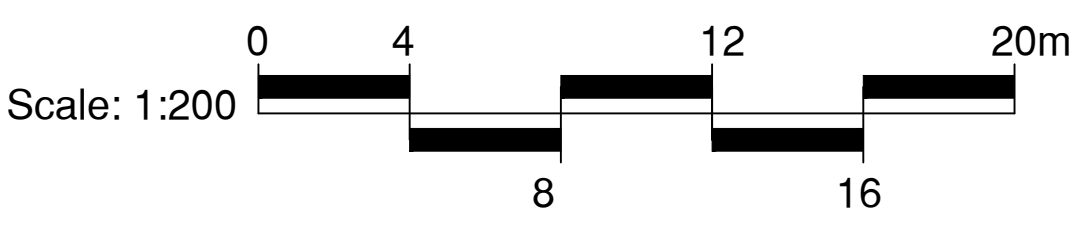

CONSULTANTS  
Surfacing Standards LTD  
Office: 2, Emmerham House,  
Aston Road, Lippington, LE19 9NY  
01530 400172


1. DO NOT SCALE FROM DRAWING UNLESS FOR PLANNING PURPOSES ONLY. ALL  
DIMENSIONS TO BE CHECKED ON SITE PRIOR TO COMMENCEMENT OF WORKS.  
2. THIS DRAWING IS COPYRIGHT TO SURFACING STANDARDS LTD.  
3. ALL PERSONNEL SHOULD BE AWARE OF THE HEALTH AND SAFETY PLAN WHICH IS  
RETAINED IN THE SITE MANAGERS OFFICE.

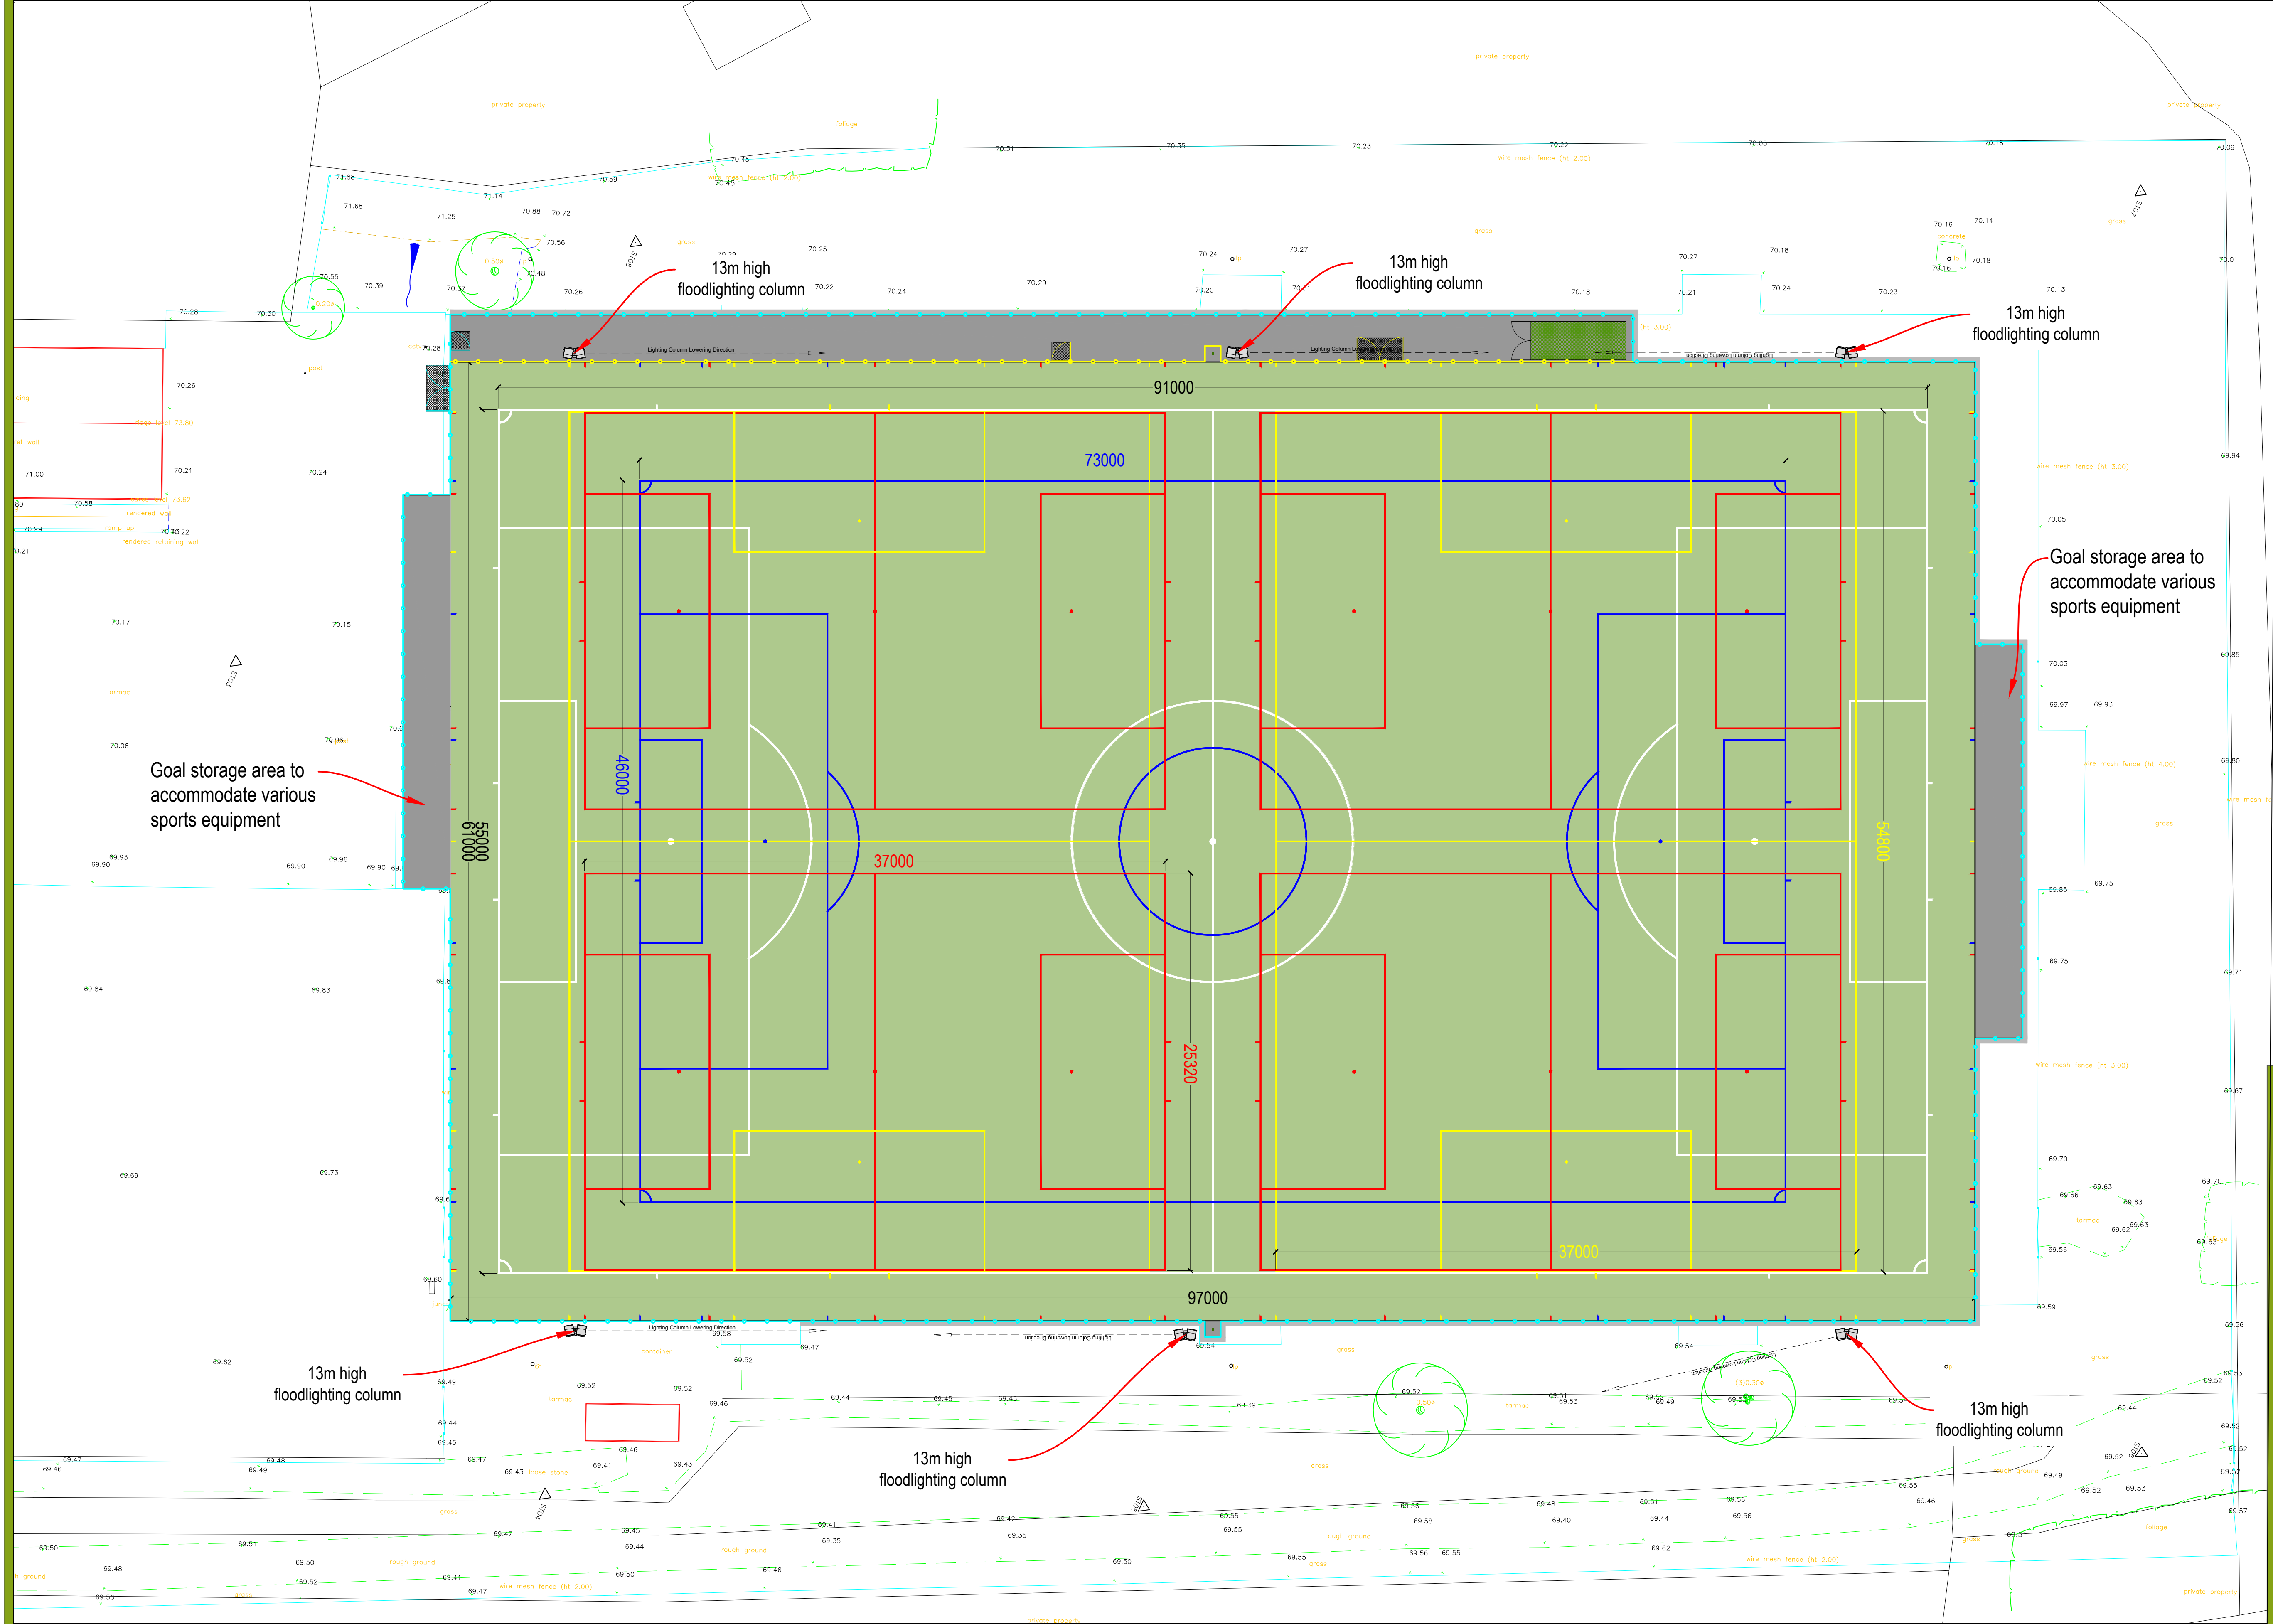

- Artificial Turf Playing Area
- Footpaths & Hard Standing Areas
- 4.5m High Fence Line
- 2m High Fence Line
- 1.2m High Fence Line

Notes:  
Line markings to accommodate:  
1Nr. 11v11 91x55m (white)  
1Nr. 9v9 73x46m (blue)  
2Nr. 7v7 54.8x37m\* (yellow)  
4Nr. 5v5 37x25.32m\* (red)


\*Smaller than recommended size but acceptable for FA match play

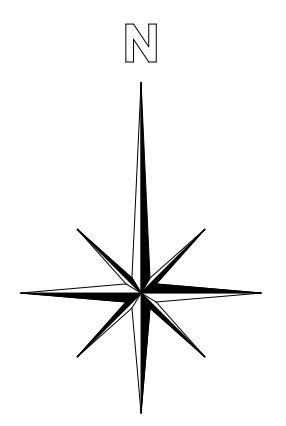

|     |                |     |    |          |
|-----|----------------|-----|----|----------|
| 00  | PLANNING ISSUE | LS  | OP | 03.02.26 |
| REV | DESCRIPTION    | REV | CK | DATE     |



**Surfacing Standards Limited**  
SPORTS PITCH CONSULTANTS

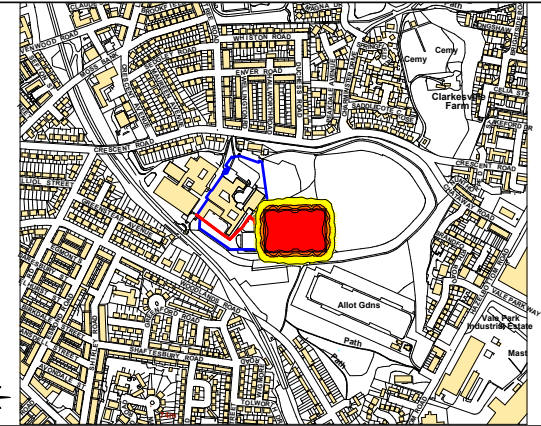

AUTHOR  
LS

TITLE  
Abraham Moss Community School  
AGP  
Proposed AGP Plan

|          |       |      |
|----------|-------|------|
| PROJECT  | SCALE | SIZE |
| G-234439 | 1:200 | A1   |

|            |          |
|------------|----------|
| DRAWING No | REVISION |
| 04         | 00       |