


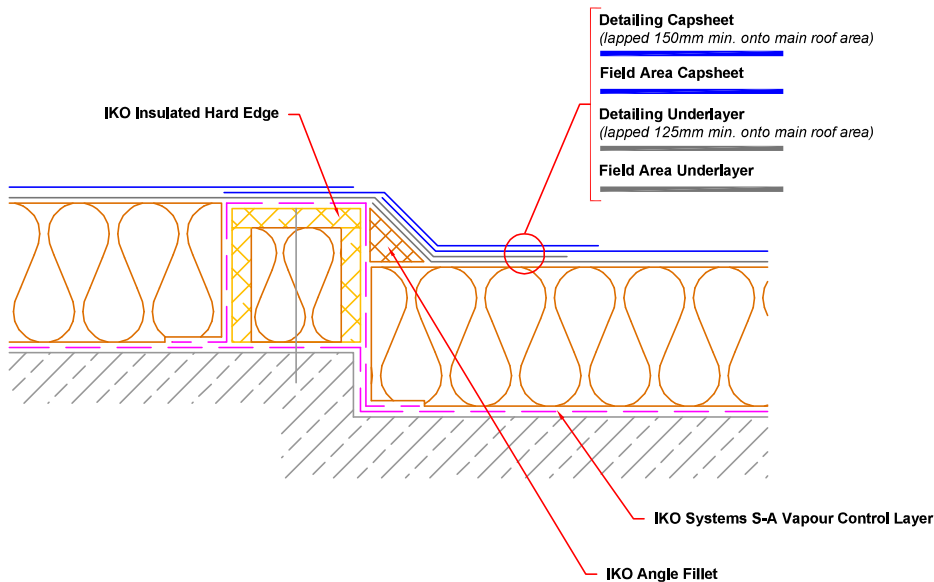

STEP DETAIL

Apply **IKO INSULATED HARD EDGE** or treated insulation stop batten to the top edge of the upper level (100mm wide & 10mm thinner than insulation thickness, so as to prevent lap build up) being mechanically fixed to the roof deck, to provide a hard edge to all steps.

Apply sufficient coats of the specified **IKO PRIMER** to the detail.

Apply **IKO SYSTEMS S-A VAPOUR CONTROL LAYER** to the primed substrate as indicated.

Apply the specified **IKO ENERTHERM INSULATION** to the Vapour Control Layer, to be bonded as per IKO Specification Proposal.

Provide 50mm x 50mm specified **IKO ANGLE FILLETS** to the junction of all horizontal & vertical abutments

Apply the specified waterproofing detailing fully bonded to the detail as indicated. Detailing Underlayer and Capsheet must be **lapped** and **fully sealed** onto the main area as indicated.

NOTES:

Detail to be completed with due regard to compliance with the NFRC Safe2Torch guidance for the safe installation of torch-on reinforced bitumen membranes and the client/contractor risk assessment for the works using appropriate materials and application techniques as specified. **Self-Adhesive** membranes must be used direct to potentially combustible substrates.

All details to be installed in accordance with BS8217, BS6229, and IKO recommendations.

All waterproofing detailing must be undertaken as two layers and as separate items.

All surfaces must be clean, dry, and suitably prepared to accept the waterproofing system.

During the application of all bitumen membranes a visible bead of bitumen must be exuded from all side and end laps.

 Email: technical.uk@iko.com	STANDARD DETAIL	DRAWING TITLE: STEP DETAIL		DWG No: G2		This detail is representative of a typical situation and provided for illustration purposes. Where shown insulation thickness may differ in accordance with specifies U value requirement. To be read in conjunction with the IKO project specification. Refer to specification and product literature for product descriptions and application information. Copyright Reserved - Please note that this drawing & the copyright therein is the property of IKO & is issued on the understanding that the drawing or any detail thereof will not be divulged to a third party unless written permission is first obtained from IKO technical services department. The drawing is valid only when approved by the Architect/ Contractor concerned.
		DATE: 2018	NOTES/REVISIONS: N/A	SCALE: NTS	DRAWN BY: IKO	