


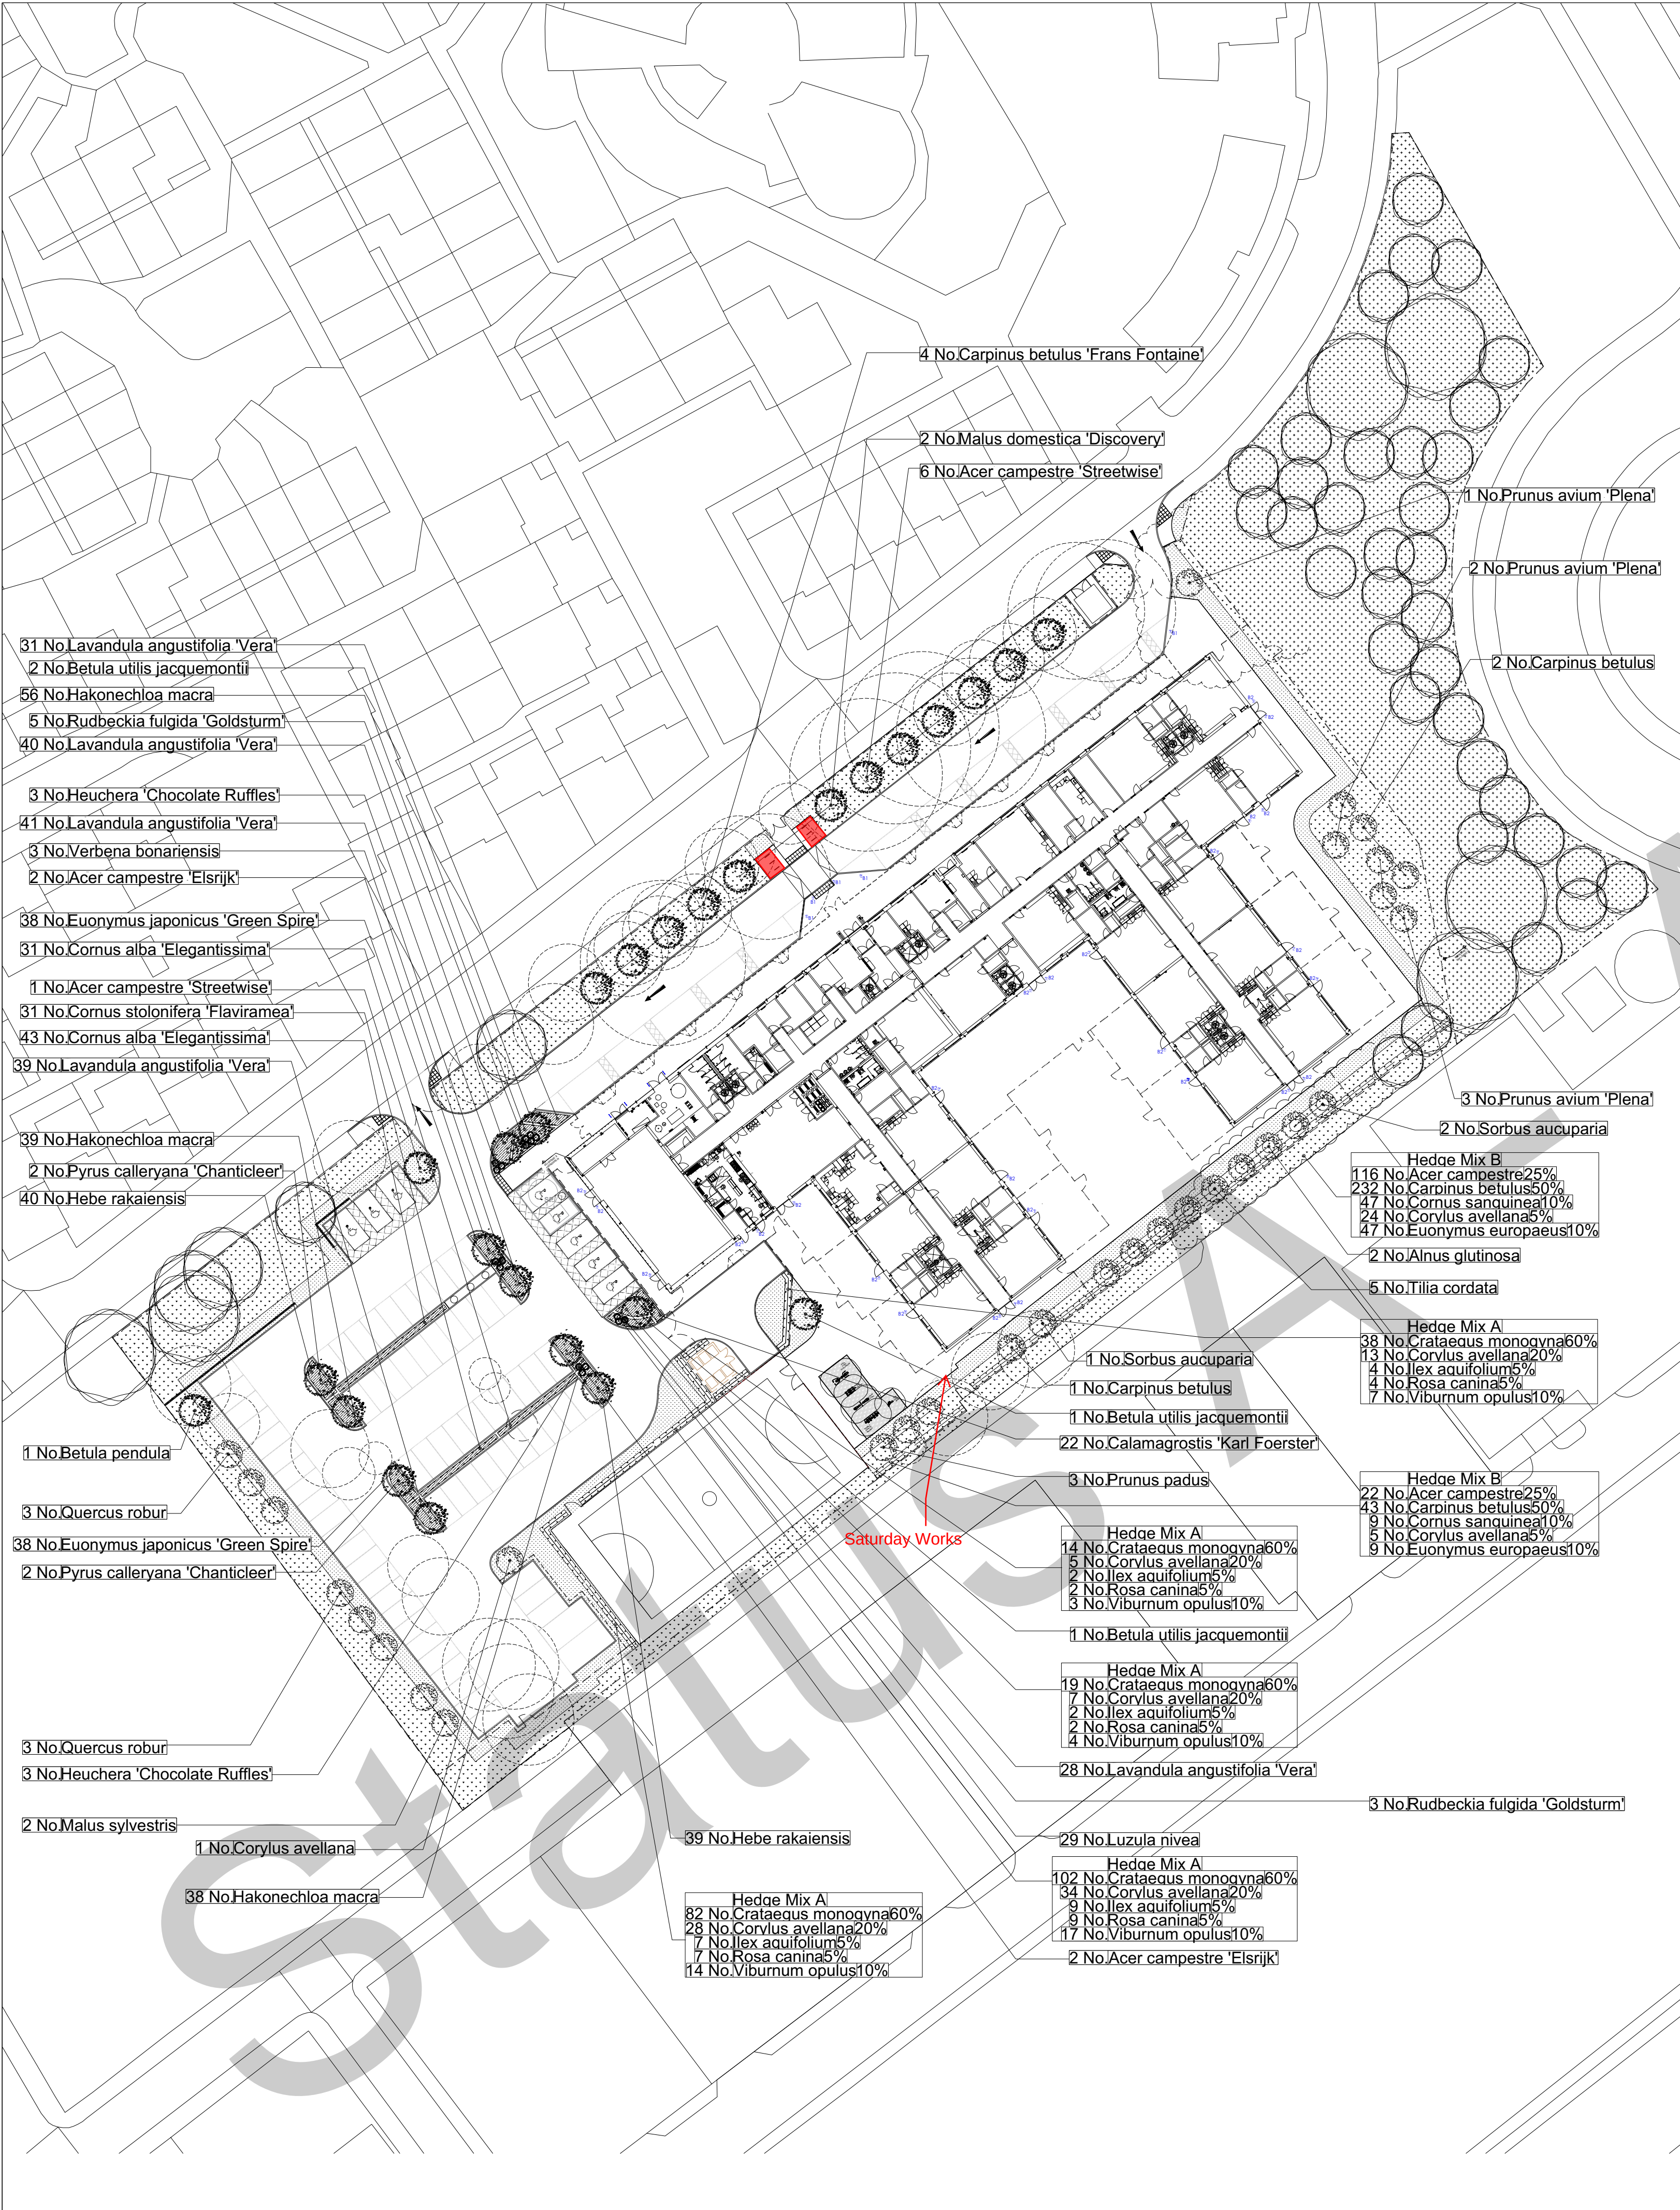

Planting Schedule

Trees							
Number	Abbreviation	Species	Specification	Girth	Height	Density	
4 No.	ACE ELS	Acer campestre 'Elsrijk'	Extra Heavy Standard :RB	14-16cm	min. 450cm	Counted	
7 No.	ACECAMST	Acer campestre 'Streetwise'	Extra Heavy Standard :RB	14-16cm	min. 450cm	Counted	
2 No.	A gl	Alnus glutinosa	Standard :RB	10-12cm	3.0m	Counted	
1 No.	BET PEN	Betula pendula	Extra Heavy Standard :RB	14-16cm	min. 450cm	Counted	
4 No.	B u j	Betula utilis jacquemontii	Extra Heavy Standard :Multi-Stemmed :RB	2.5-3.0m		Counted	
3 No.	C be	Carpinus betulus	Standard :RB	10-12cm	3.5-4.0m	Counted	
275 No.	C be	Carpinus betulus	BR		100-125cm	6/m	
4 No.	CAR FON	Carpinus betulus 'Frans Fontaine'	Extra Heavy Standard :RB	14-16cm	min. 450cm	Counted	
1 No.	CORAVE	Corylus avellana	Standard :RB	10-12cm	3.0m	Counted	
255 No.	C mon	Crataegus monogyna	BR		100-125cm	6/m	
2 No.	MALDODI	Malus domestica 'Discovery'	Standard :Rootstock M25 :BR	14-16cm	3.0m	Counted	
2 No.	MALSY	Malus sylvestris	Standard :RB	10-12cm	3.0m	Counted	
6 No.	PRUAV/PL	Prunus avium 'Plena'	Standard :RB	10-12cm	3.0m	Counted	
3 No.	PRUPA	Prunus padus	Standard :RB	10-12cm	3.0m	Counted	
4 No.	PYR CHA	Pyrus calleryana 'Chanticleer'	Extra Heavy Standard :RB	14-16cm	min. 450cm	Counted	
6 No.	QUE ROB	Quercus robur	Standard :RB	10-12cm	3.0m	Counted	
3 No.	SOR AUC	Sorbus aucuparia	Standard :RB	10-12cm	3.0m	Counted	
5 No.	TIL COR	Tilia cordata	Standard :RB	10-12cm	3.0m	Counted	

Shrubs							
Number	Abbreviation	Species	Specification	Pot Size	Height	Density	
138 No.	A ca	Acer campestre	BR		100-125cm	6/m	
74 No.	CORALE	Cornus alba 'Elegantissima'	C	5L	60-90cm	3/m ²	
56 No.	CORSA	Cornus sanguinea	BR		100-125cm	6/m	
31 No.	CORFLAA	Cornus stolonifera 'Flaviramea'	C	5L	60-90cm	3/m ²	
116 No.	CORAV	Corylus avellana	BR		100-125cm	6/m	
56 No.	E e	Euonymus europaeus	BR		100-125cm	6/m	
76 No.	EUOJAGS	Euonymus japonicus 'Green Spire'	C	5L	30-40cm	4/m ²	
79 No.	HEBRA	Hebe rakaiensis	C	5L	20-30cm	4/m ²	
24 No.	ILEAQ	Ilex aquifolium	C	2L	100-125cm	6/m	
179 No.	LAVANVE	Lavandula angustifolia 'Vera'	C	5L	20-30cm	4/m ²	
24 No.	ROSCA	Rosa canina	BR		100-125cm	6/m	
45 No.	V op	Viburnum opulus	BR		100-125cm	6/m	

Herbaceous							
Number	Abbreviation	Species	Pot Size	Specification	Density		
22 No.	CALKAF	Calamagrostis 'Karl Foerster'	5L	C :30-40cm	4/m ²		
133 No.	HAKMA	Hakonechloa macra	5L	C :30-40cm	4/m ²		
6 No.	HEUCHR	Heuchera 'Chocolate Ruffles'	5L	C :20-30cm	Counted		
29 No.	LUZNI	Luzula nivea	5L	C :30-40cm	4/m ²		
8 No.	RUDFUG	Rudbeckia fulgida 'Goldsturm'	5L	C :60-80cm	Counted		
3 No.	V b	Verbena bonariensis	5L	C :30-40cm	Counted		

SPECIES RICH GRASS MIX (810 M2)

WFG20 (ECO SPECIES RICH LAWN) BY GERMINAL AMENITY, CAMP ROAD, WITHAM ST. HUGHS, LINCOLN, LN6 9QJ

WILDFLOWER MEADOW SEED MIX (1896 M2)

WFG4 NEUTRAL SOILS BY GERMINAL AMENITY, CAMP ROAD, WITHAM ST. HUGHS, LINCOLN, LN6 9QJ

WOODLAND WILDFLOWER MEADOW SEED MIX (2482 M2)

EW1 WOODLAND MIXTURE BY EMORSGATE SEEDS, NEEPS BRIDGE FARM, MIDDLE DROVE, WISBECH, CAMBRIDGESHIRE, PE14 8JT

Planting Notes:

- Drawing to be read in conjunction with the Specification for Landscape Works by Eamonn Byrne Landscape Architects Ltd.
- All landscape works to be carried out in accordance with the relevant British Standards, National Plant Specifications, CPSE Standards and COSH Regulations.
- Provide minimum depth of topsoil to planted areas as follows: Grass: 200mm. Shrub and hedge planting: 450mm. Tree pits min. : 750mm.
- Amenity grass areas to be cultivated to a depth of 150mm prior to seeding, and be free from weeds or any stones/ rubble material greater than 10mm. Area to be sprayed with a non-residual glyphosate based herbicide. Area to be seeded with WFG20 (Eco Species Rich Lawn) by Germinal Amenity as specified.
- Wildflower meadow - Remove unwanted weeds and vegetation from area to be sown. Prepare ground and spray with a glyphosate based weed killer in accordance with manufacturers recommendations. Sow WFG4 Neutral Soils by Germinal Amenity at a rate of 5g per square metre.
- Woodland wildflower meadow - Remove unwanted weeds and vegetation from area to be sown. Prepare ground and spray with a glyphosate based weed killer in accordance with manufacturers recommendations. Shallow cultivate areas to be sown (max. 100mm depth). Avoid root protection areas of existing trees to be retained. Sow EW1 Woodland Mixture by Emorsgate Seeds at a rate of 4g per square metre.
- To each tree, transplant and container grown planting station the contractor shall supply and incorporate a slow release fertilizer.
- Container grown stock and transplants shall be planted in a pit excavated to sufficient depth and width to accommodate the plant without disturbing the roots.
- Ornamental and hedge planting areas shall be cultivated to a medium tilth to a consistent depth of 300mm, prior to planting, and be free from weeds or any stones/ rubble material greater than 10mm. A slow release fertilizer shall be incorporated in a 50mm layer of organic mulch to cover the complete area of ornamental planting. Before application of the mulch the area shall be weed free.
- Planting beds should be kept completely weed free and depth of mulch maintained at 50mm depths.
- All BR Whips and BR stock (proposed native species hedge) to be protected with spiral bound tree-shrub guards and secured into place with canes. Ensure that the areas around the base of the shrubs are maintained weed-free during the establishment period using a glyphosate based herbicide and maintaining full depth of mulch. BR stock should be notch planted and healed securely to firm into position.
- Tree pits shall be backfilled with a pre-mixed soil/ compost mixture incorporating a slow release fertilizer. 1no. 80 litre bag of tree planting compost (non-peat based) is to be incorporated into tree pits. Trees shall be planted in tree pits of the following minimum sizes (or large enough to comfortably accommodate the root ball, whichever is the largest):
Standard 800x 800x 650mm deep
Extra Heavy standard 1000x1000x750mm deep
- All trees are to be staked and secured as follows:
i) Standard to be single staked using a short stake (at 600mm above ground level) and secured with a rubber webbing tie and spacer.
ii) Extra Heavy standard are to be double staked using short stakes (at 600mm above ground level) and secured with a cross bar and rubber webbing tie and spacer.
iii) Multi-stemmed trees are to be secured with underground guy anchor secured into place with min 3no. stakes under the rootball.
- 9no. trees within internal secure boundary to be protected with 1.8m high x 600mm dia PVC coated weld mesh tree guards in green.
- All trees in grass areas to have 1m dia. circle around base of tree trunk with 50mm depth of mulch. Before application of the mulch, the area shall be weed free.
- Water all plants and trees on the same day of planting and there after as necessary to ensure the establishment of the plants during the 12months defects period.
- It is the responsibility of the contractor to establish the location of services prior to planting.

LEGEND

Soft Landscaping

- Existing trees to be retained
- Existing trees to be removed
- Proposed tree planting 14-16cm girth
- Proposed tree planting 10-12cm girth
- Proposed native hedge 100-120cm height
- Proposed ornamental planting beds 5L stock
- Grass seeding: Eco-rich amenity seed mix
- Grass seeding: Wildflower meadow mix
- Grass seeding: Woodland wildflower meadow mix
- 1.8m high tree guard

NOTES:

- THIS DRAWING IS NOT VALID FOR CONSTRUCTION OR OTHER PURPOSES UNLESS APPROVED AND CERTIFIED.
- DO NOT SCALE DRAWING. USE THE WRITTEN DIMENSIONS ONLY.
- ALL DIMENSIONS ARE IN MILLIMETERS UNLESS NOTED OTHERWISE.
- ALL DIMENSIONS SHALL BE VERIFIED ON SITE BEFORE PROCEEDING WITH WORK. REPORT ALL OMISSIONS & ANY DISCREPANCIES TO THE LANDSCAPE ARCHITECTS IN WRITING.
- THIS DRAWING MUST BE READ IN CONJUNCTION WITH ALL RELEVANT CONTRACTS, SPECIFICATIONS, REPORTS, AND DRAWINGS.
- THIS DRAWING AND DESIGN IS COPYRIGHTED AND NO PORTION MAY BE REPRODUCED WITHOUT THE PRIOR PERMISSION OF THE LANDSCAPE ARCHITECTS.
- ALL WORK TO BE CARRIED OUT IN ACCORDANCE WITH BUILDING REGULATIONS AND THE REQUIREMENTS OF THE LOCAL AUTHORITY AND STATUTORY UTILITY PROVIDERS.

© COPYRIGHT OF THIS DRAWING IS VESTED IN EAMONN BYRNE LANDSCAPE ARCHITECTS LTD.

C06	FINAL ISSUE	25.09.2025
C05	NMA UPDATES	05.08.2025
C04	NMA UPDATES	24.07.2025
C03	NMA UPDATES	25.06.2025
C02	NMA UPDATES	12.06.2025
C01	RDD CHANGES	25.07.2024
P01		06.06.2024
REVISION:	DESCRIPTION:	DATE:

CONSULTANT: LANDSCAPE ARCHITECT



5-6 Kings Court, York, YO1 7LD, UK
T +44 (0)1904 623 144 E mail@eb-la.com

www.eb-la.com

CLIENT:

KIER

PROJECT:

ORCHARD HOUSE SEND

UPRN: 000077240467

DRAWING TITLE:

PLANTING PLAN

STATUS:

FINAL ISSUE

SCALE @ A1:	DATE:	DRAWN:	CHECKED:	APPROVED:
1:500	30.05.2024	XW	EK	EB
PROJECT NO.:	DRAWING NO.:	REVISION:		
24004	VAR-EBL-XX-XX-DR-L-00013	C06		