

GENERAL NOTES

LEGEND:

REFERENCE DRAWINGS:

- 087085-CURZZ-XX-D-S-03001 - INVESTIGATION REQUIREMENTS

DETAIL 2

SCALE 1:5

DETAIL 1

SCALE 1:5

GENERAL NOTES	
1.	THIS DRAWING IS TO BE READ IN CONJUNCTION WITH ALL RELEVANT ARCHITECT'S AND ENGINEER'S DRAWINGS AND SPECIFICATIONS.
2.	DONOT SCALE THIS DRAWING. ANY AMBIGUITIES, OMISSIONS AND ERRORS IN DRAWINGS SHALL BE BROUGHT TO THE ENGINEERS ATTENTION IMMEDIATELY. ALL DIMENSIONS MUST BE CHECKED / VERIFIED ON SITE.
3.	ALL DIMENSIONS ARE IN MILLIMETRES UNLESS NOTED OTHERWISE.
4.	FOR DIMENSIONAL NOTES REFER TO DRAWING.

1. THIS DRAWING IS TO BE READ IN CONJUNCTION WITH ALL RELEVANT ARCHITECT'S AND ENGINEERS DRAWINGS AND SPECIFICATIONS.
2. DO NOT SOLE THIS DRAWING. ANY AMBIGUITIES, OMISSIONS AND ERRORS ON DRAWINGS SHALL BE BROUGHT TO THE ENGINEERS ATTENTION IMMEDIATELY. ALL DIMENSIONS MUST BE CHECKED / VERIFIED ON SITE.
3. ALL DIMENSIONS ARE IN MILLIMETRES UNLESS NOTED OTHERWISE.
4. FOR GENERAL NOTES REFER TO DRAWING.

P01	FIRST ISSUE	240226	SJ	KOB
Rev	Description:	Date	By	Drawn




 01295 700000
 www.curtins.com



SHEET:		FOR REVIEW AND COMMENT	
Client:		FD PROPERTIES LIMITED	
Project:		6-14 OXFORD ROAD	
Day Title:		INVESTIGATION REQUIREMENTS TO CORNICE	

Drawn By	SJ	Designed By	SJ	Checked By	KOB
Project No	081075	Date	19/02/2025	Scale	1:1
Project Code - Contractor - Function - Spatial - Form - Discipline - Number			NOT TO SCALE		
087085 - CUR - ZZ - 3F - D - S - 03001					P01

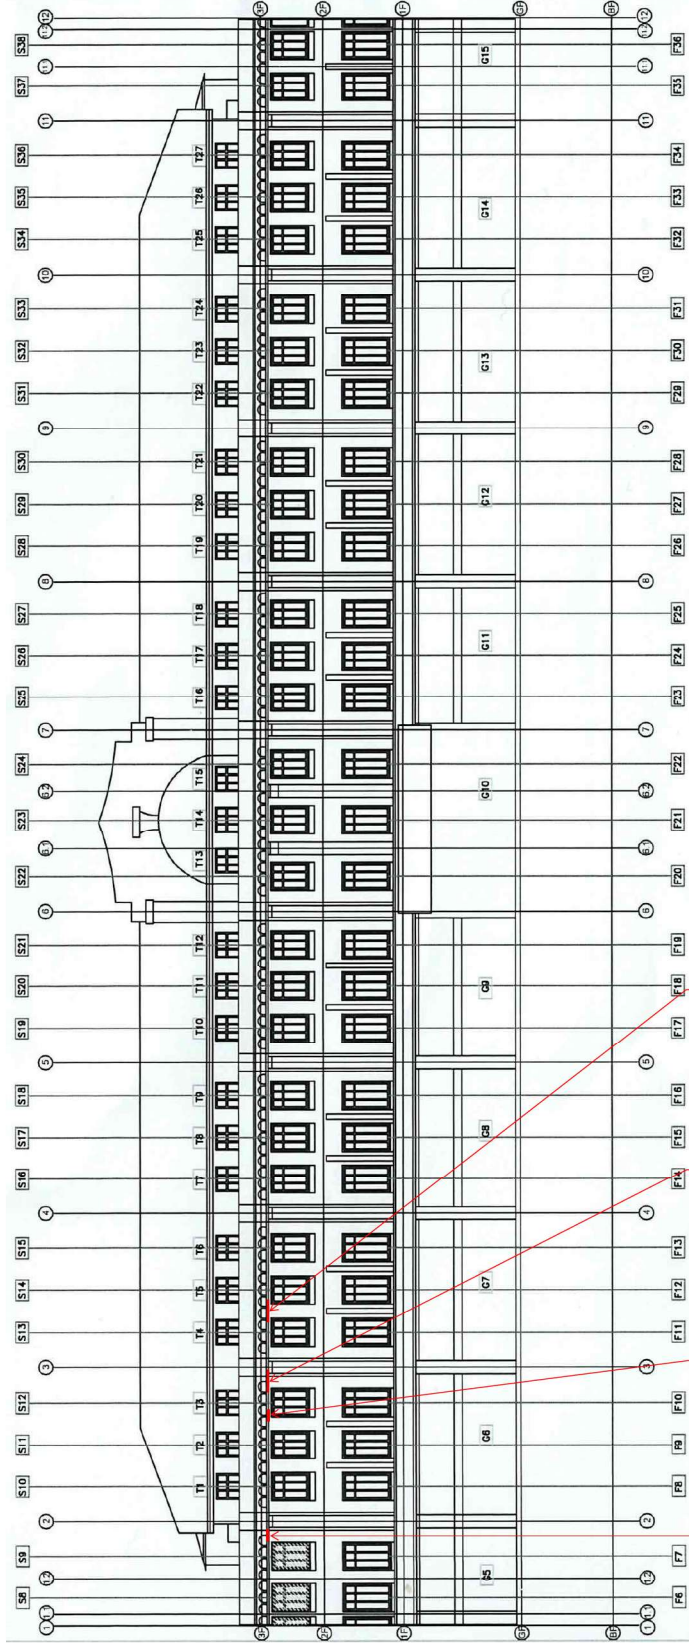

OR / 3 / 2m) / 3F
INVESTIGATE CONDITION OF
STEEL AROUND THIS LOCATION
AND CHECK FOR T RESTRAINT
ANGLES TO ESTABLISH CENTERS

OR 3 / 3F INVESTIGATE CORNICE BEAM BEARING AND CONNECTION TO COLUMN FROM OUTSIDE FACE BY REMOVING THE UNITS ADJACENT TO CONNECTION

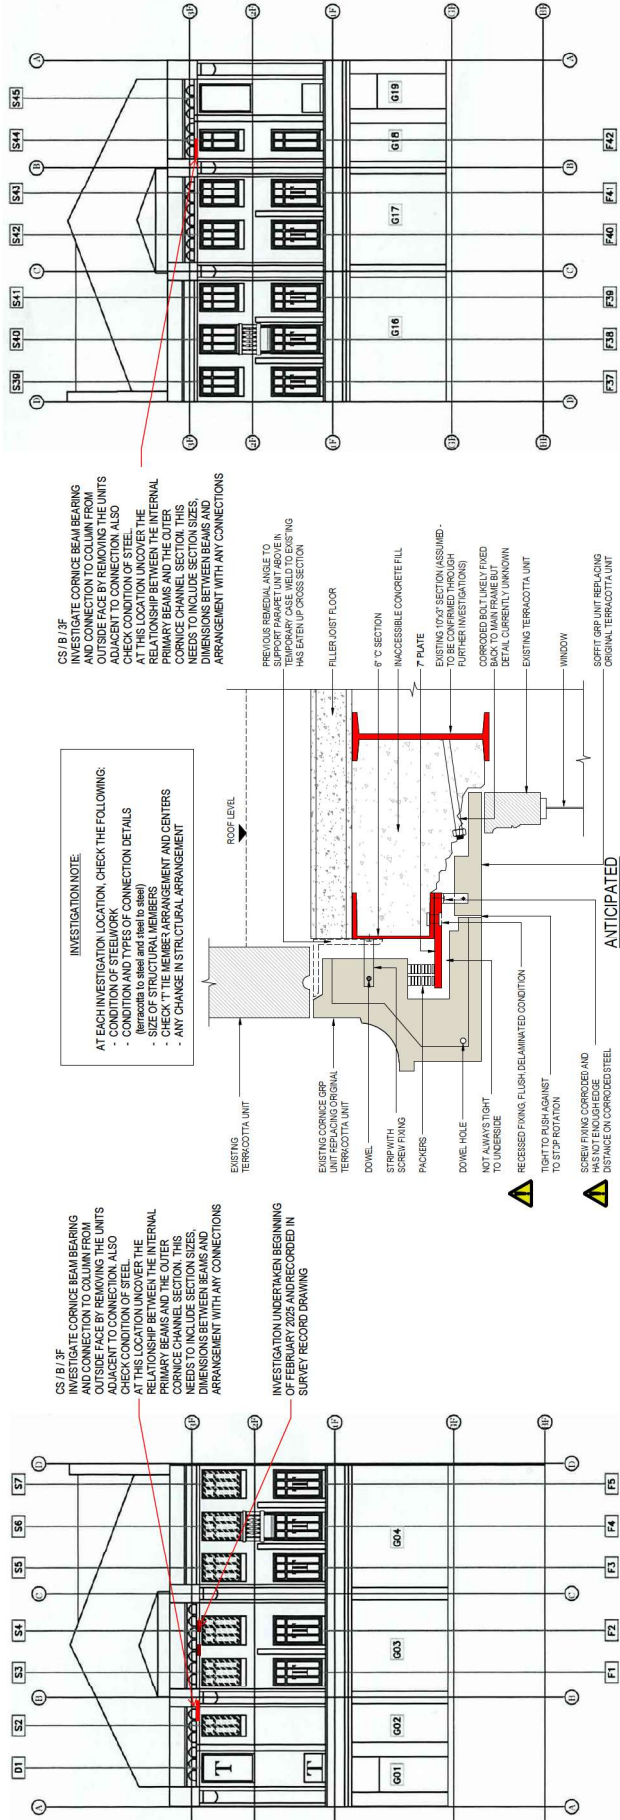

Hulme Street

ANTICIPATED
DETAIL 1
EXISTING CONDITION
SCALE: 1:5