



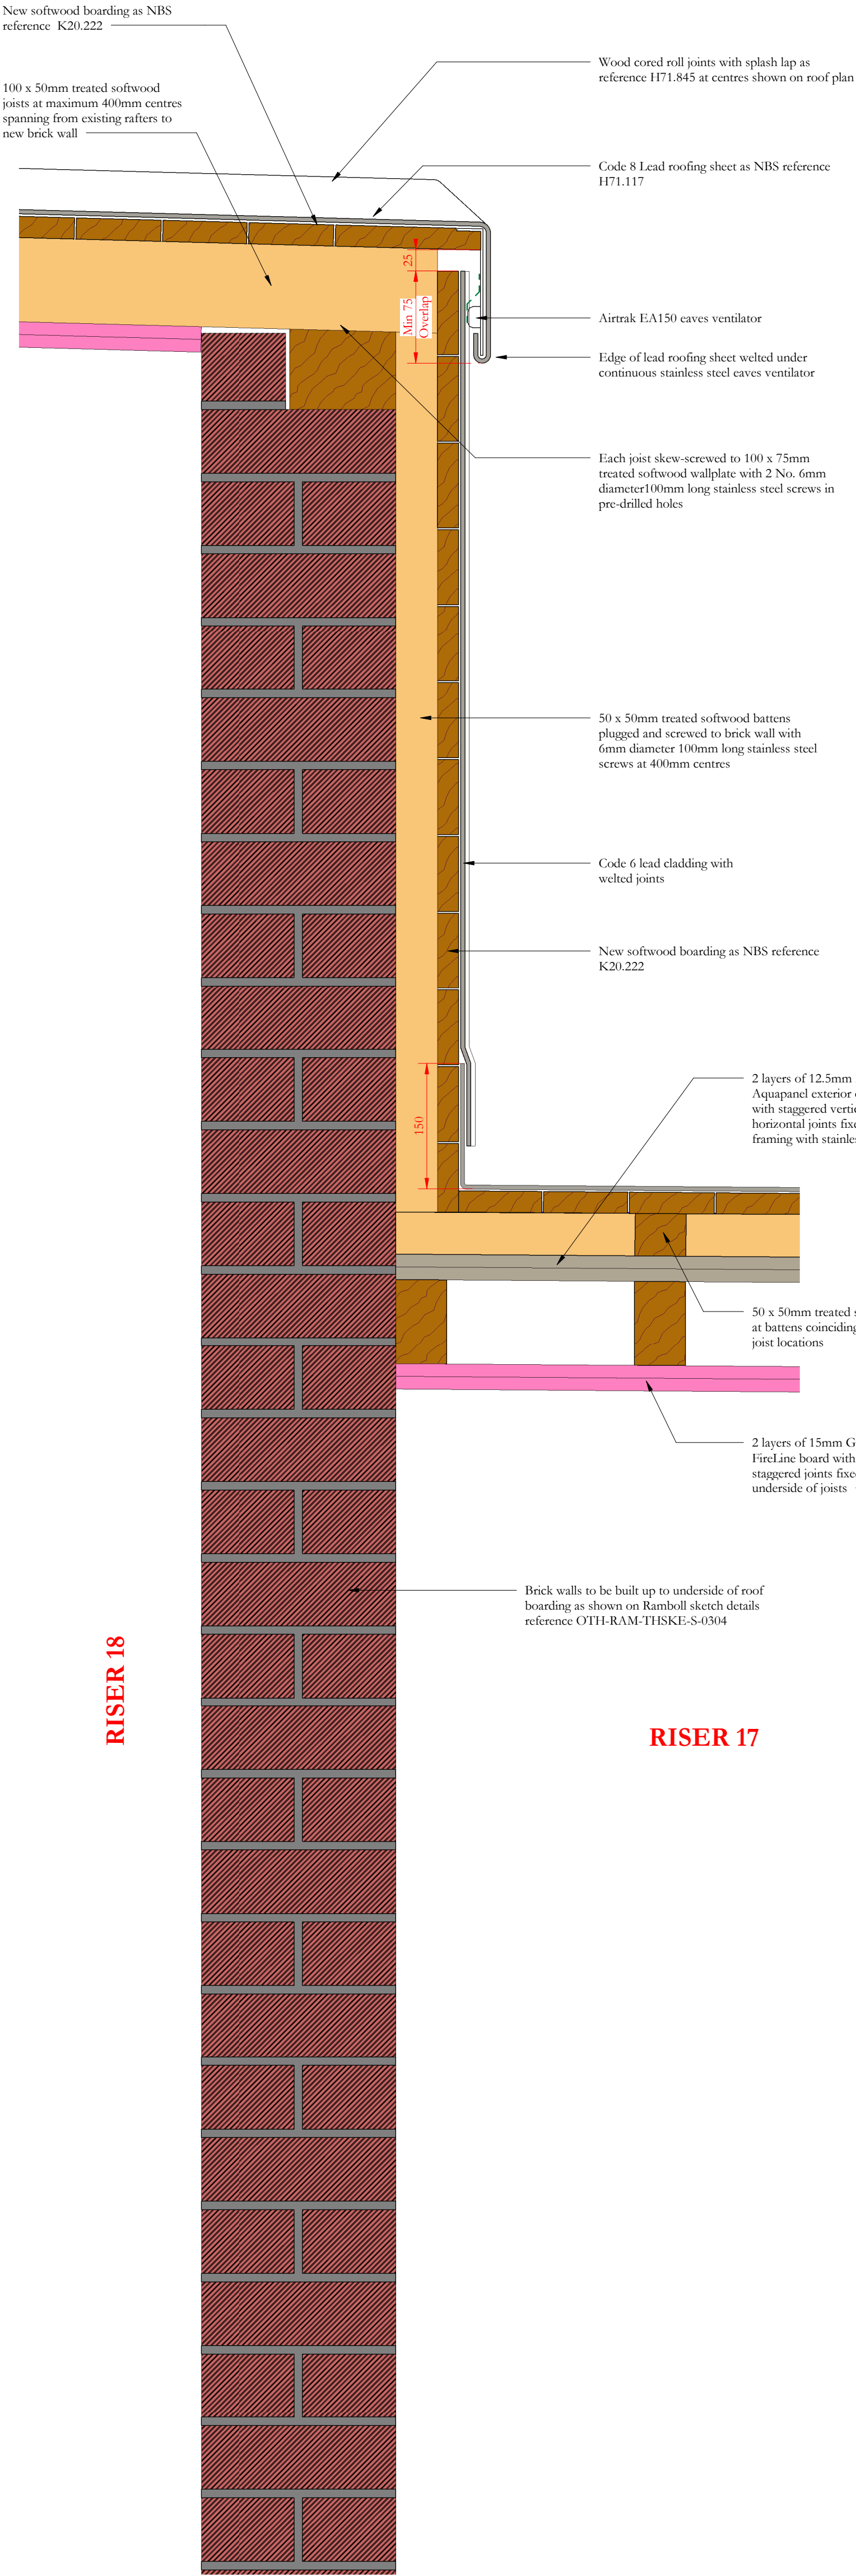


Section A-A through extended brick wall between risers 17 and 18
Scale 1:50

KEY PLAN FOR SECTION LOCATIONS

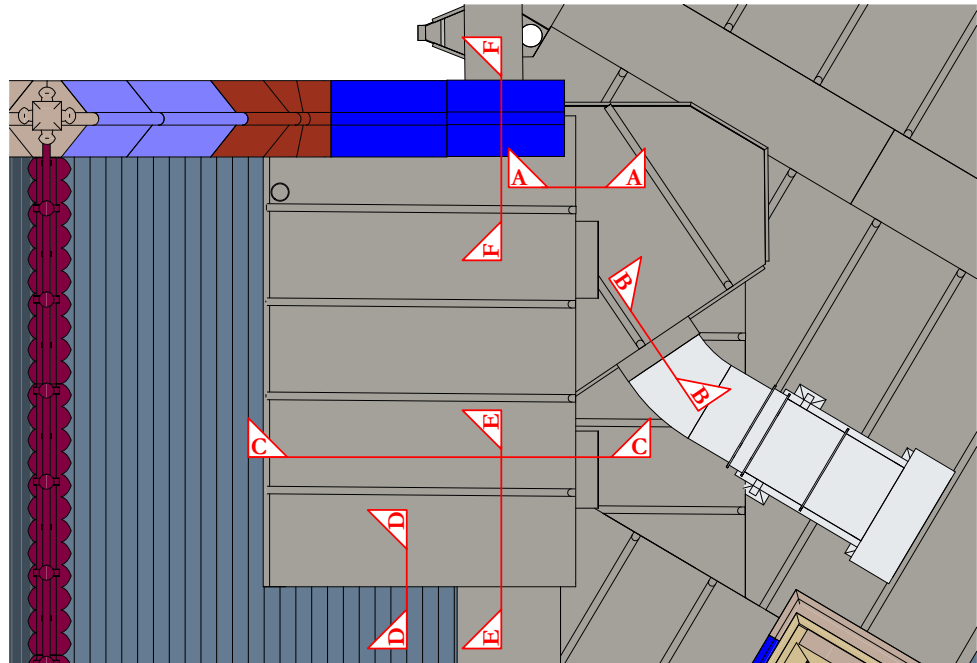

For Riser 17 and Riser 18 roof details refer to drawings:
OTH-PUR-RF-ZZ-DWG-A-7027 - Section A-A and B-B
OTH-PUR-RF-ZZ-DWG-A-7402 - Section C-C
OTH-PUR-RF-ZZ-DWG-A-7403 - Section D-D, E-E and F-F

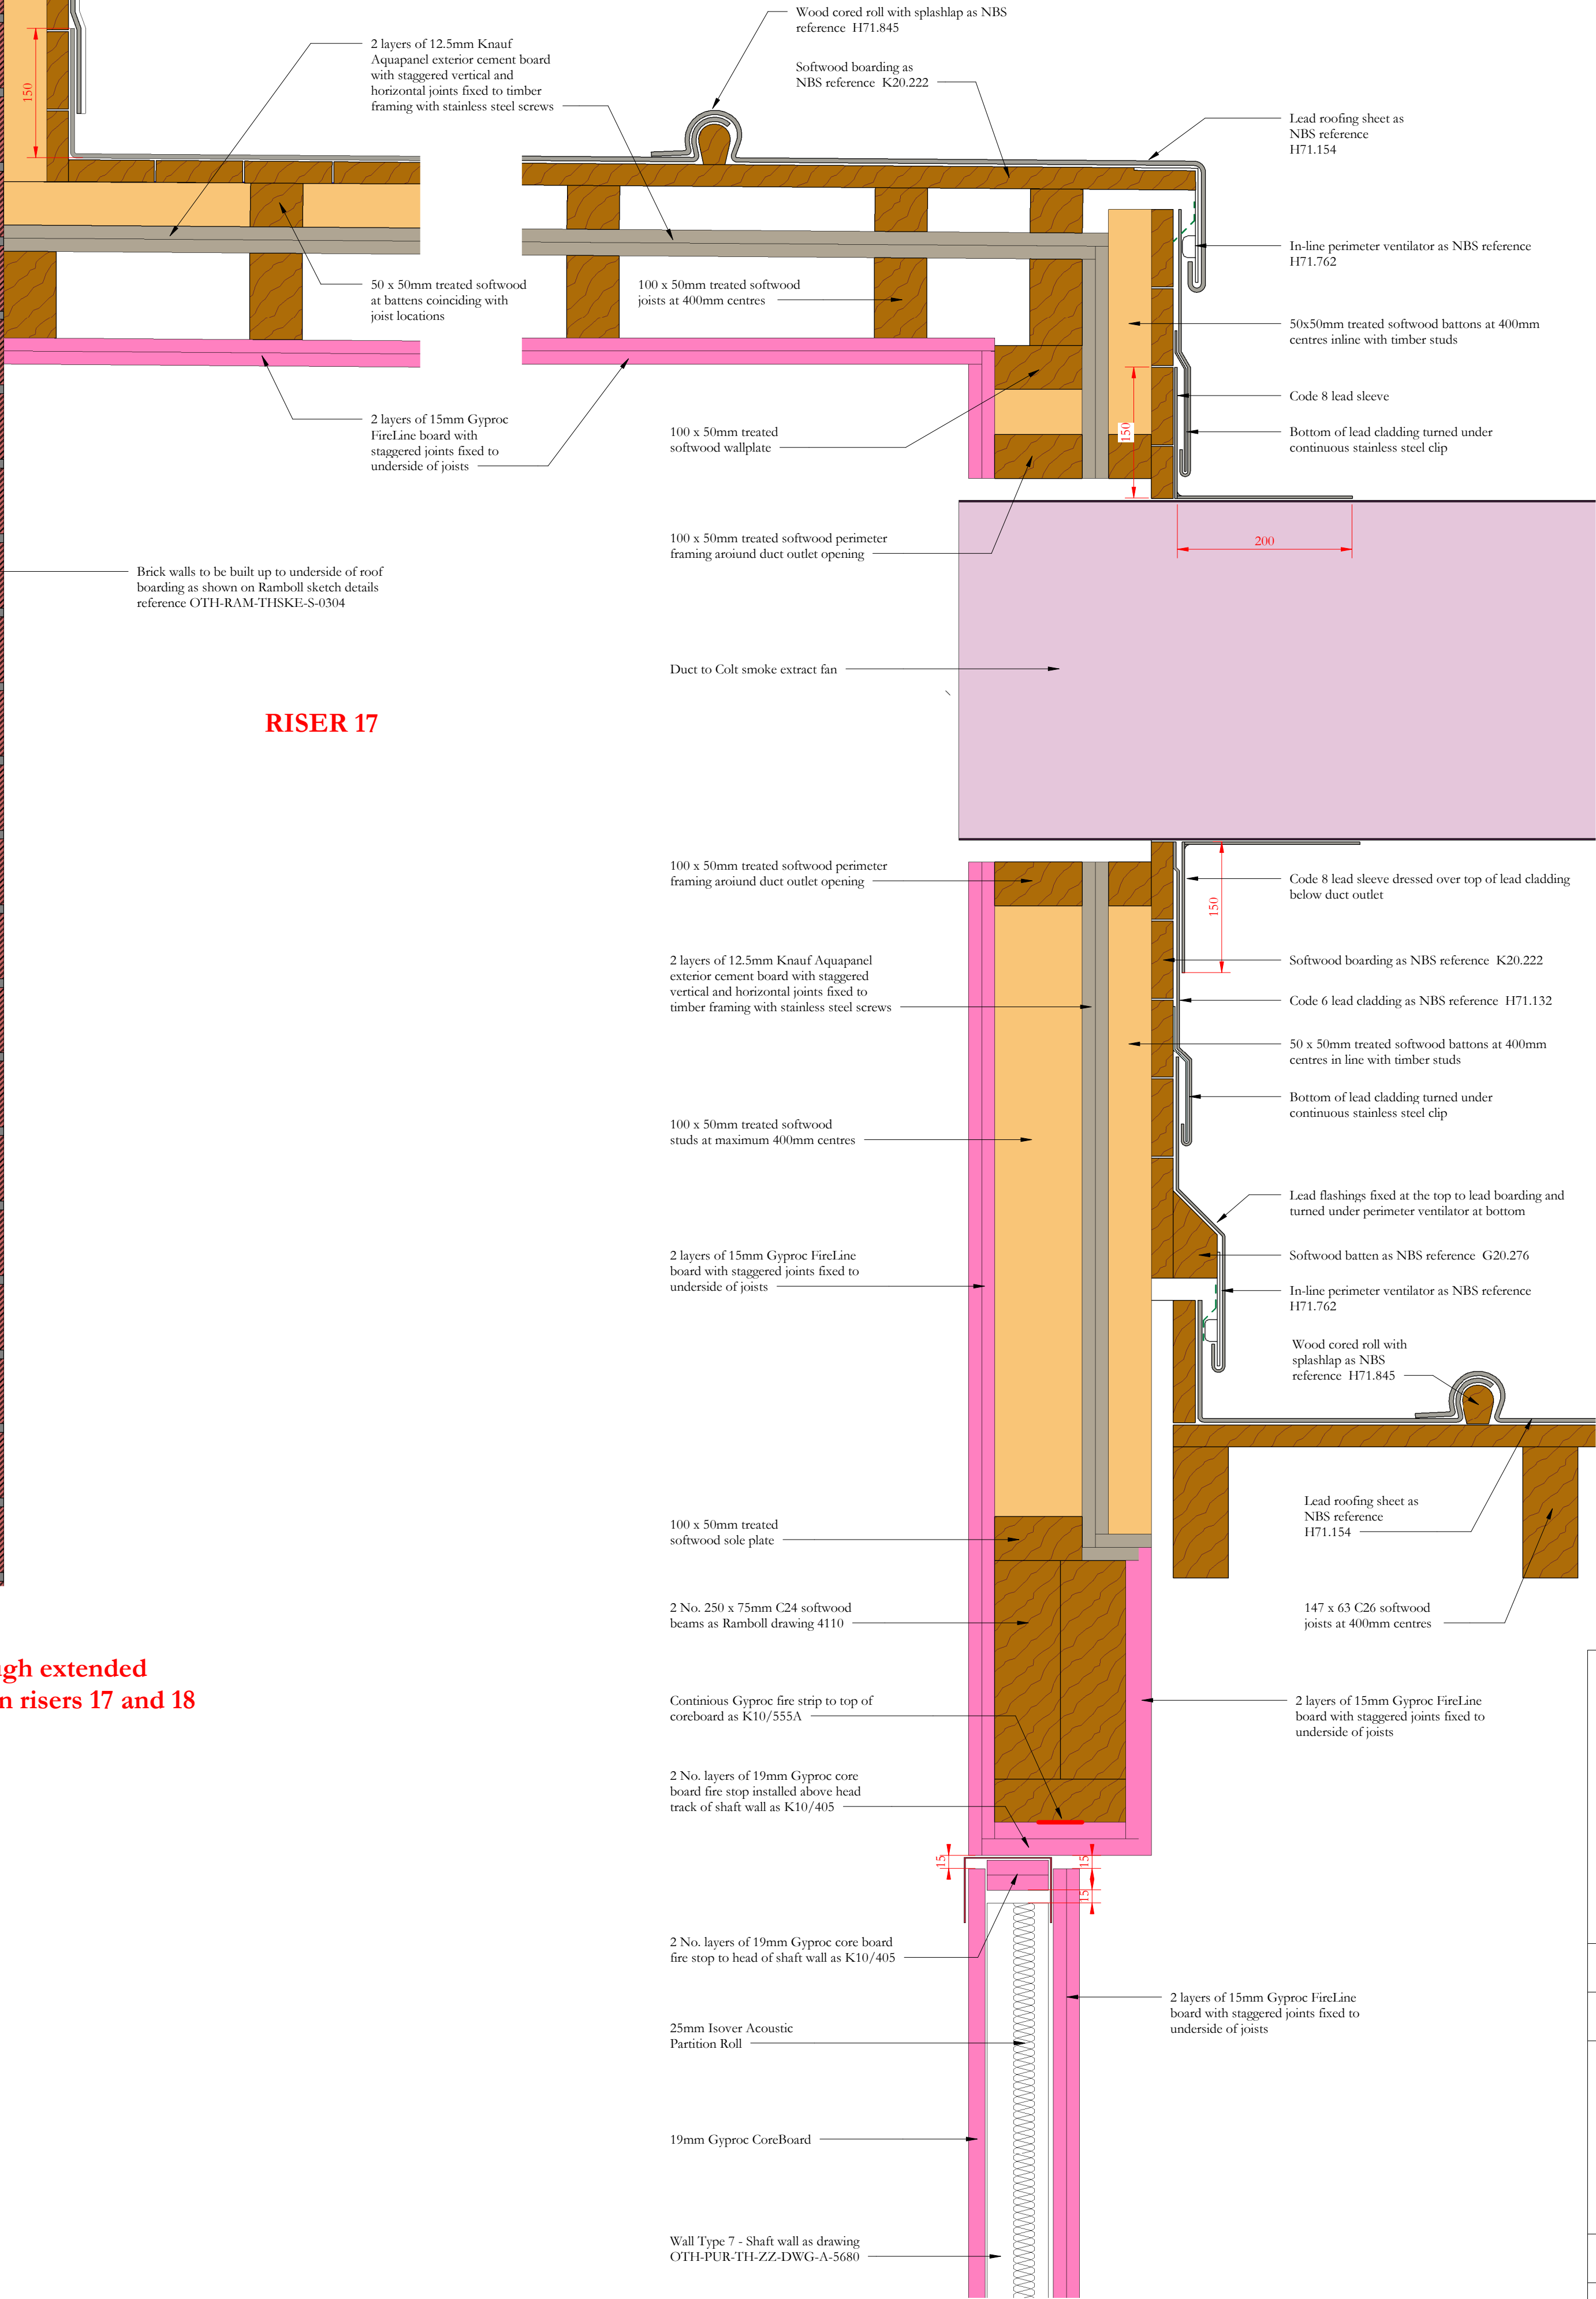


Section B-B through riser 17
Scale 1:50

Scale Bars to be used as guidance only - refer to sheet size below

1:100	mm	1000	3000	5000	7000
1:200	mm	500	1500	2500	3500
1:500	m	1	3	5	7
1:1250	m	1	3	5	7

Notes:
Drawings are based on survey data and may not accurately represent what is physically present.
Do not scale from this drawing. All dimensions are to be verified on site before proceeding with the work.
All dimensions are in millimeters unless noted otherwise.
Purcell shall be notified in writing of any discrepancies.

KEY PLAN

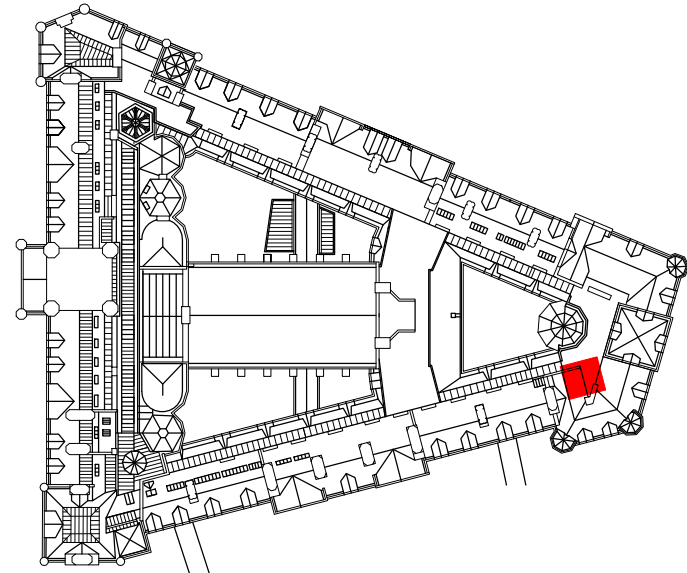

Revision 02: Detail amended to show separate extensions to risers 17 and 18 at roof level with extended brick wall between risers. Plasterboard added to inside of duct containment and additional annotation added to details

Revision 01: Scale bar added. Status updated to S4 Construction.

02	12/09/2023	GR	JRC	See note in revision cloud
01	04/01/2021	JC	GR	See note in revision cloud
-	09/12/2019	JC	GR	First Issue
ISSUE	DATE	APPROVED	DRAWN	DESCRIPTION



Project Office, Town Hall, MANCHESTER M60 2L1
+44 (0) 7970 097 432
www.purcelluk.com

PROJECT STATUS	RIBA Stage 5
CLIENT	Manchester City Council
PROJECT	Our Town Hall
DRAWING TITLE	Roof level extension to riser 17 smoke extract shaft to roof ECRp01
SIZE & SCALE	A1:As indicated
DRAWING STATUS	S4 - Construction

JOB NUMBER	236959
DRAWING NO.	OTH-PUR-TH-RF-DWG-A-7027 02
REV	