
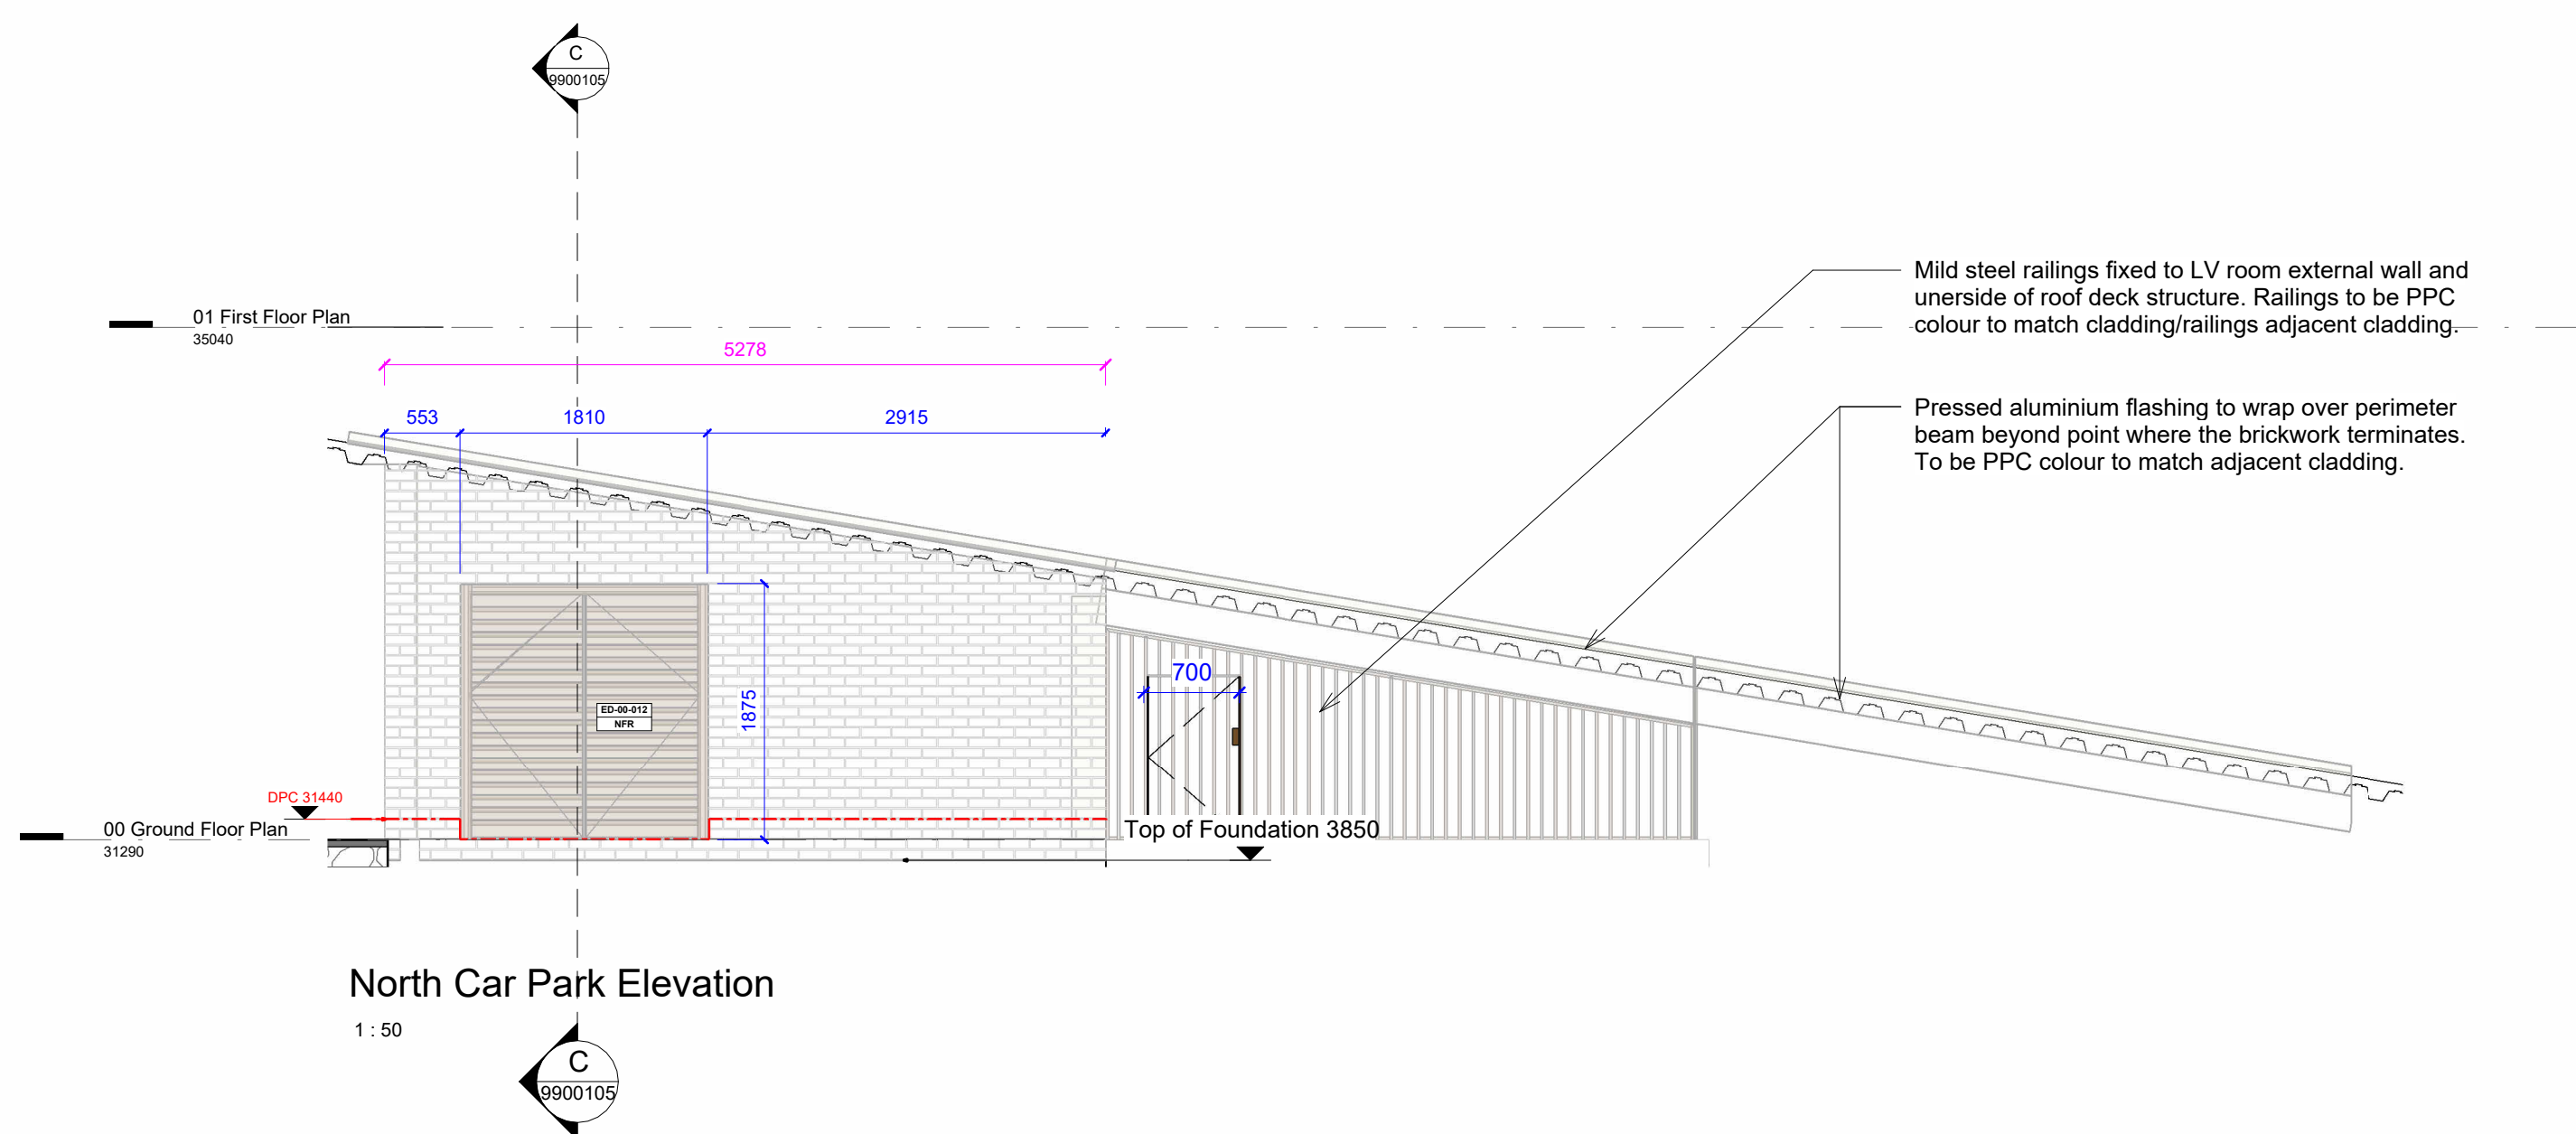
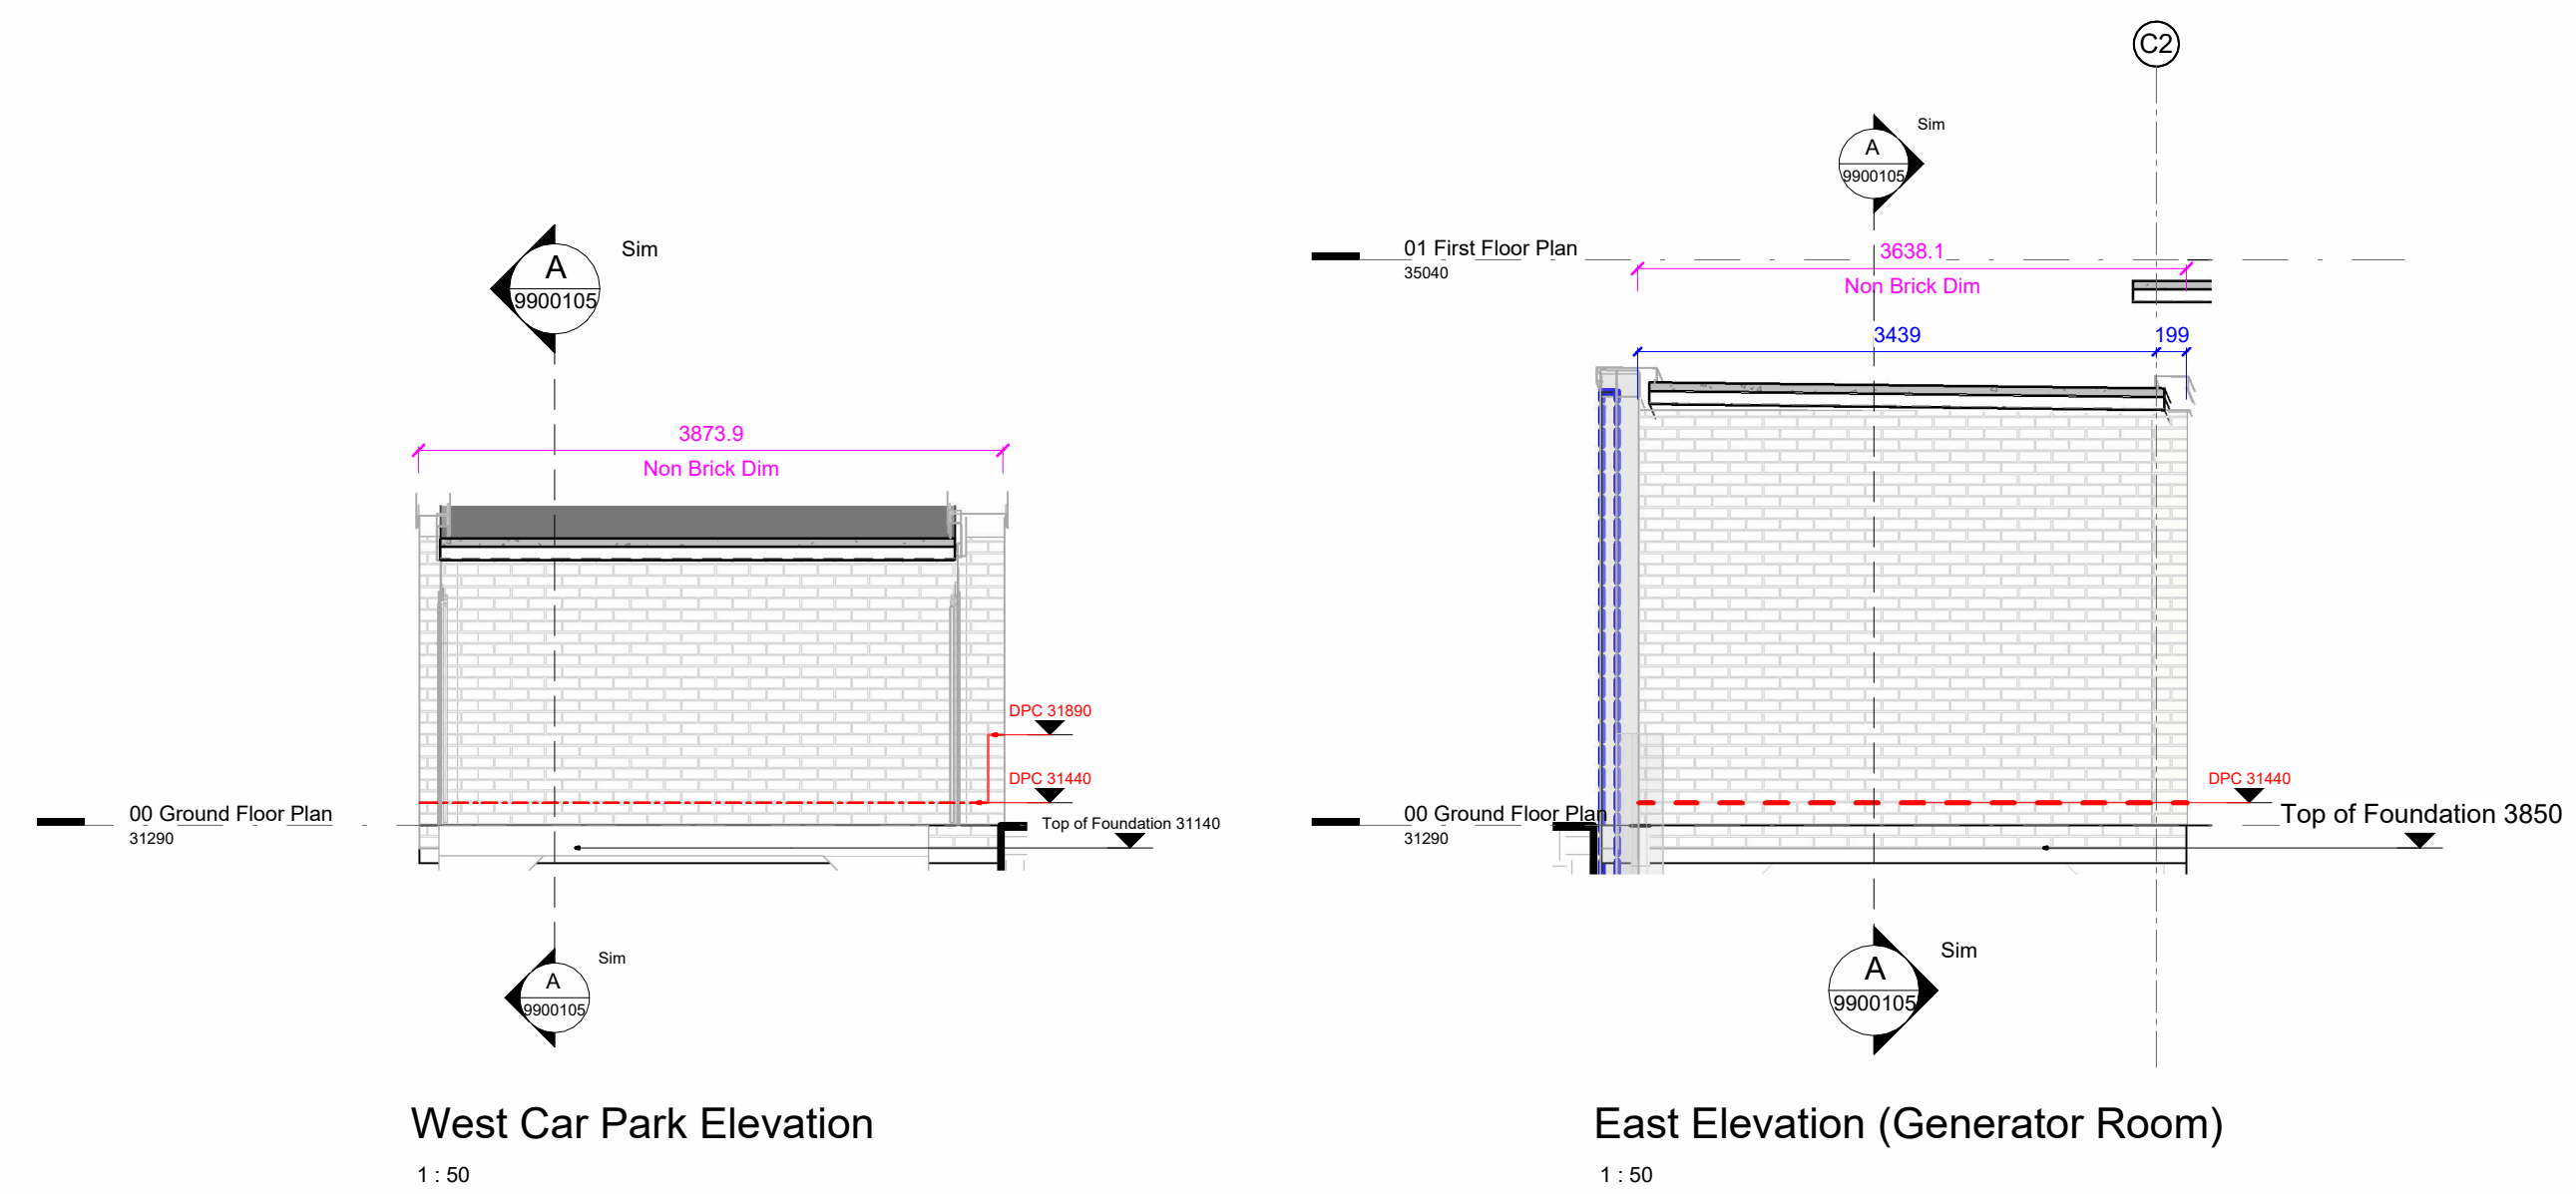
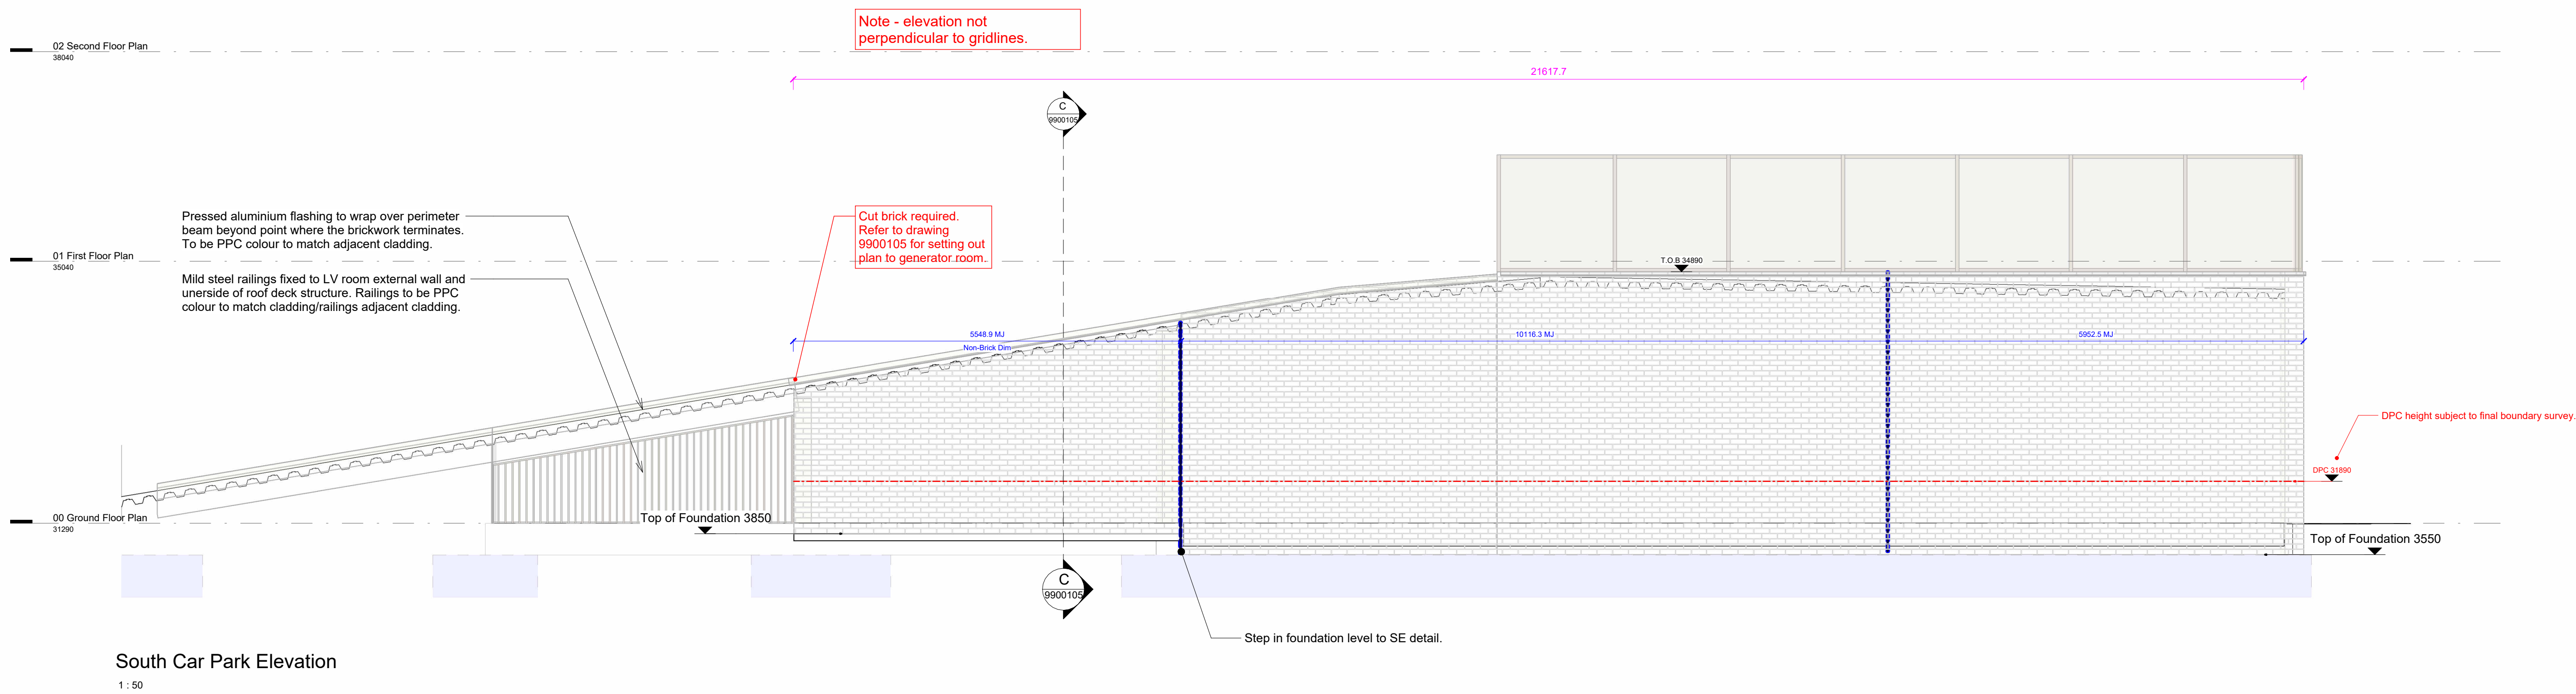


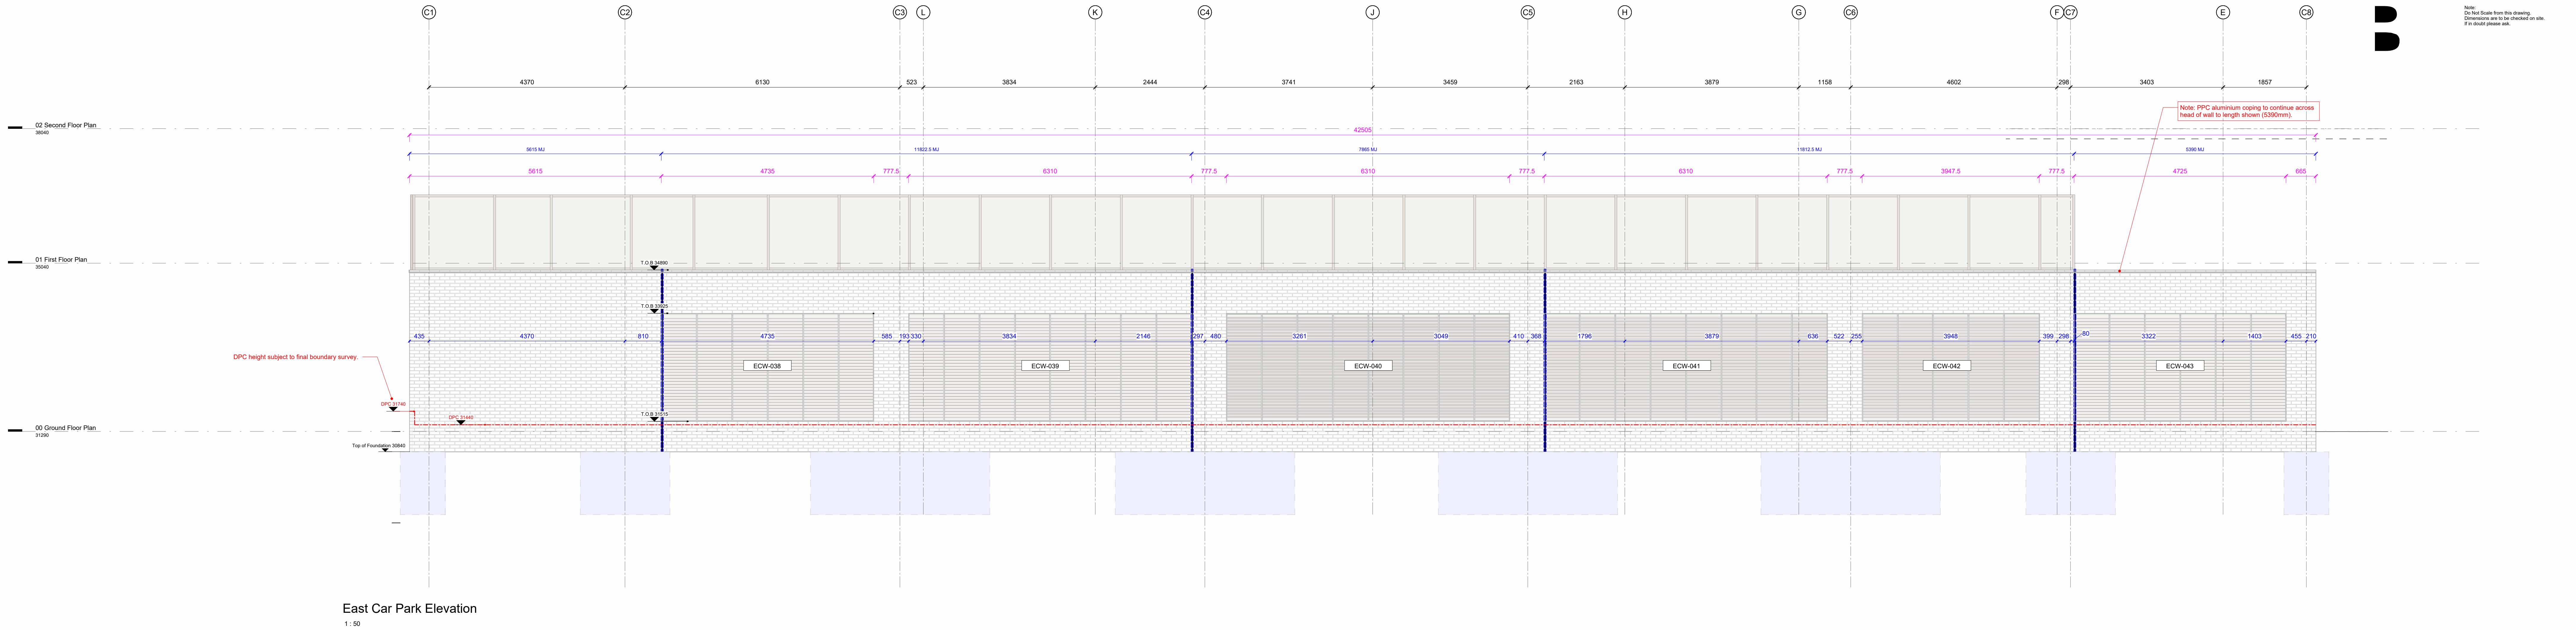

C1 02/12/2025 PN Construction Issue

Rev Date Info Details

01 02/12/2025 PN Construction Issue

This drawing and design is the sole property of Buttress Ltd and must not be reproduced without permission. Buttress Ltd is a registered company in England and Wales. 0900105

Buttress

Manchester Leeds

41 Bangal Street Clockwise, Yorkshire House
Manchester, Leeds
M4 6AF LS1 5SH
0161 236 3303 0113 938 7905

www.buttress.net

Certified Corporation

Project Title Oldbury Point

Client Southway Housing

Location West Oldbury, Manchester

Drawing ref 50 Car Park Elevations

Date 02/12/2025 11:33:54 Scale 1:50

Checker AH Size A0

Job No: 8845 Status S5

Project Origin: Values: Level: Type: Size: Number: Rev:

8845-BUT-ZZ-ZZ-DR-A-0500209-C1