


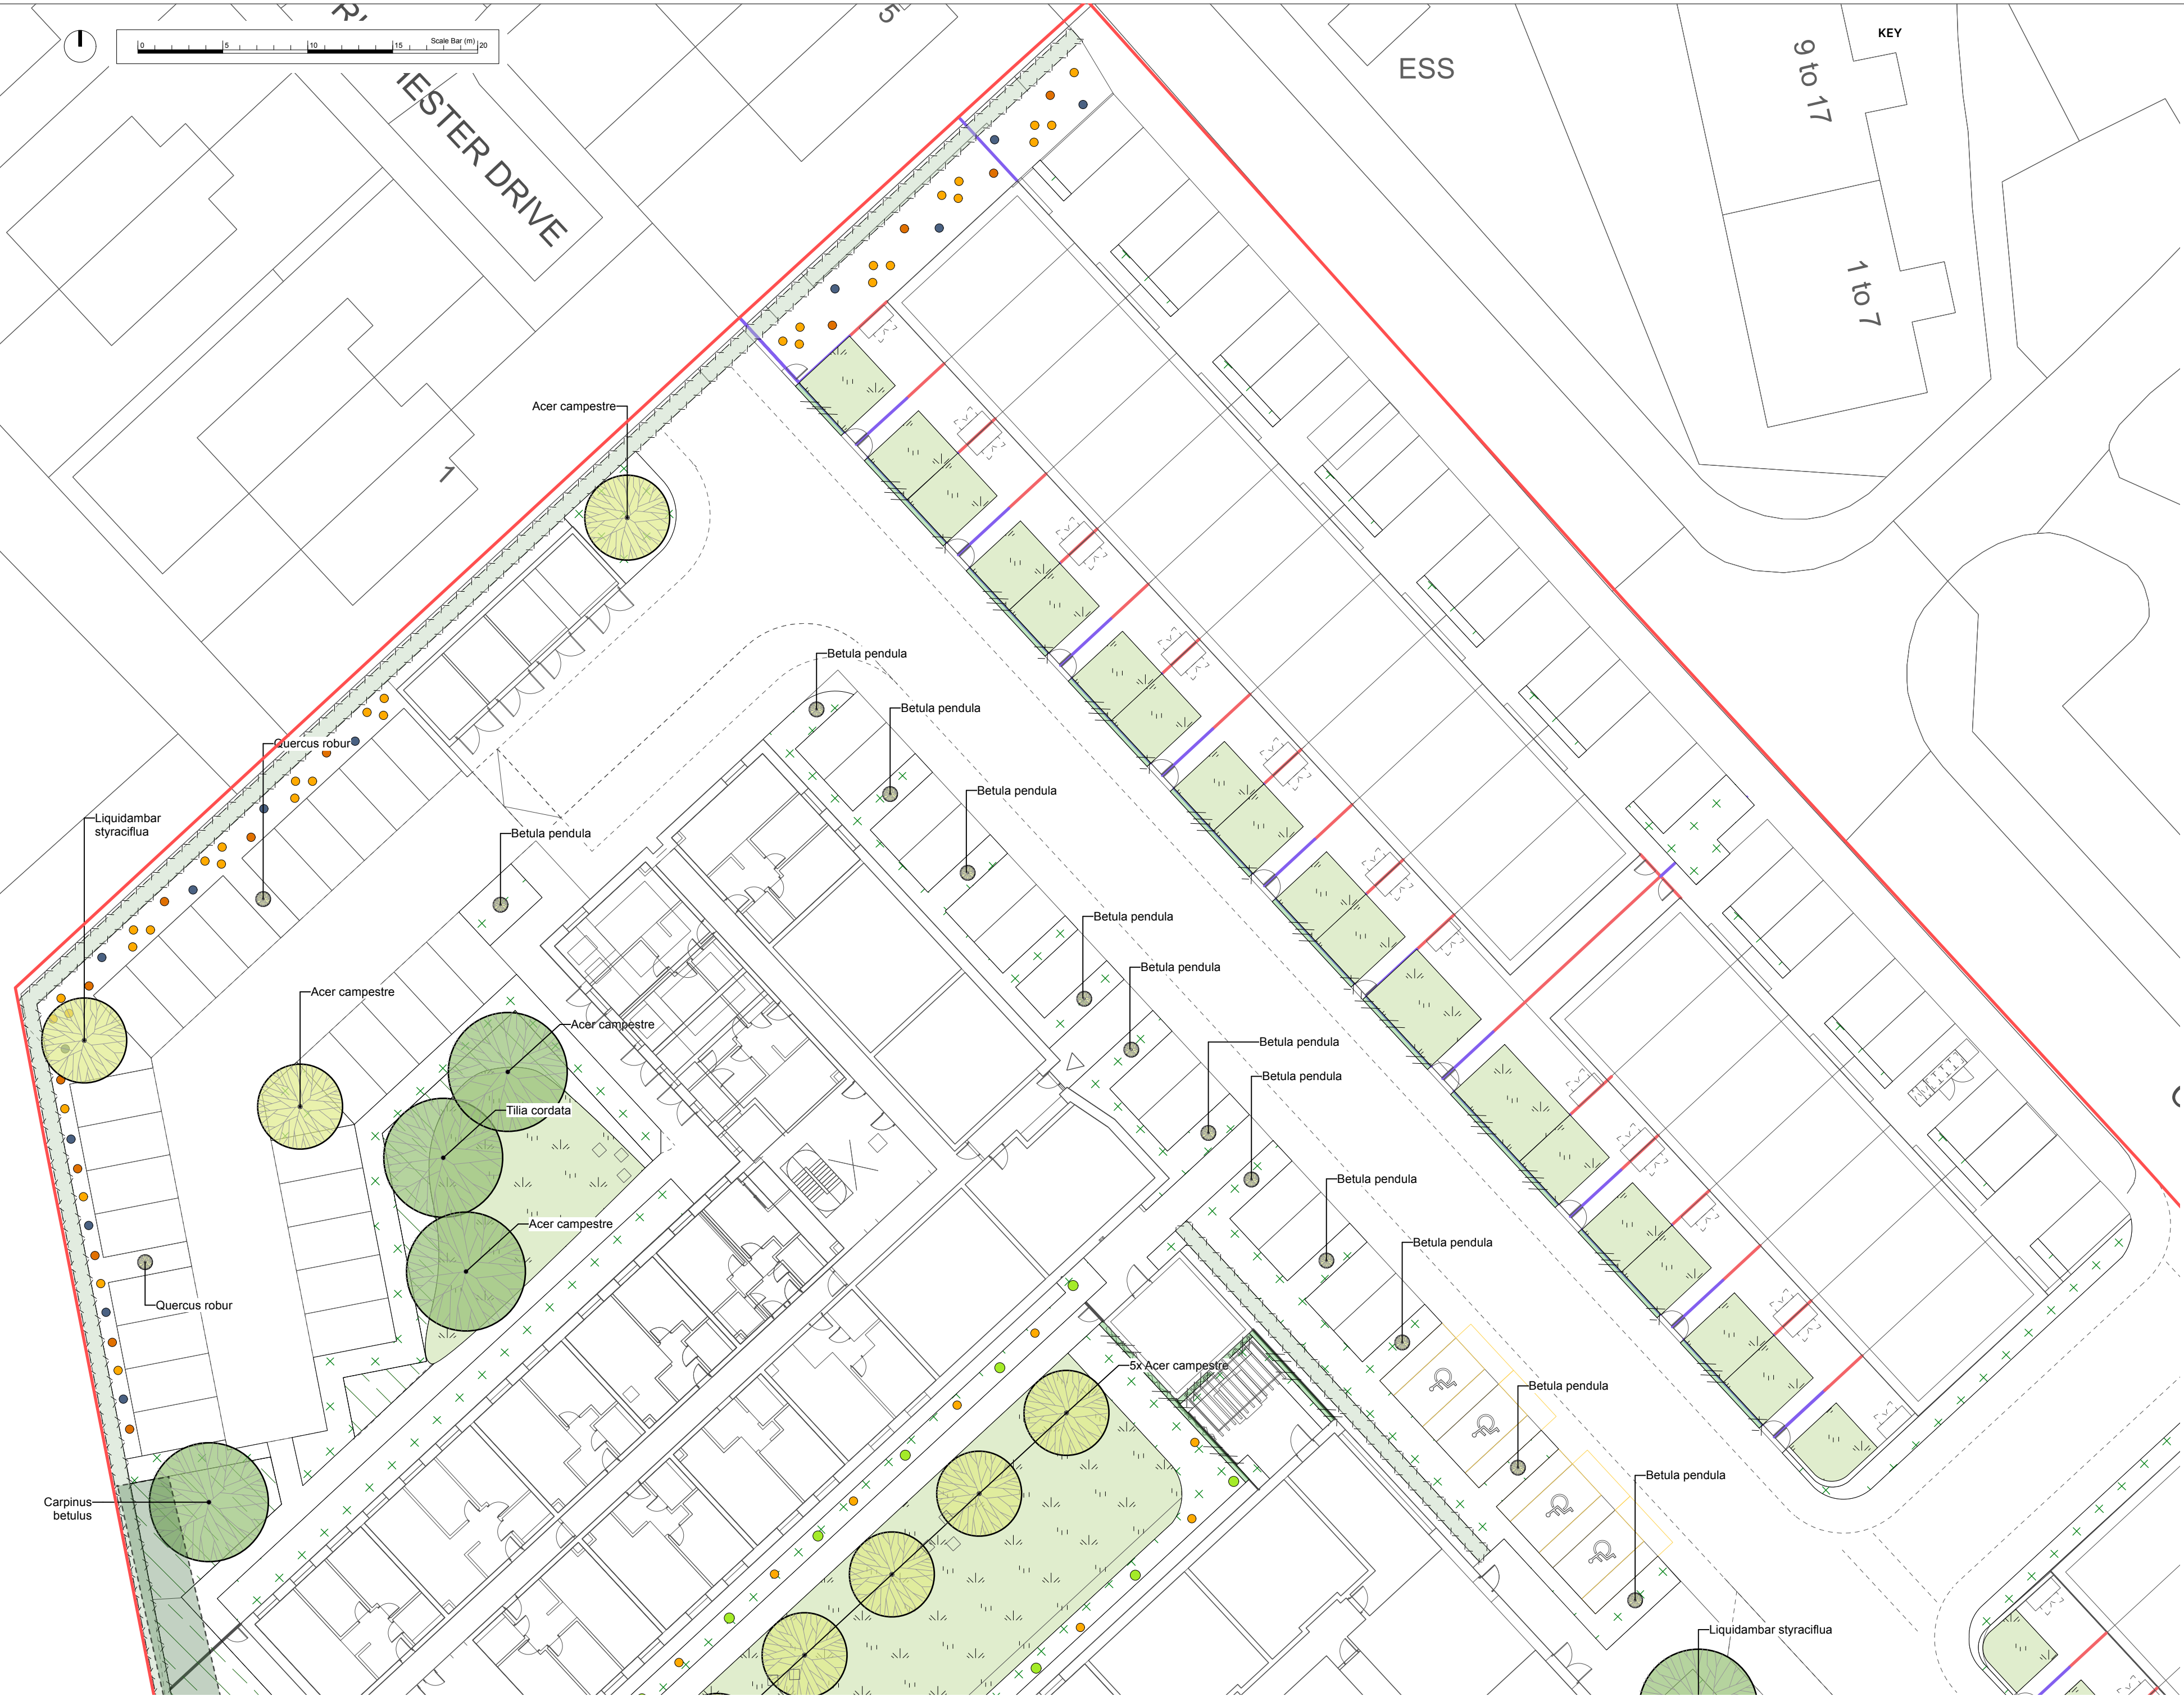

This drawing is copyright protected and may not be reproduced in whole or part without written authority from the owner.

NOTES:

1. Do not scale from this drawing.
2. Always work to noted dimensions.
3. All dimensions are in millimetres unless otherwise stated.
4. All setting out, levels and dimensions to be agreed on site.
5. The dimensions of all materials must be checked on site before being laid out.
6. This drawing must be read with the relevant specification clauses and detail drawings.
7. Order of construction and setting out to be agreed on site.

Red Line Boundary

Dementia Garden Planting
Refer to planting schedule for specification

Woodland Planting
Refer to planting schedule for specification

Ornamental Planting
Refer to planting schedule for specification

Rain Garden
Refer to planting schedule for specification

Wildflower Meadow
Refer to planting schedule for specification

Lawn
Refer to planting schedule for specification

Hedge Whip planting
Refer to planting schedule for specification

Instant Hedging
Refer to planting schedule for specification

Climbers
Refer to planting schedule for specification

Planting Schedule

- Cornus alba 'Flammarion'**
Refer to planting schedule for specification
- Saxifraga**
Refer to planting schedule for specification
- Skimmia japonica 'New White'**
Refer to planting schedule for specification
- Corylus avellana**
Refer to planting schedule for specification

For planting schedule refer to document:
3475b-EX-001-01-Planting Schedule

P01	27/11/25	Planning	CB	SC
Revision	Date	Description	Drawn	Apprv.

PLANIT

Manchester | London | Liverpool | Leeds | Standish

Manchester
2 Back Grafton Street,
Altrincham,
Cheshire,
WA14 1DY,

W: plant-1e.com
E: info@plant-1e.com
T: 0161 928 9281

Client	Muse	
Project	Wythenshawe Civic Plot 3.3	
Drp Title	Planting Plan 1 of 3	
Created on 13-08-25	Created by MB	Approved by SPL
Scale 1:250	Size A2	Workstage RIBA 2
Drp No. 18704-PLA-XX-XX-D-L-2001	Suitability Revision S1 P01	

© Plant 1.E. Limited